




SIDE ELEVATION (PROPOSED)
HILL STREET

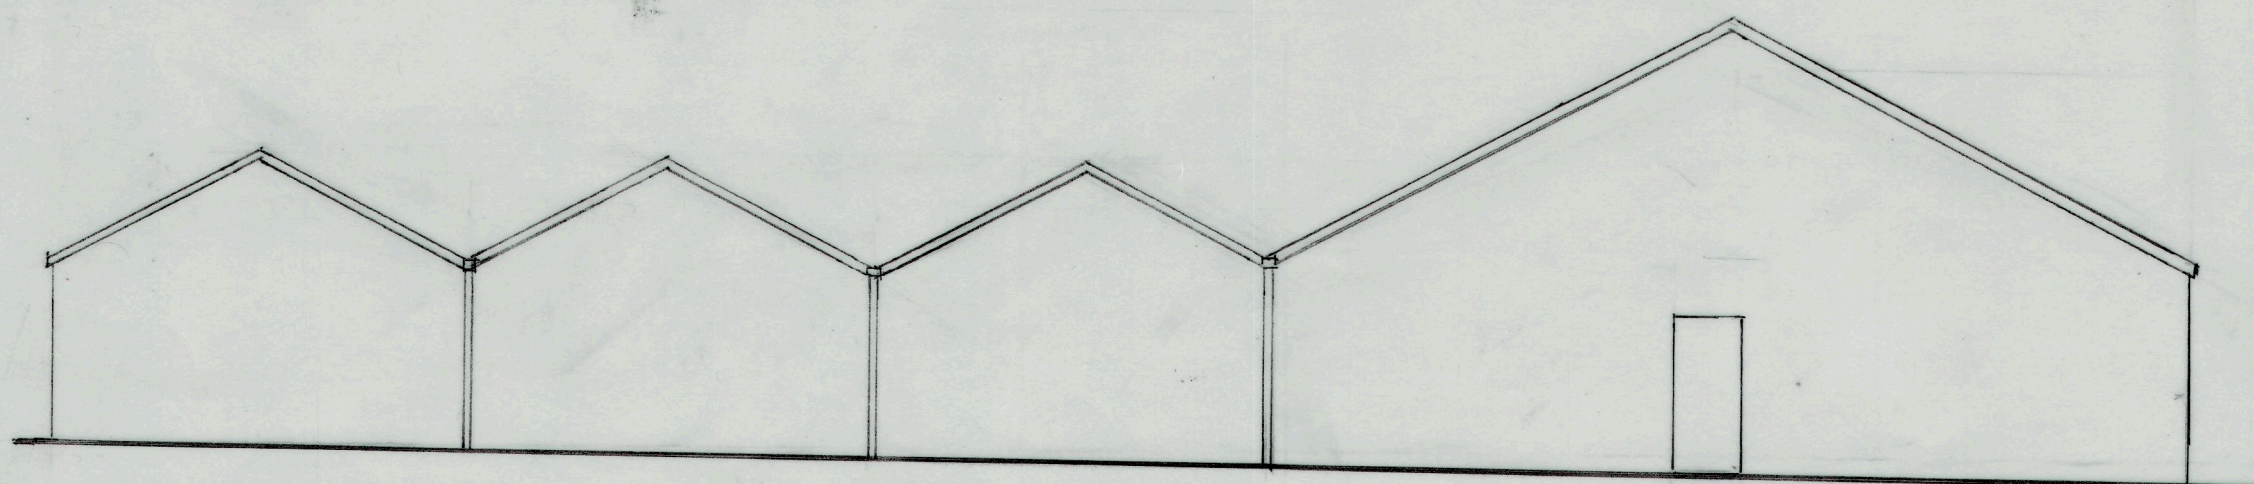

FRONT ELEVATION (PROPOSED)
SUMMER STREET

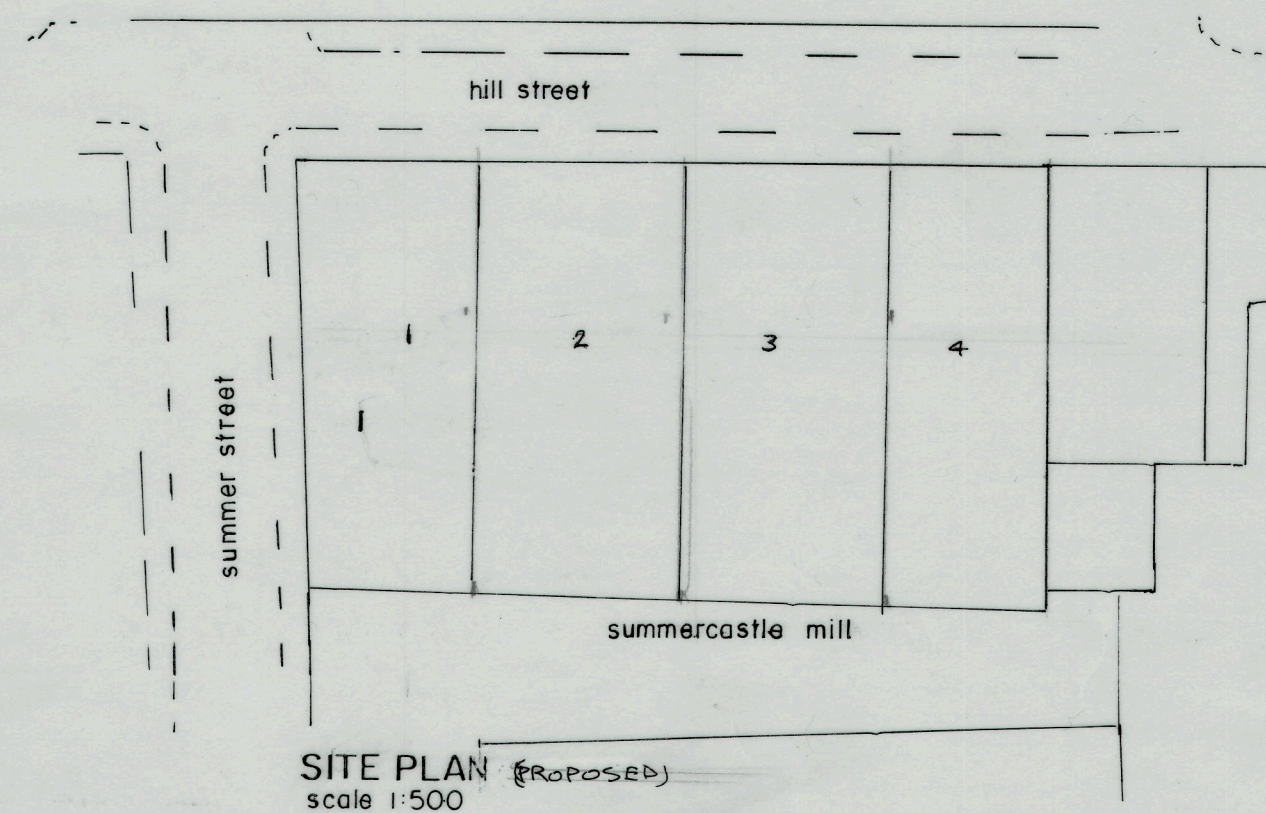

SITE PLAN (PROPOSED)
scale 1:500

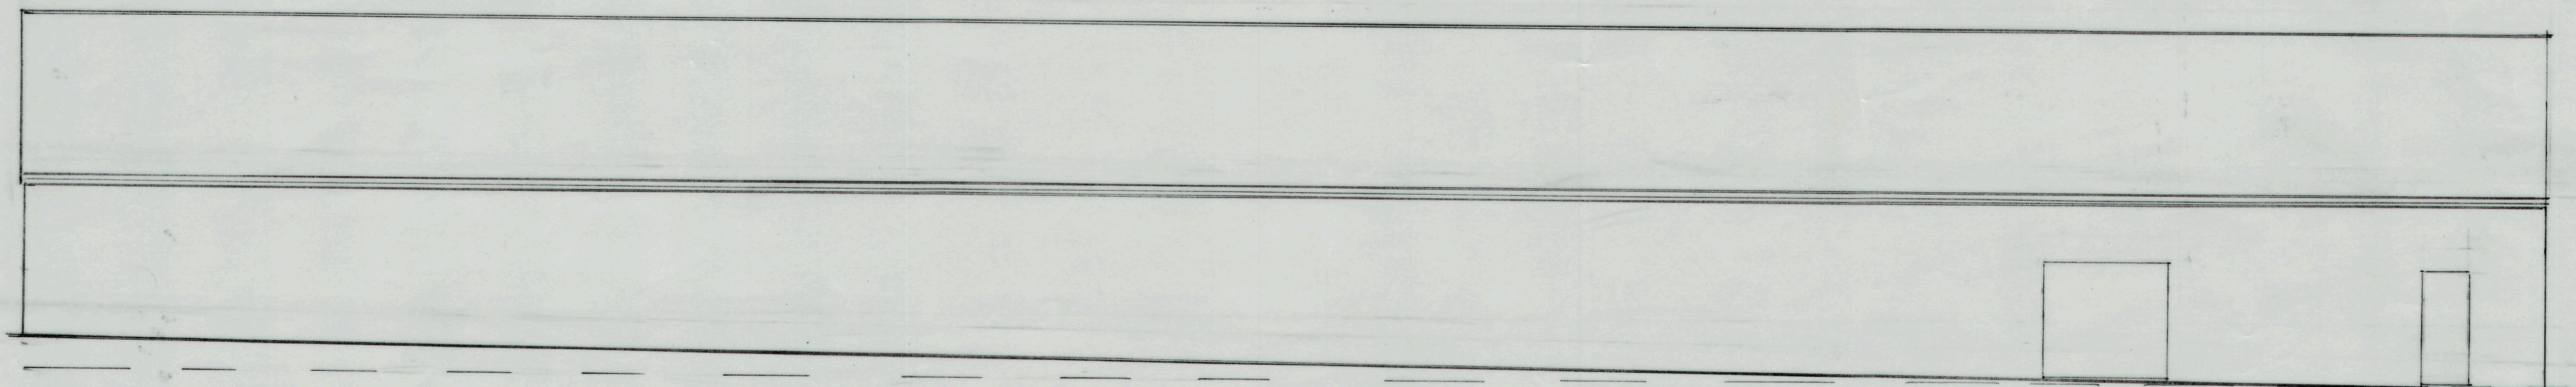

SIDE ELEVATION (PROPOSED)