




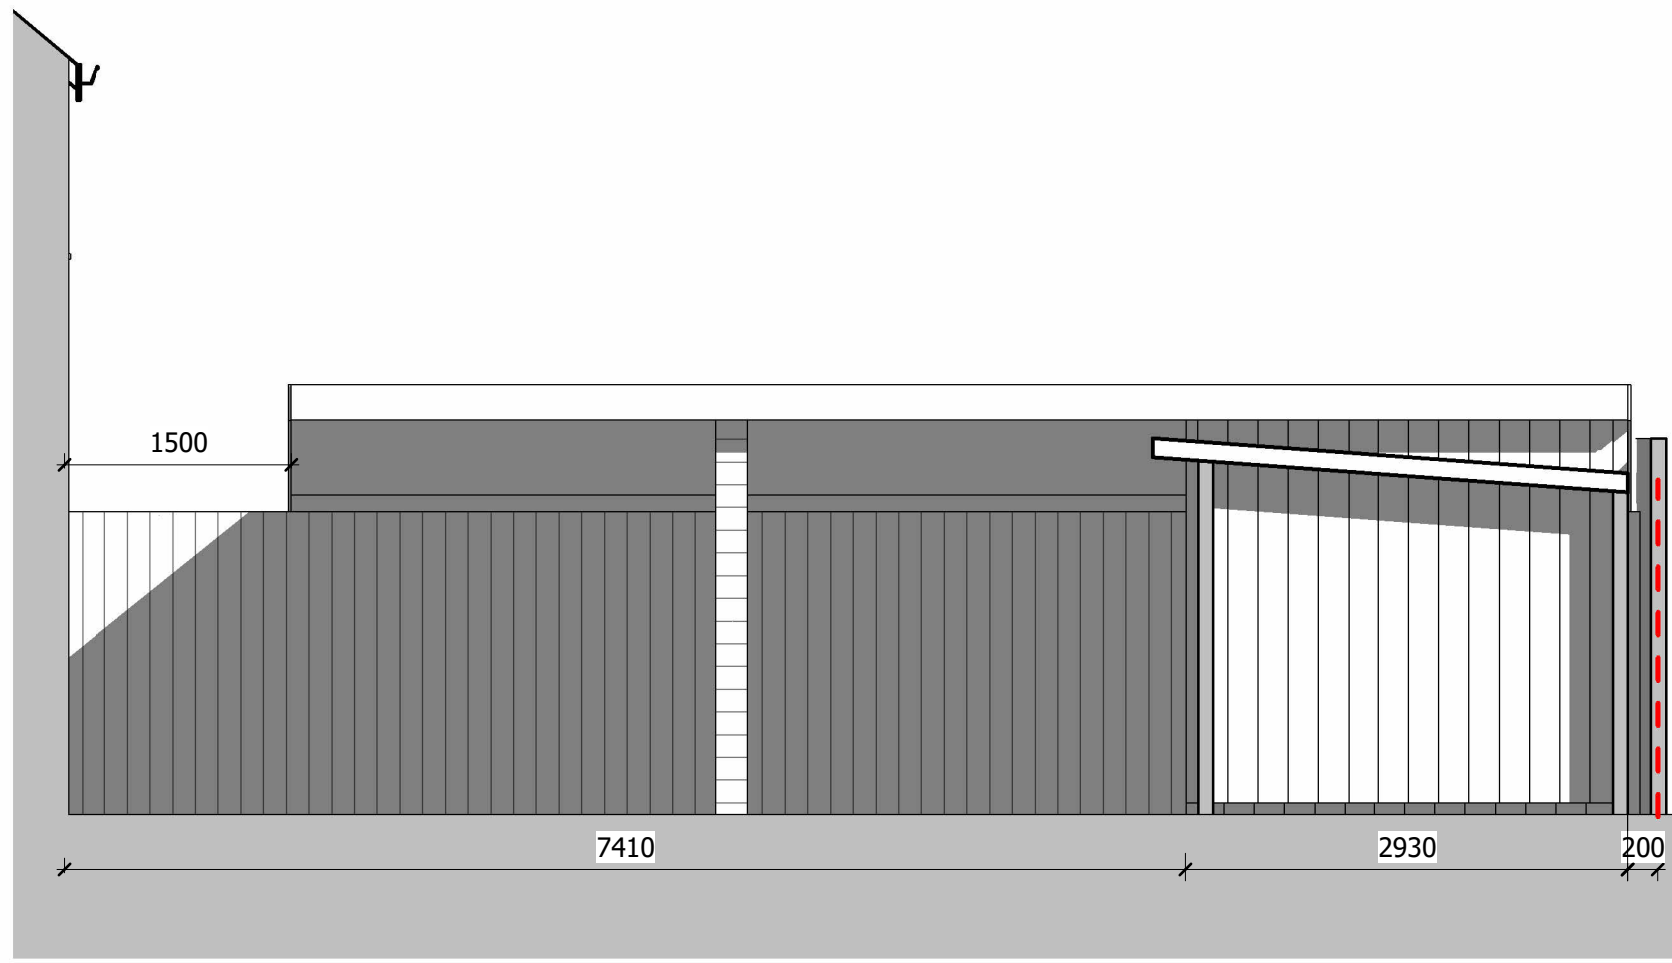


Side Elevation
1 : 50

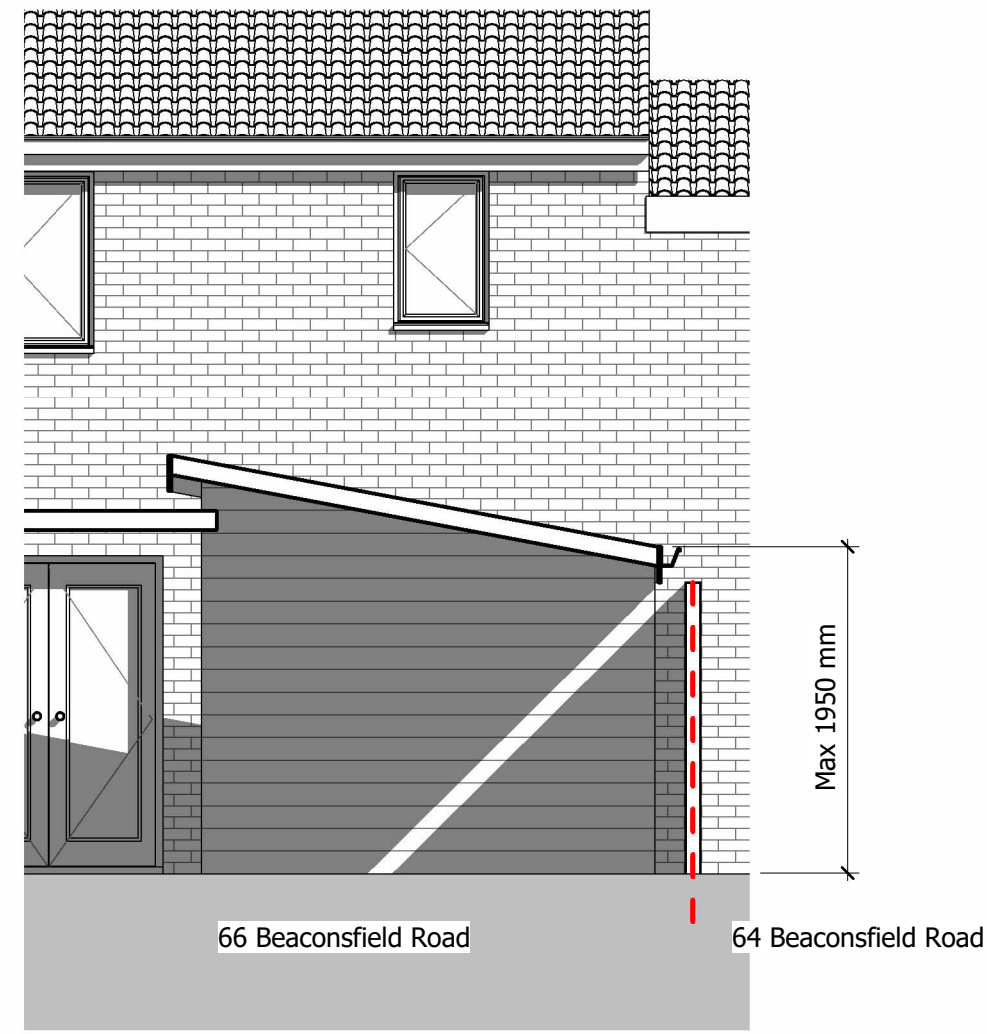


Rear Elevation
1 : 50

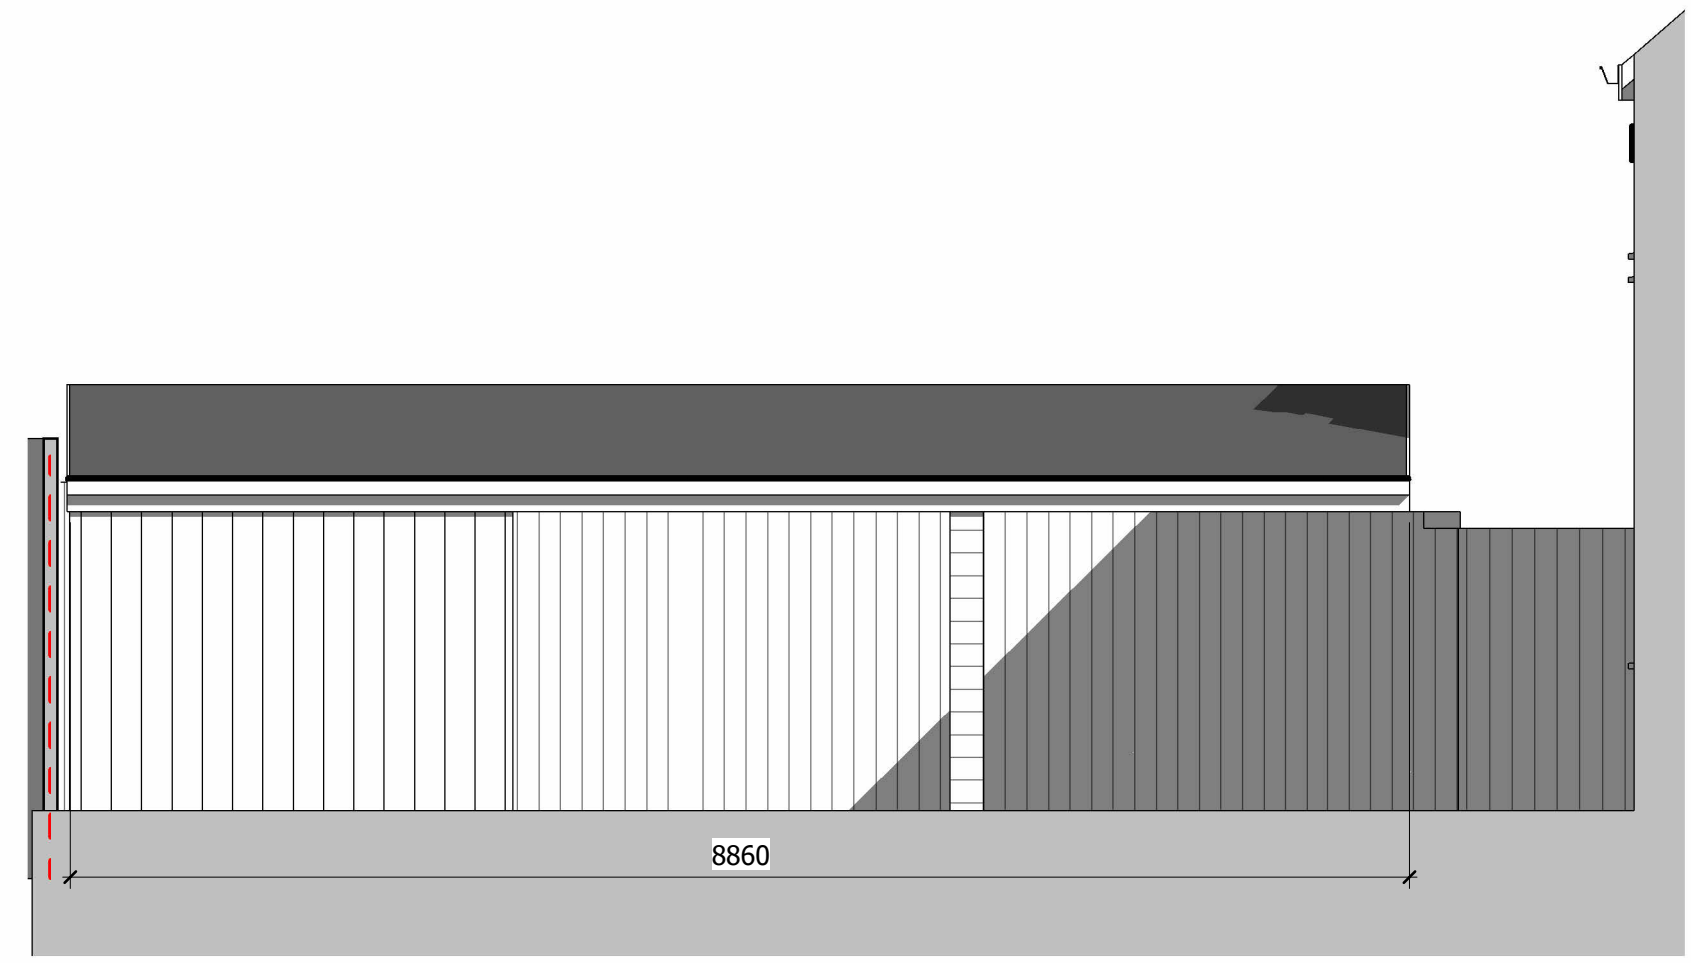

Side Elevation from 64 Beaconsfield Road
1 : 50

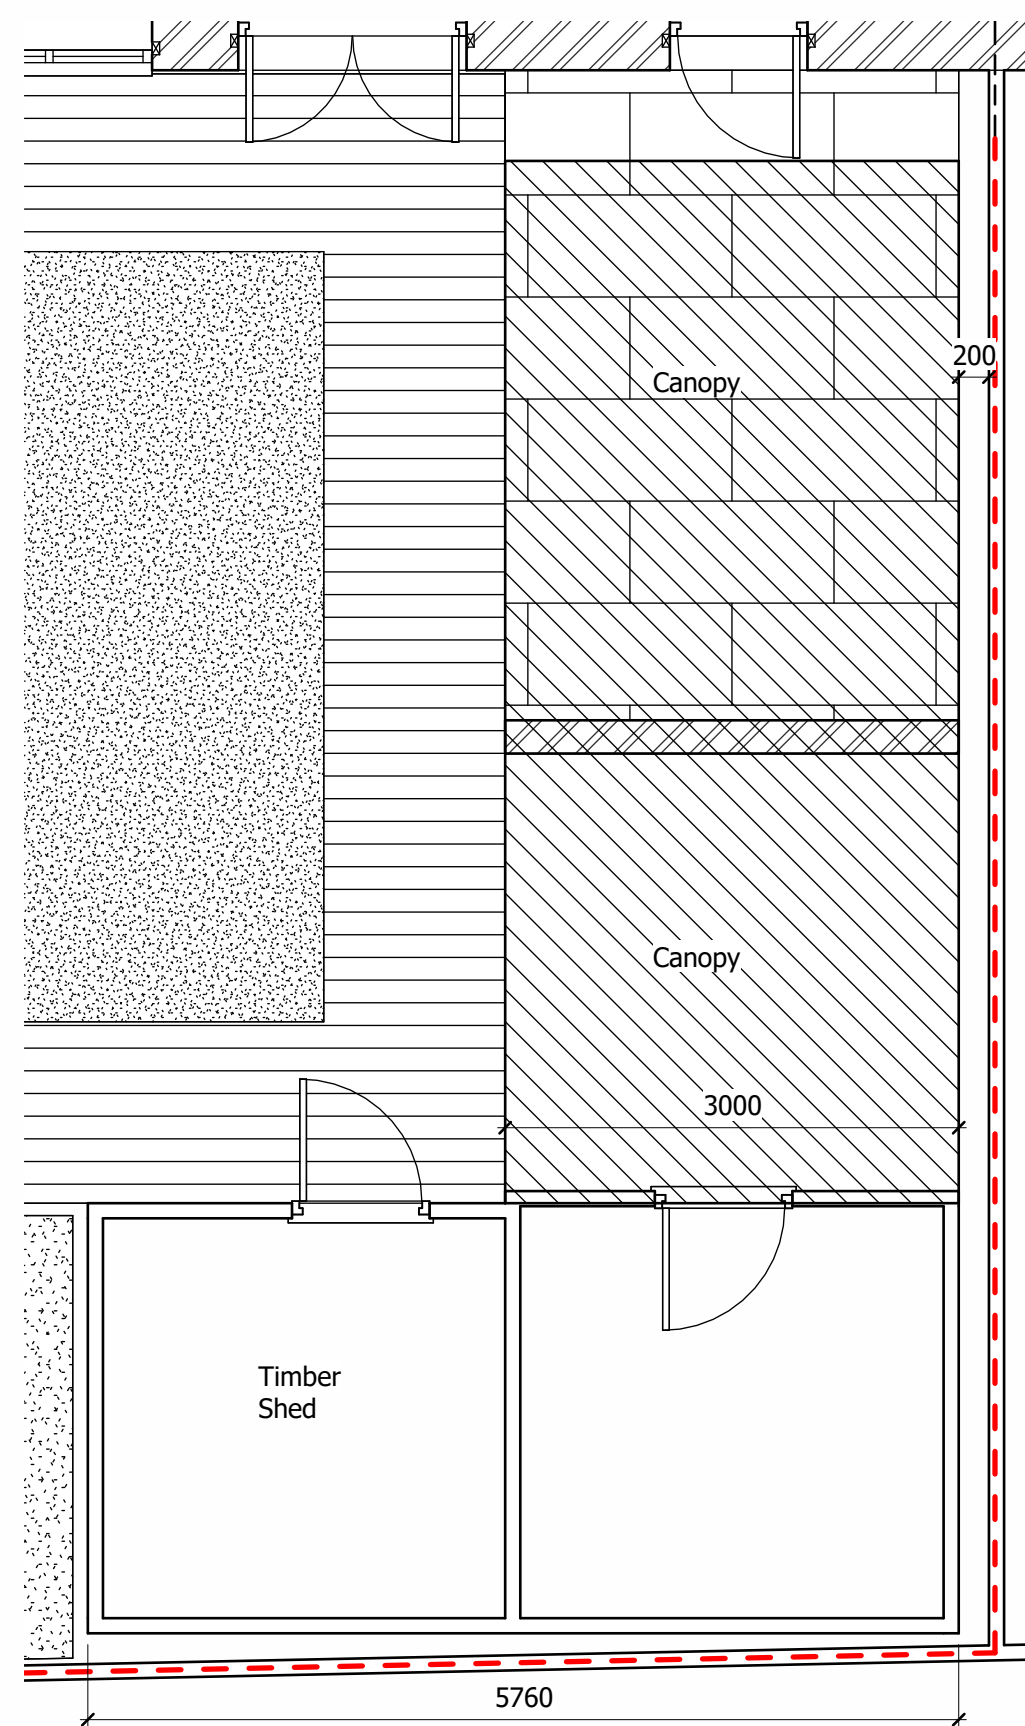

Rear Canopy plan
1 : 50

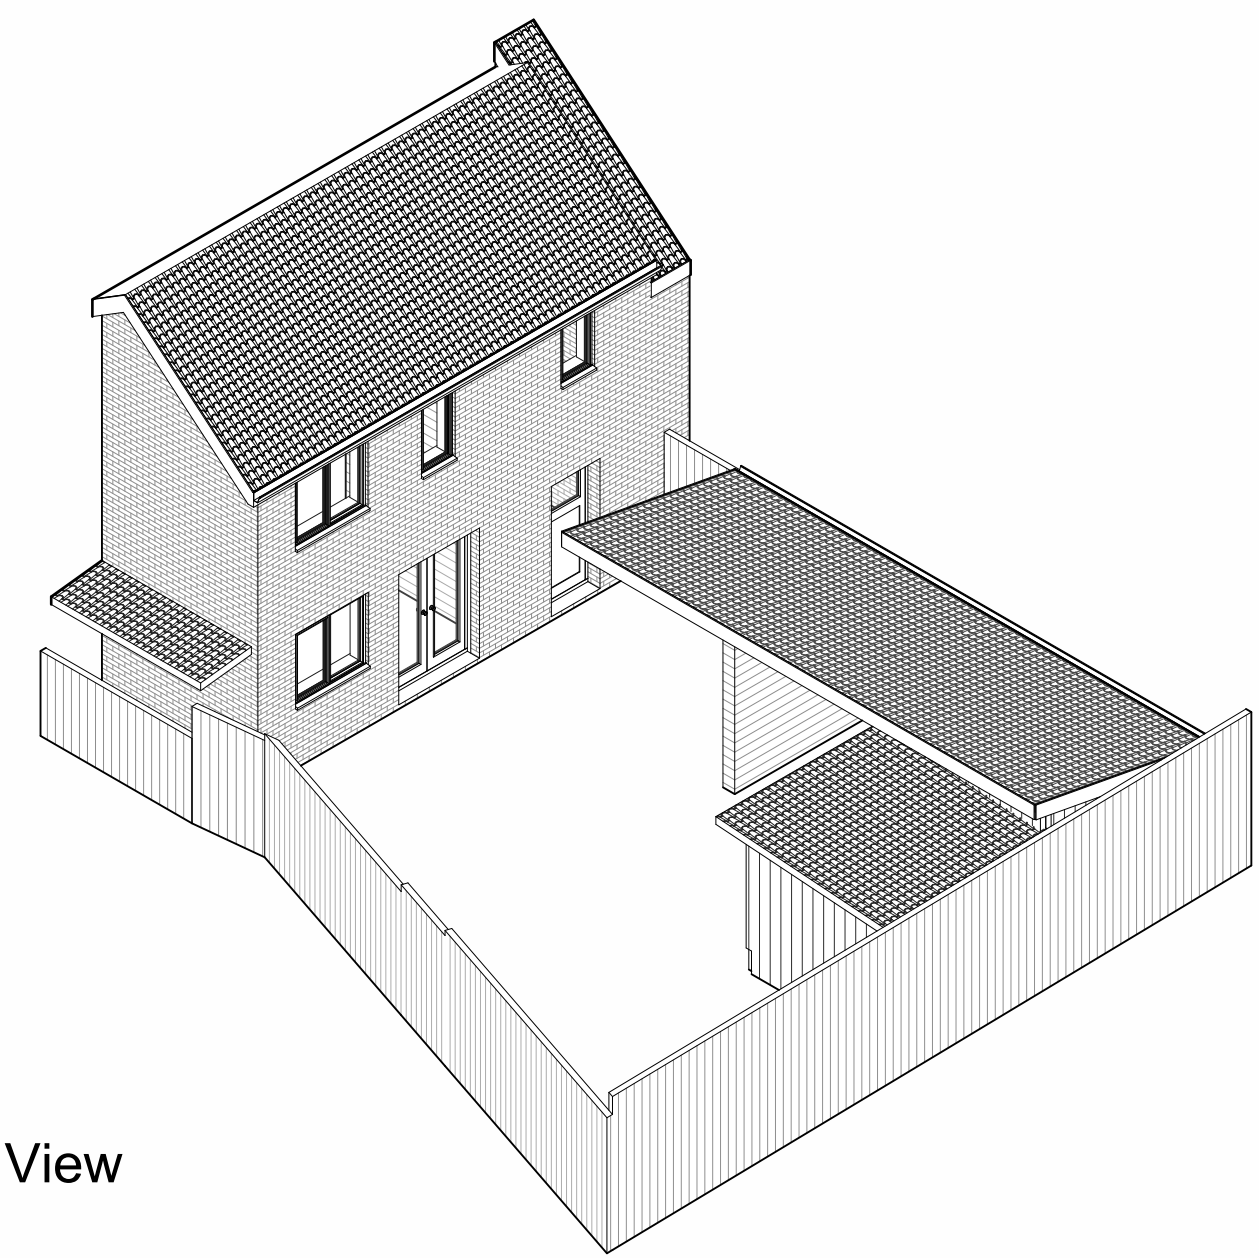

3D View

Revision	Description
Location Mr&Mrs Vilmoznyi 66 Beaconsfield Road Rochdale OL11 2WE	
Title Rear canopy plans and elevations	
Scale 1 : 50 @A1	Drawing No. 0000-00 23_102
Revision	

