


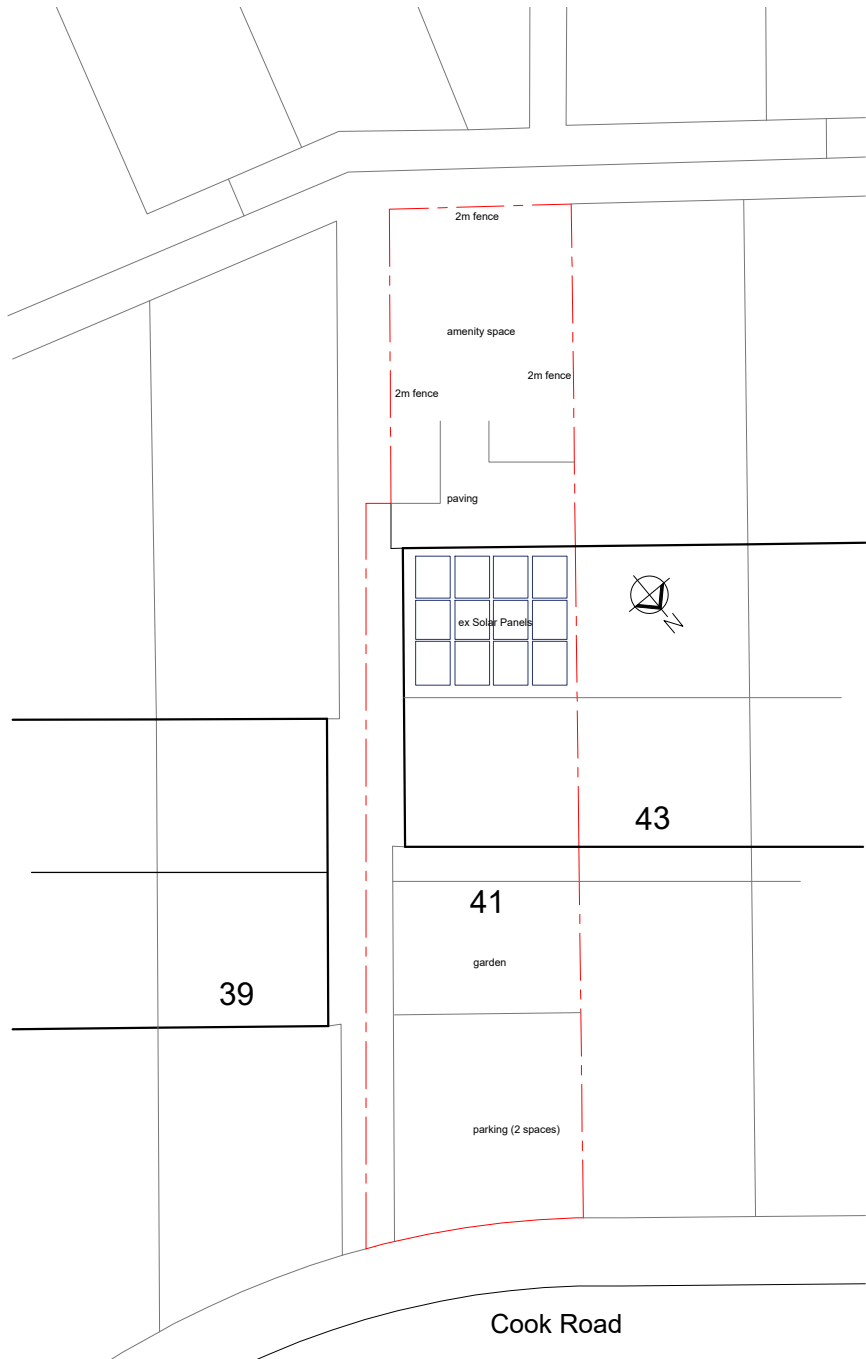

	Project: 41 Cook Road, Rochdale OL16 4AQ	Title: Loft Conversion Existing Site Plan	Drg No: CR02.#	Scale: 1:200	Date: Mar 2023	Status: Planning	
--	---	--	---------------------------	-------------------------	---------------------------	-----------------------------	--