




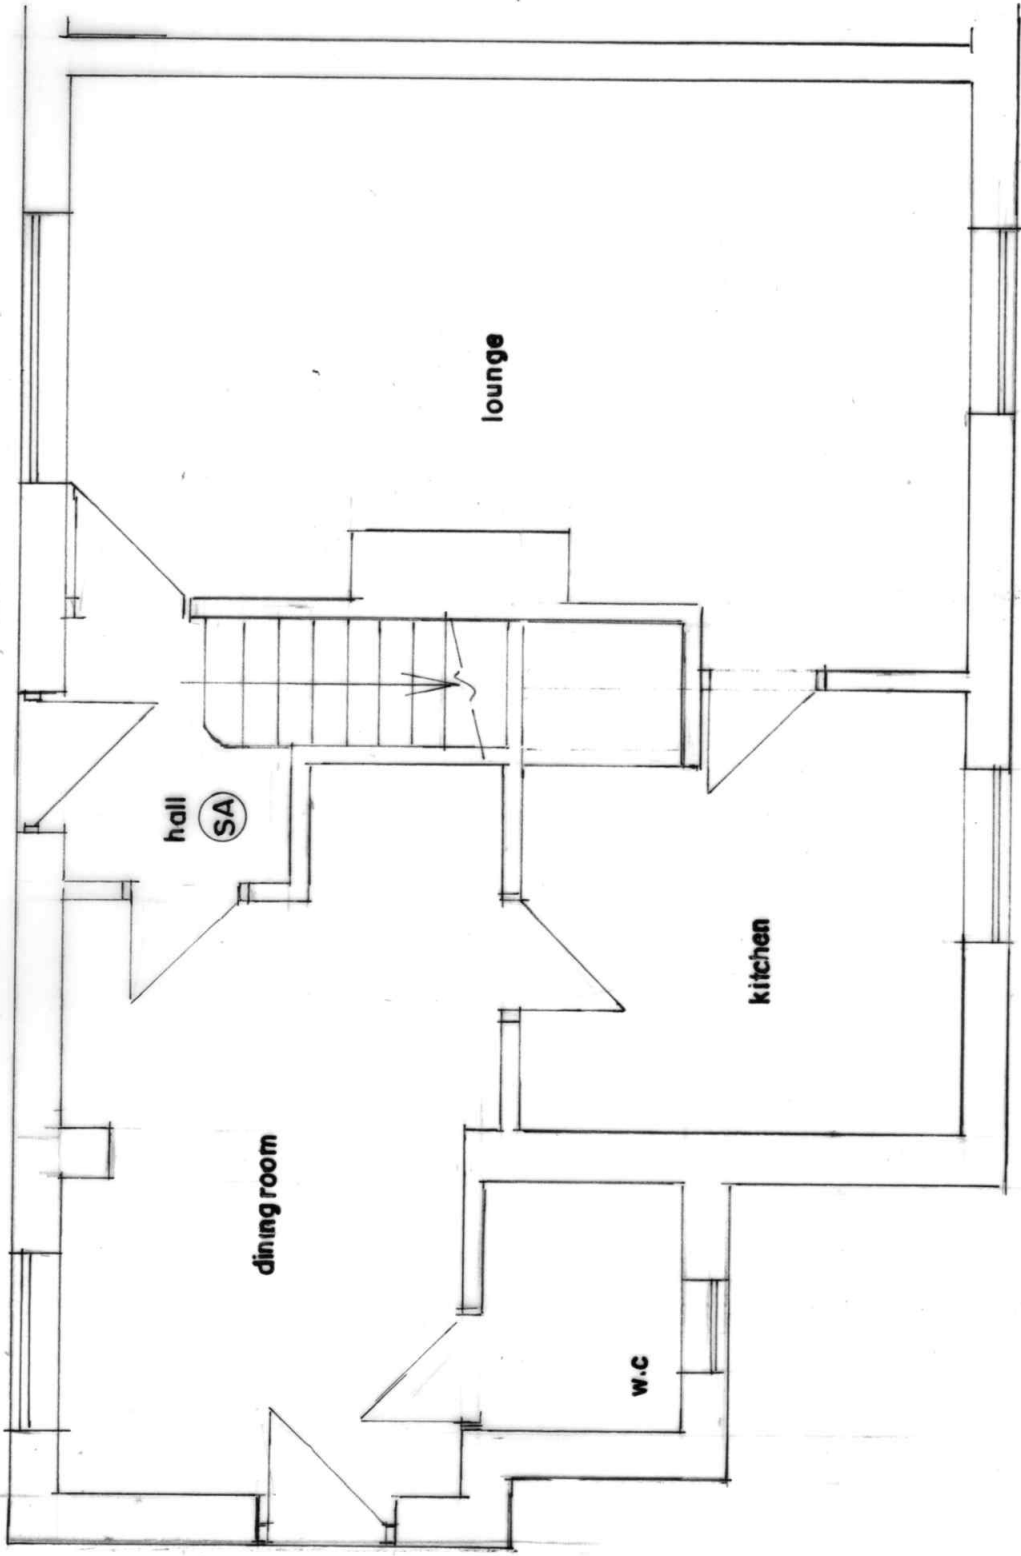

GROUND FLOOR PLAN
(PROPOSED)

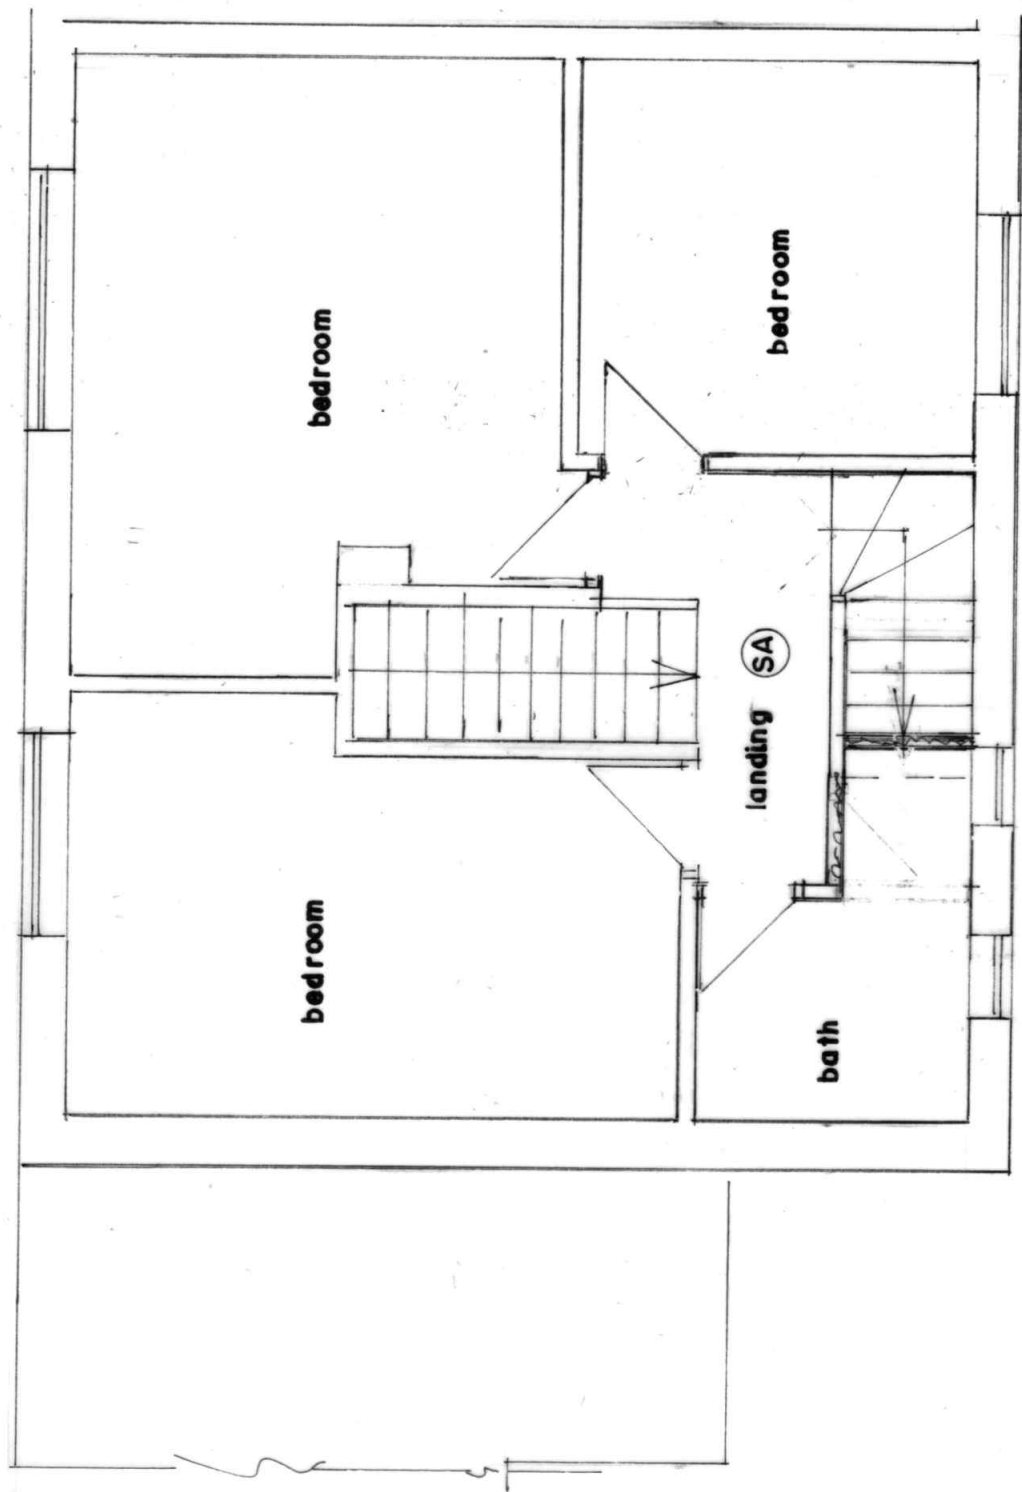

FIRST FLOOR PLAN
(PROPOSED)

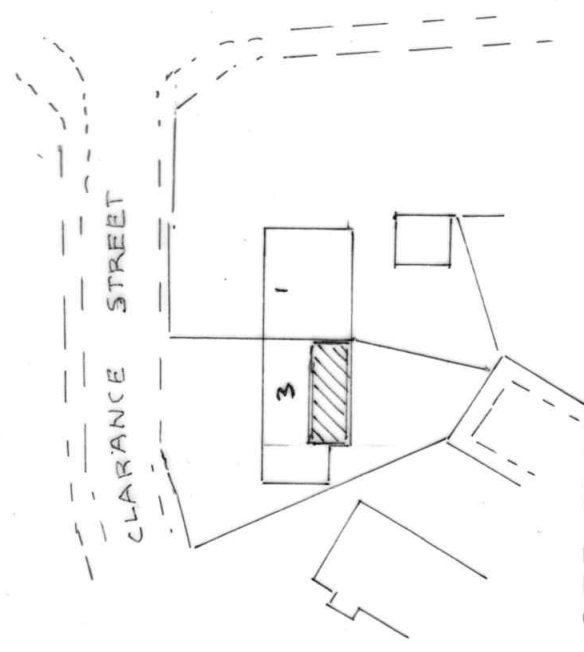

SITE PLAN SCALE 1:500
(PROPOSED)

BUILDING DESIGN SERVICES	
M. FAROOQ	
418 Bury Road Rochdale OL11 5EU.	
Tel: 01706 712231 Mob: 07967605763	
PROPOSED REAR DORMER EXTENSION AT	
3 CLARENCE STREET ROCHDALE OL12 6NF	
For: Mr & Mrs AMJAD ALI	
Plan	Scale 1:50
	2236/2