


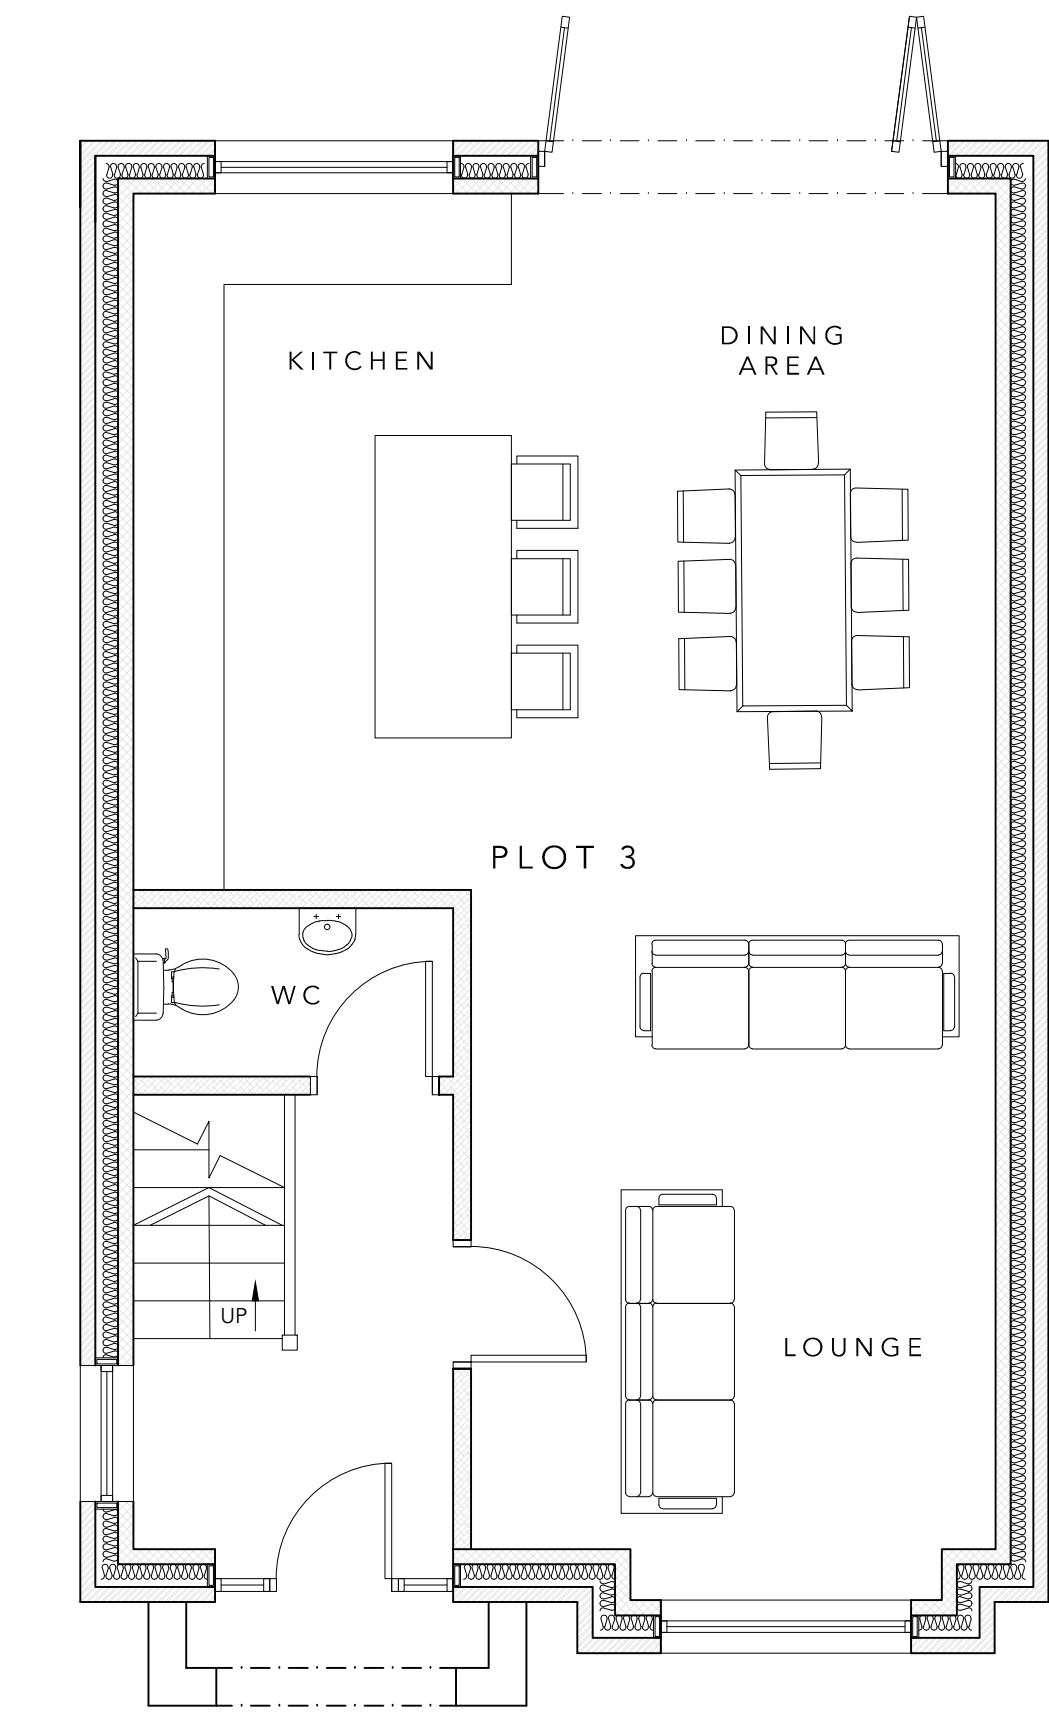
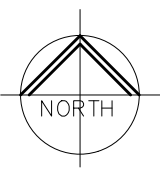


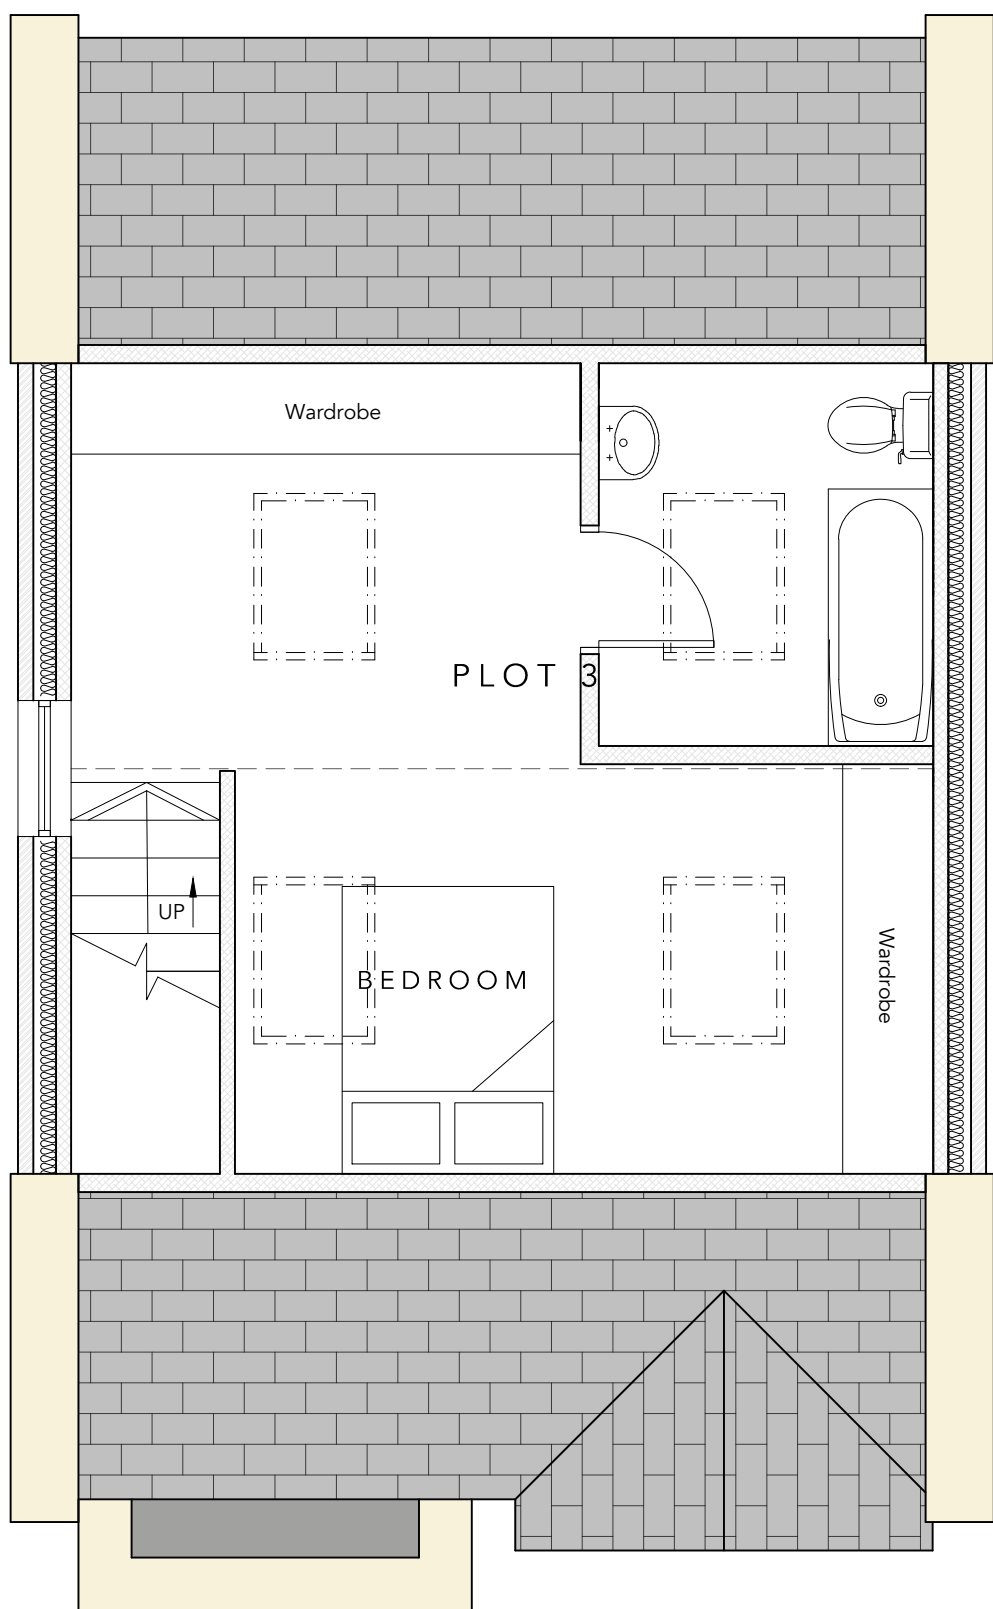



 GROUND FLOOR PLAN AS PROPOSED (1:50)
0 1m 2m 3m 4m 5m
SCALE

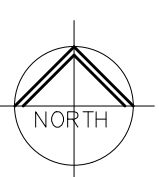



 SECOND FLOOR PLAN AS PROPOSED (1:50)
0 1m 2m 3m 4m 5m
SCALE

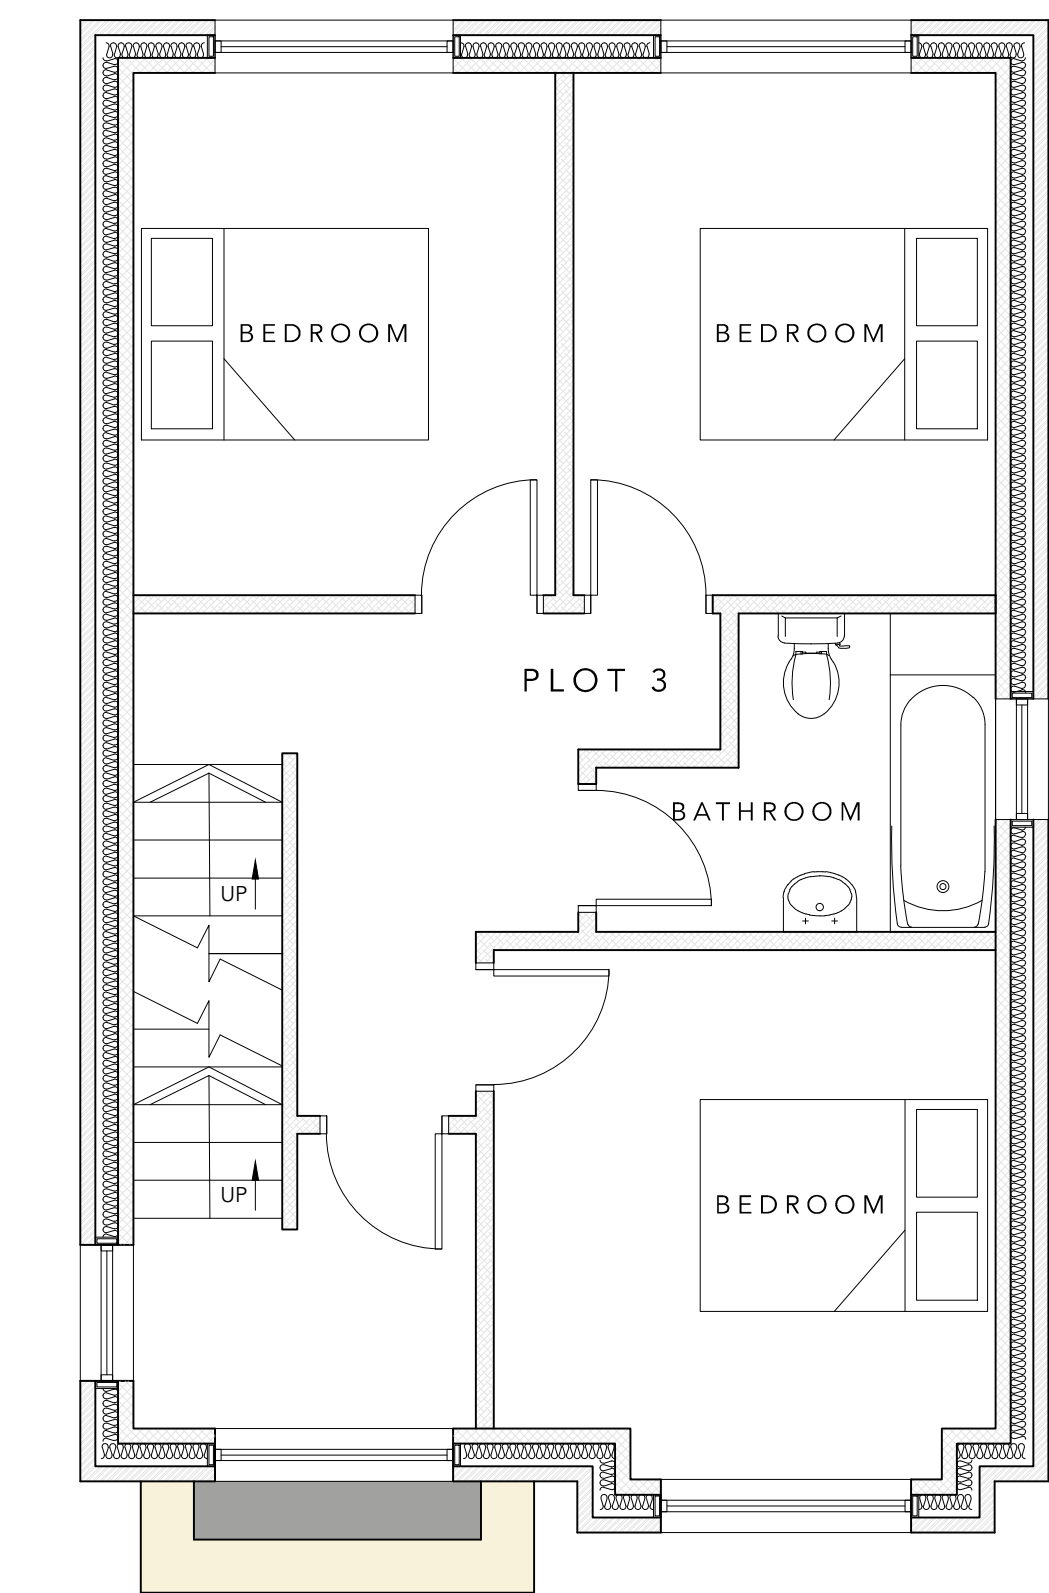

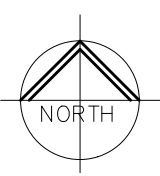 FIRST FLOOR PLAN AS PROPOSED (1:50)
0 1m 2m 3m 4m 5m
SCALE

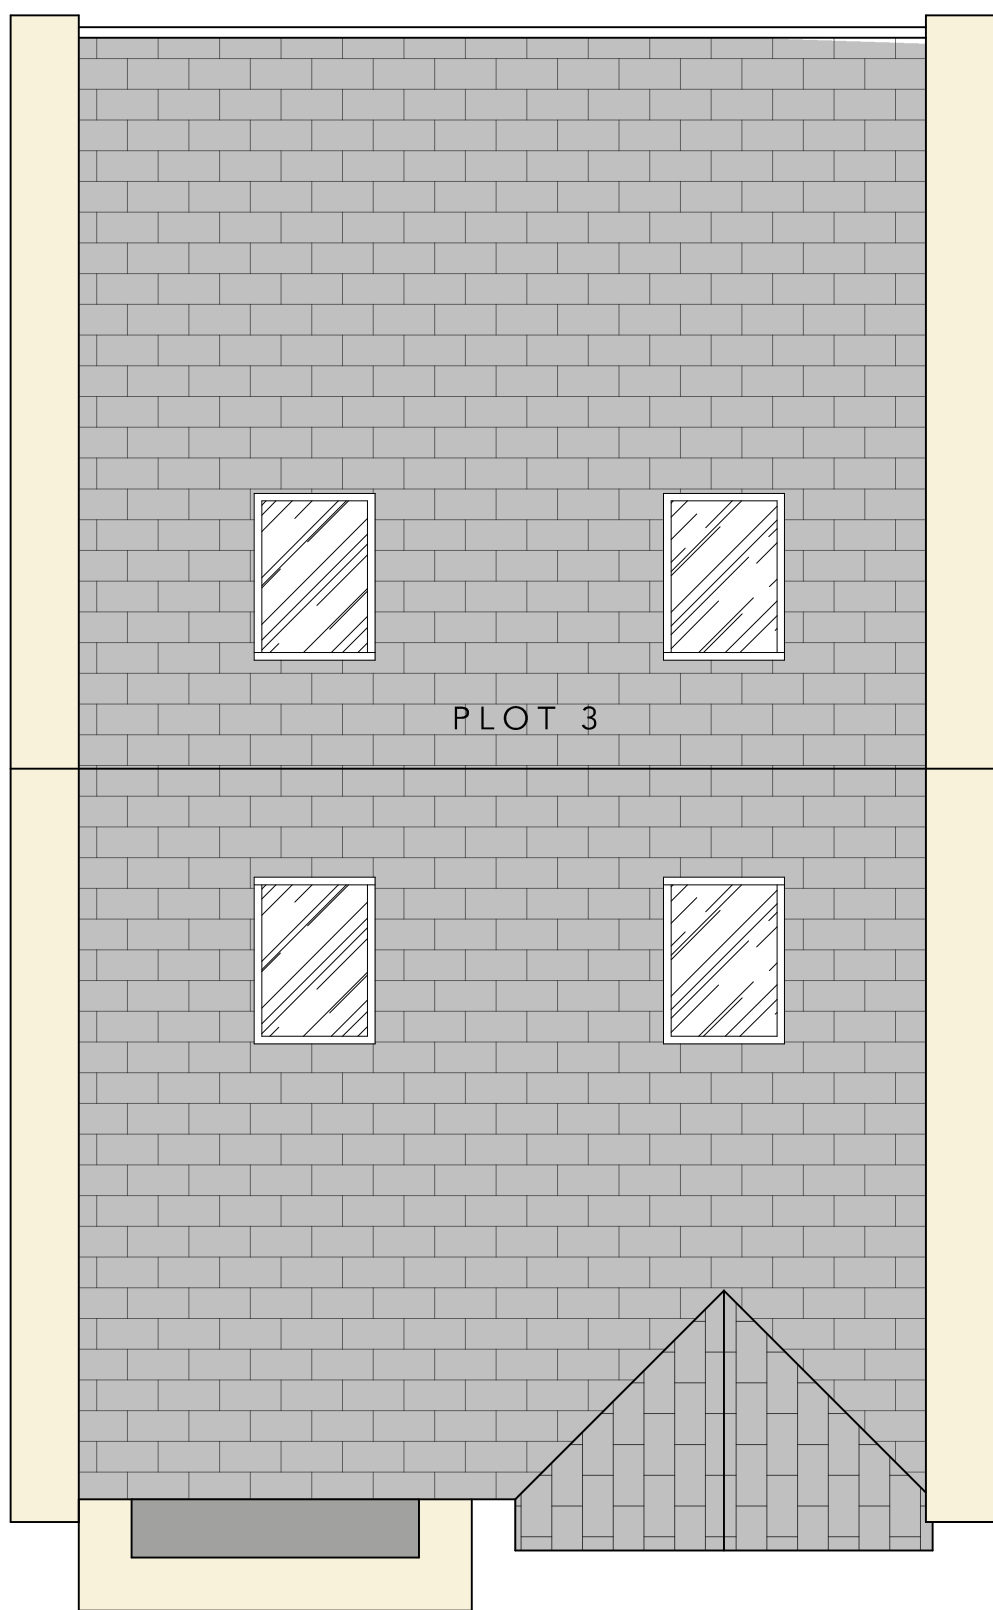

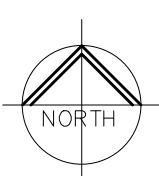 ROOF PLAN AS PROPOSED (1:50)
0 1m 2m 3m 4m 5m
SCALE

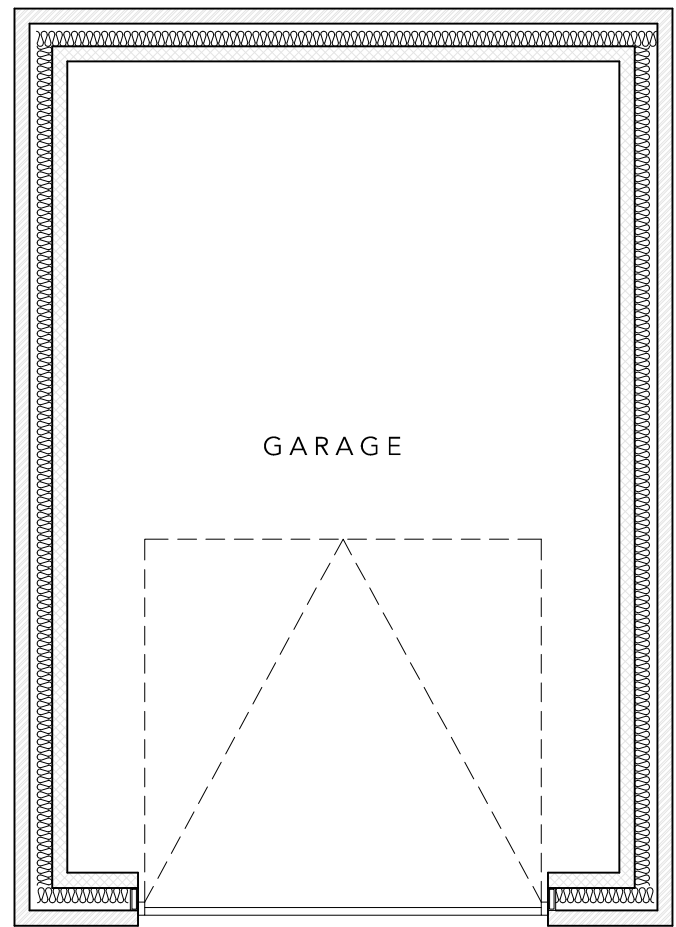

PLOT 3 GARAGE PLAN AS PROPOSED (1:50)


HADAS
ARCHITECTURAL & CGI
Enquires@hadas-architectural.co.uk
0161 870 2306

-	-	-	-
Rev	Description	By	Date

HADAS ARCHITECTURAL
ARCHITECTURAL DESIGN
769 Rochdale Road, Slattocs, Middleton,
Manchester M24 2RA

(HILLBANK STREET)
Land Adjacent to Rochdale Road,
Slattocs, Middleton M24 2RA
PLOT 3 PLANS AS PROPOSED

DRAWN	JW	DATE	10-12-24	DRAWING NO.	
SCALE	1:50 @A1	REV.	-		2501-303