
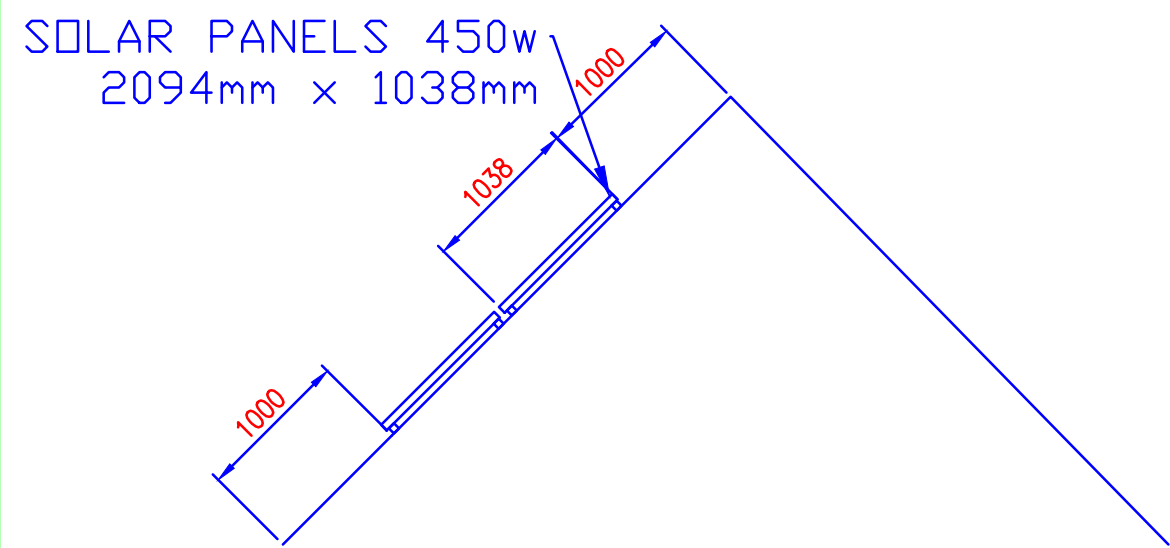


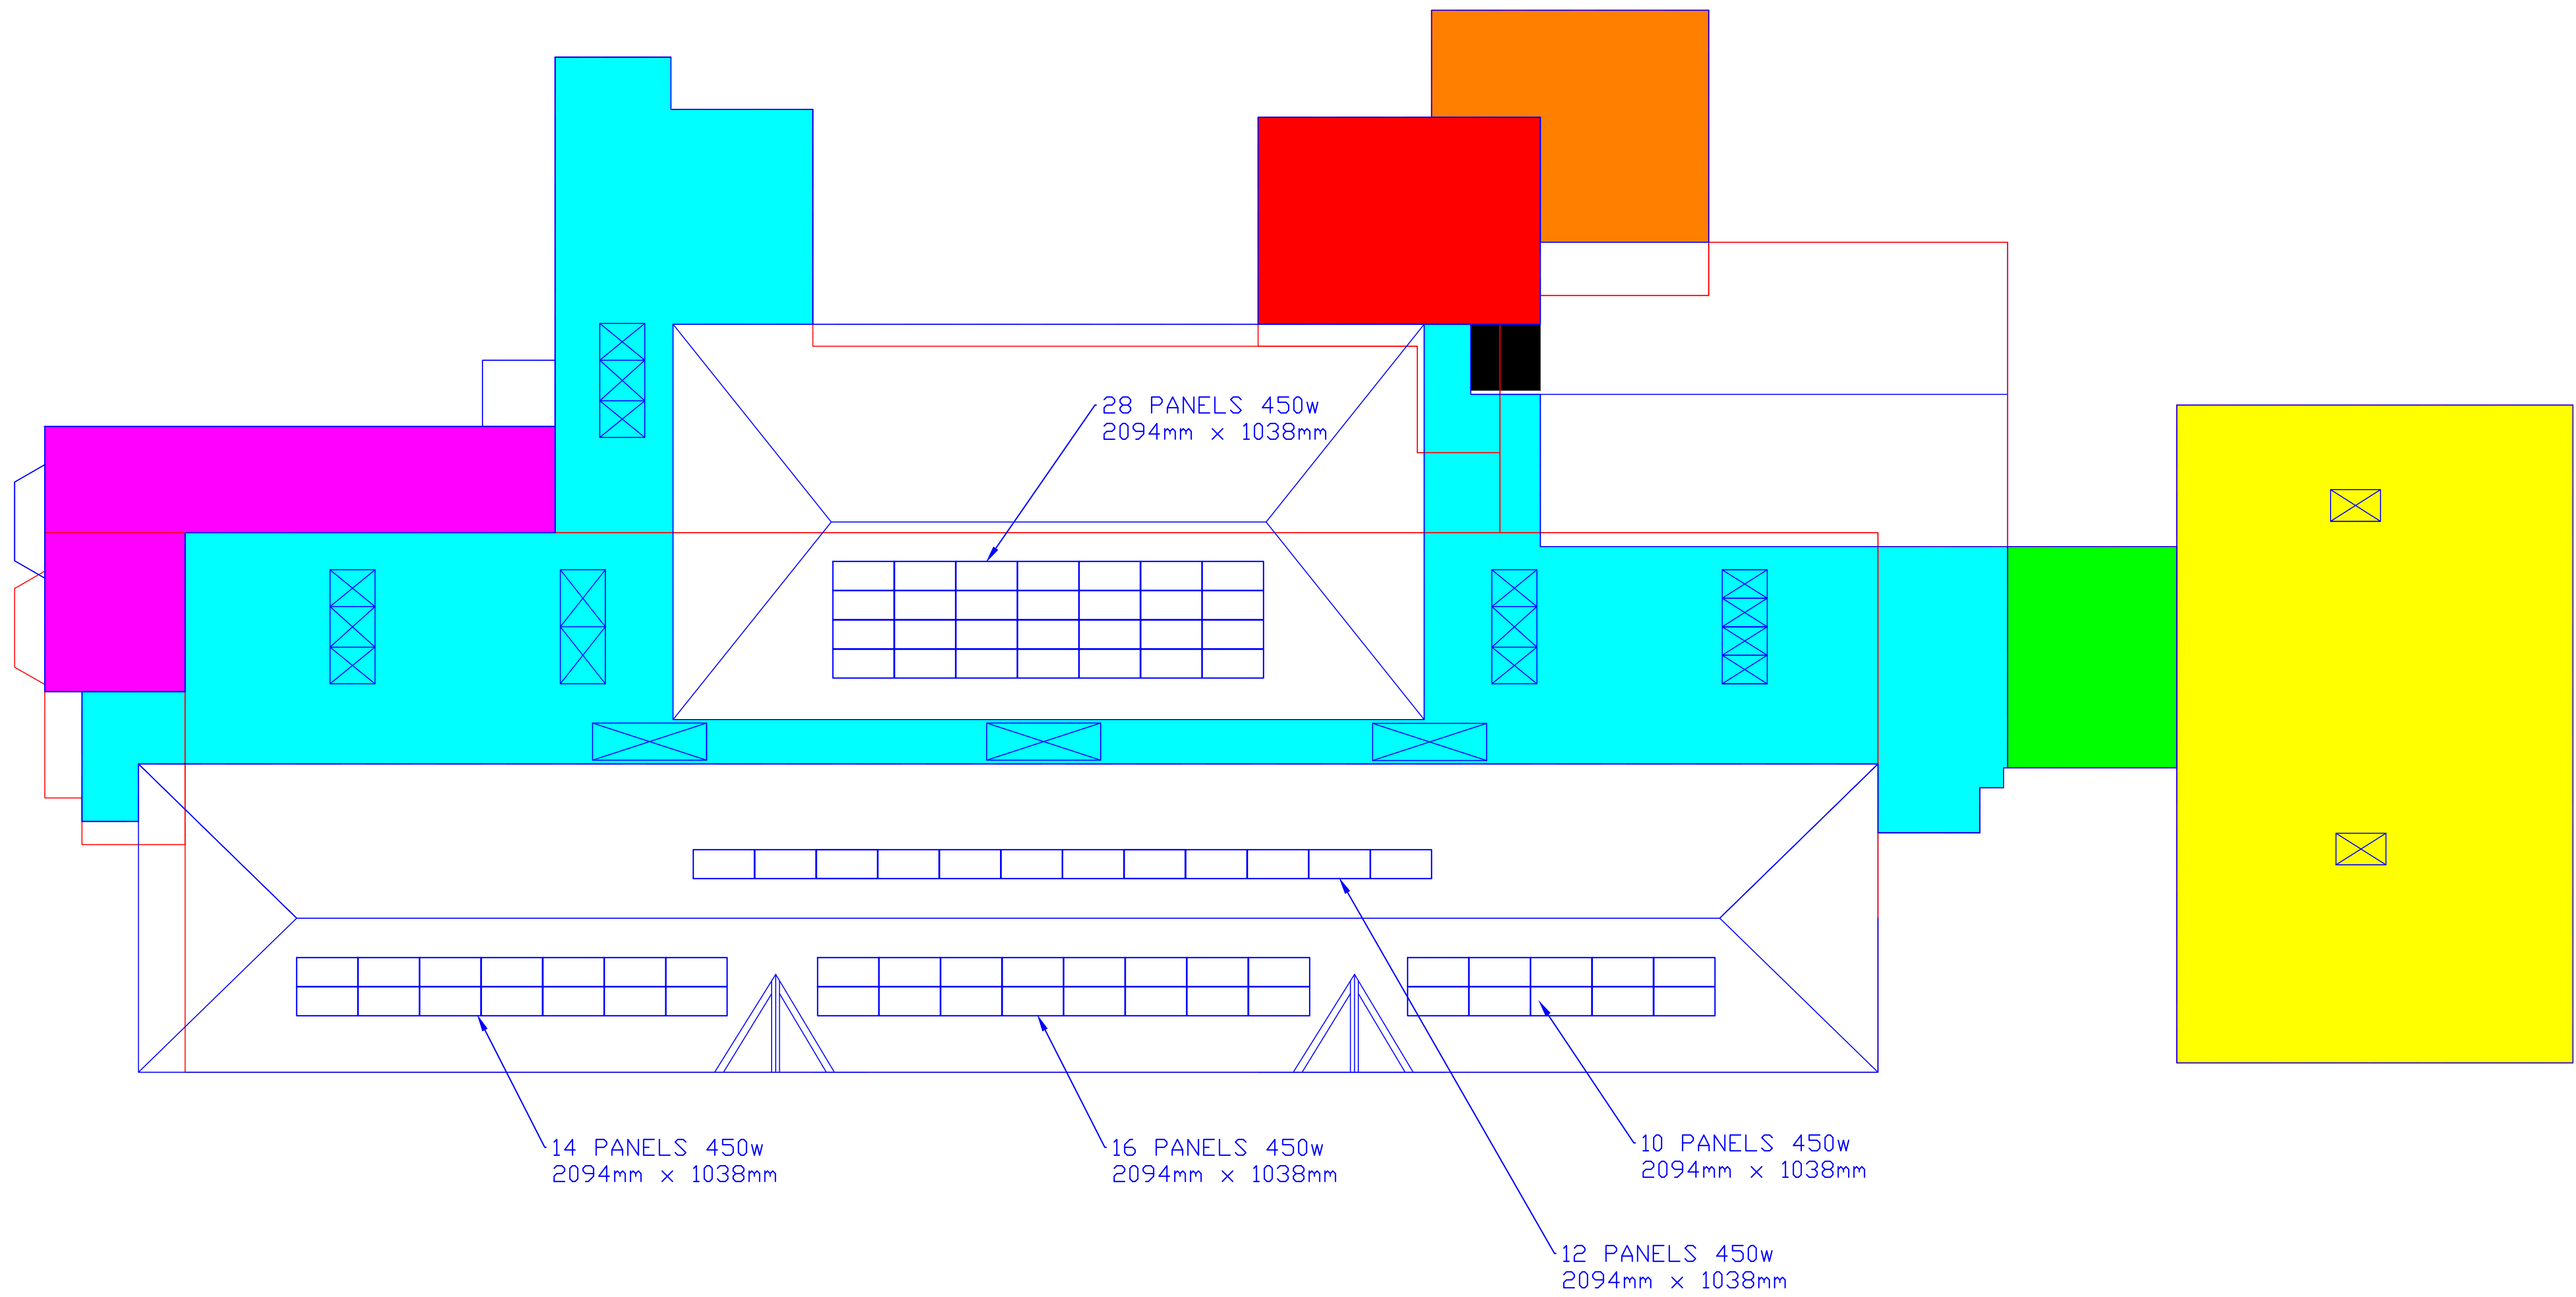

END ELEVATION SHOWING
PANELS ON PITCH ROOF

SCALE 1:50 @ A1

						DO NOT SCALE			DRAWN BY D.LEA	Jackson and Jackson Limited	TITLE ROOF PLAN OF SOLAR PANELS LOWERPLACE INFANT SCHOOL
						IF IN DOUBT ASK			SCALE 1:100 @ A1		
									DATE nov 2022		DRG No. SD220003
REVISION	DATE	CHANGES				REVISION	DATE	CHANGES			