


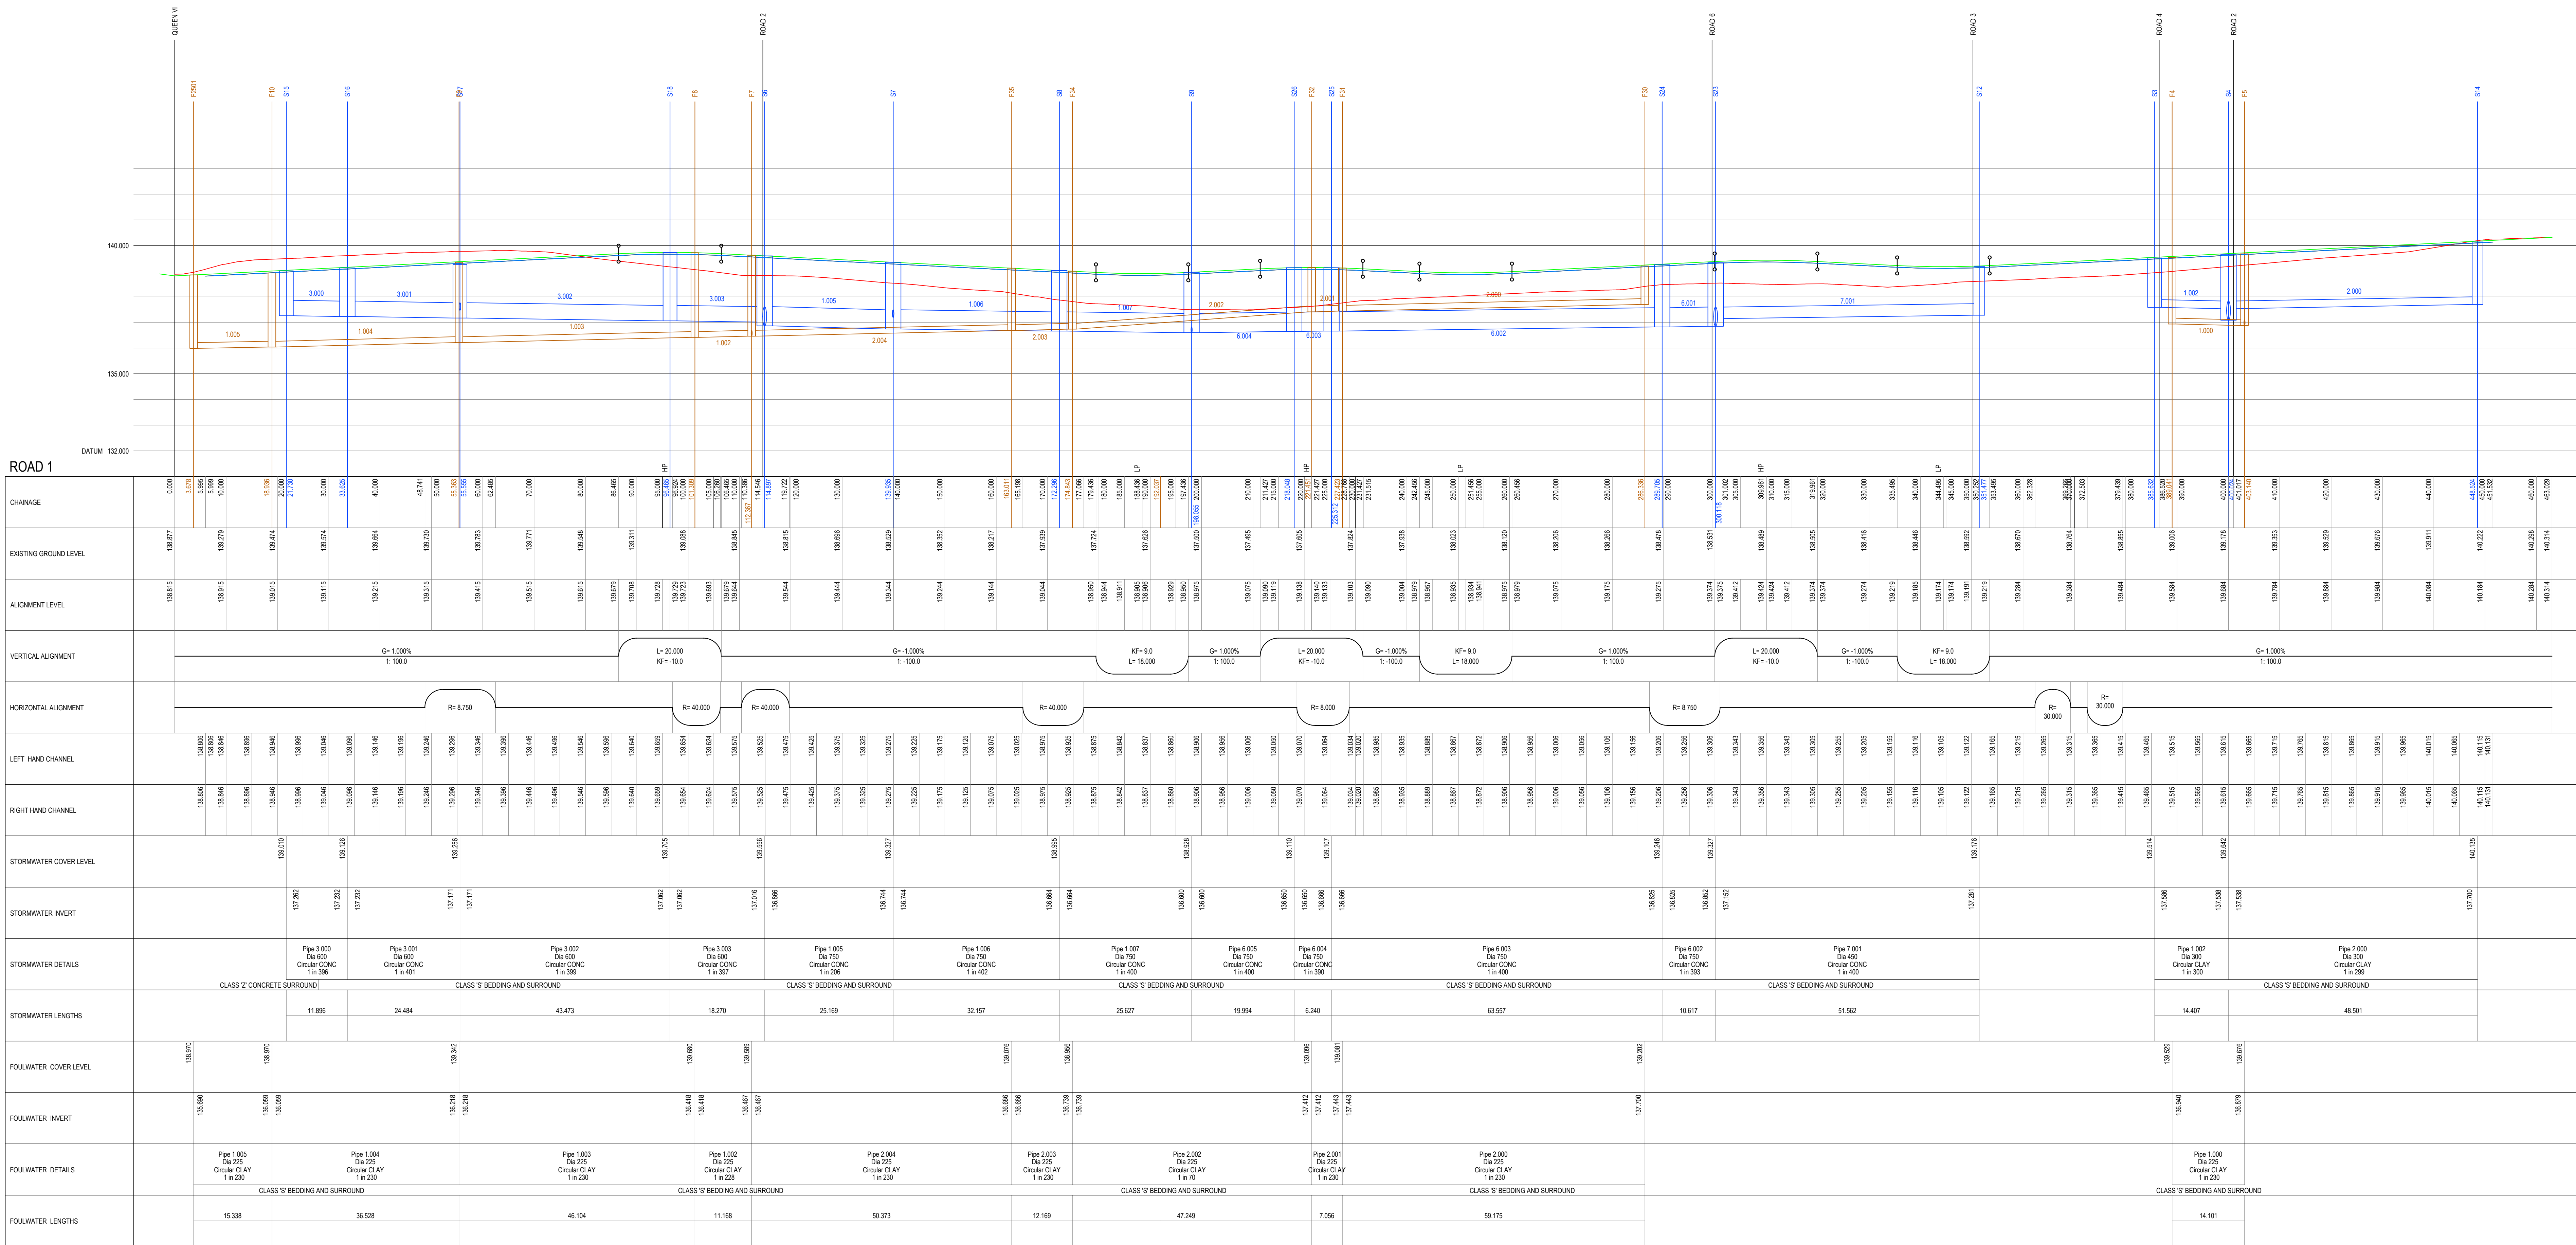

— DENOTES EXISTING GROUND LEVEL
— DENOTES FINISHED HIGHWAY LEVEL

CS	23.07.2018	SW NETWORK NUMBERS UPDATED DUE TO REMOVAL OF MANHOLE IN ROAD 6	LS	NM	KOB
CA	06.02.2018	ROAD LEVELS REVISED TO REFLECT FULL REQUIREMENTS	NM	NM	KOB
CS	23.07.2018	AMENDED TO SUIT REVISED DRAINAGE LAYOUT	LS	NM	KOB
CS	17.02.2018	ADOPTABLE DRAINAGE REVISED	LS	NM	KOB
C1	22.08.2017	CONSTRUCTION ISSUE	NM	NM	KOB
PS	01.02.2017	MANHOLES S1 AND S22 REMOVED TO SUIT REVISED DRAINAGE LAYOUT	AM	NM	KOB
PS	01.02.2017	PIPE SPECIFICATION CHANGED	AM	NM	KOB
PS	16.01.2017	PRELIMINARY ISSUE	AM	NM	KOB
REV	DATE	DESCRIPTION	BY	CHK	APP

DRAWING STATUS:	CONSTRUCTION					
CLIENT:	GLEESON					
ARCHITECT:						
PROJECT:	BALDERSTONE SCHOOL, ROCHDALE					
TITLE:	HIGHWAY LONGSECTIONS SHEET 1					
STATUS:	PROJECT NUMBER: 217-013	DRAWING No: R03	REV: C5			
SCALE: H/W	1:100 / 1:500	DESIGNED: N. McGarry	DRAWN: N. McGarry	CHECKED: N. McGarry	APPROVED: K. O'Brien	DATE: JANUARY 2017
alan johnston partnership LLP CONSULTING STRUCTURAL & CIVIL ENGINEERS 1 Dale Street, Liverpool L2 2ET Tel: 0151 227 1462 Fax: 0151 225 1187 E-Mail: Mail@ajstructeng.com						
						