




PURPOSE OF ISSUE	scheme design	Planning only
- Figured dimensions to be followed in preference to scale - All dimensions shall be verified by the Contractor(s) on site prior to work commencing and relevant orders being placed. - Any discrepancies to be brought to the attention of the Contract Administrator for instructions prior to proceeding. - this drawing is the copyright of adf studios		

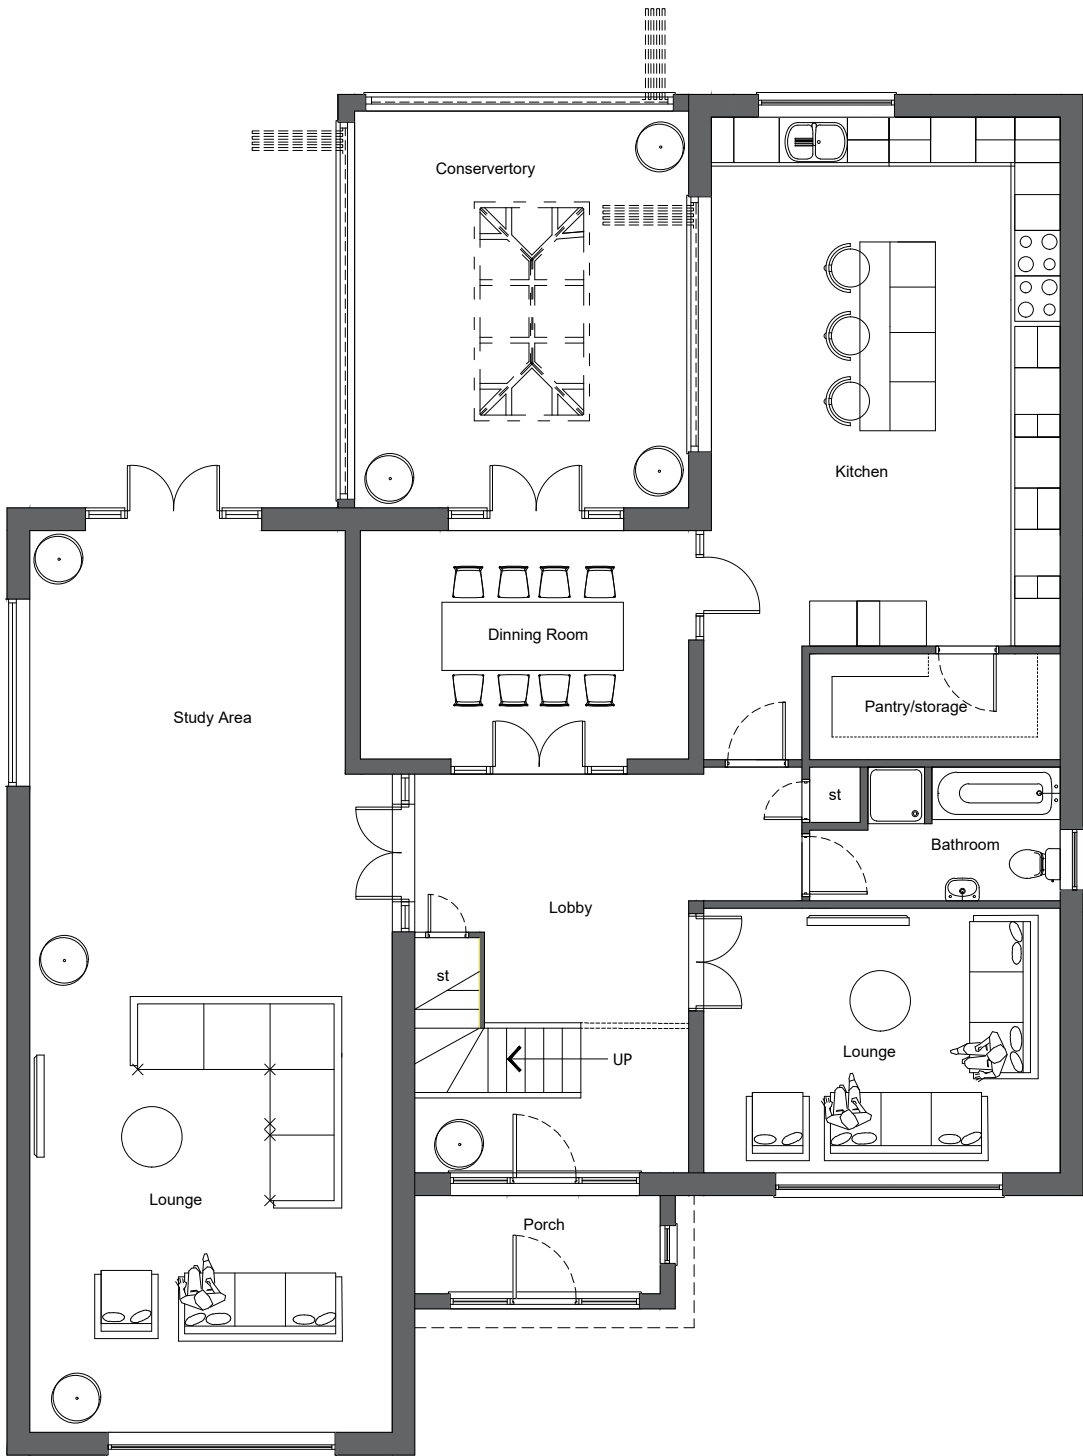



Proposed Ground Floor

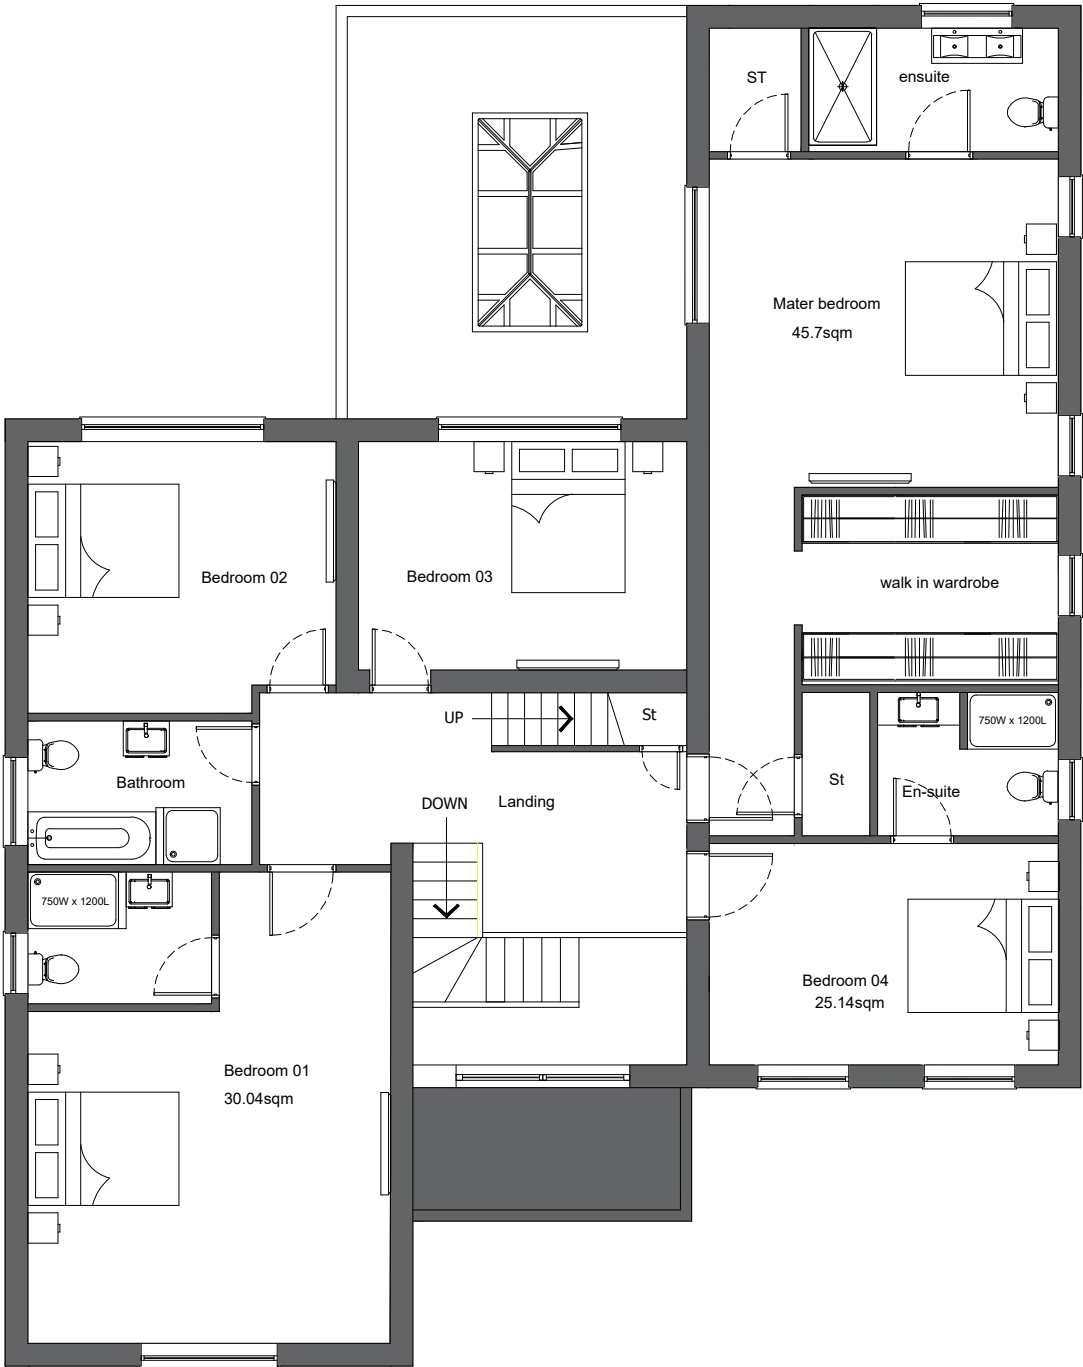

Proposed First Floor

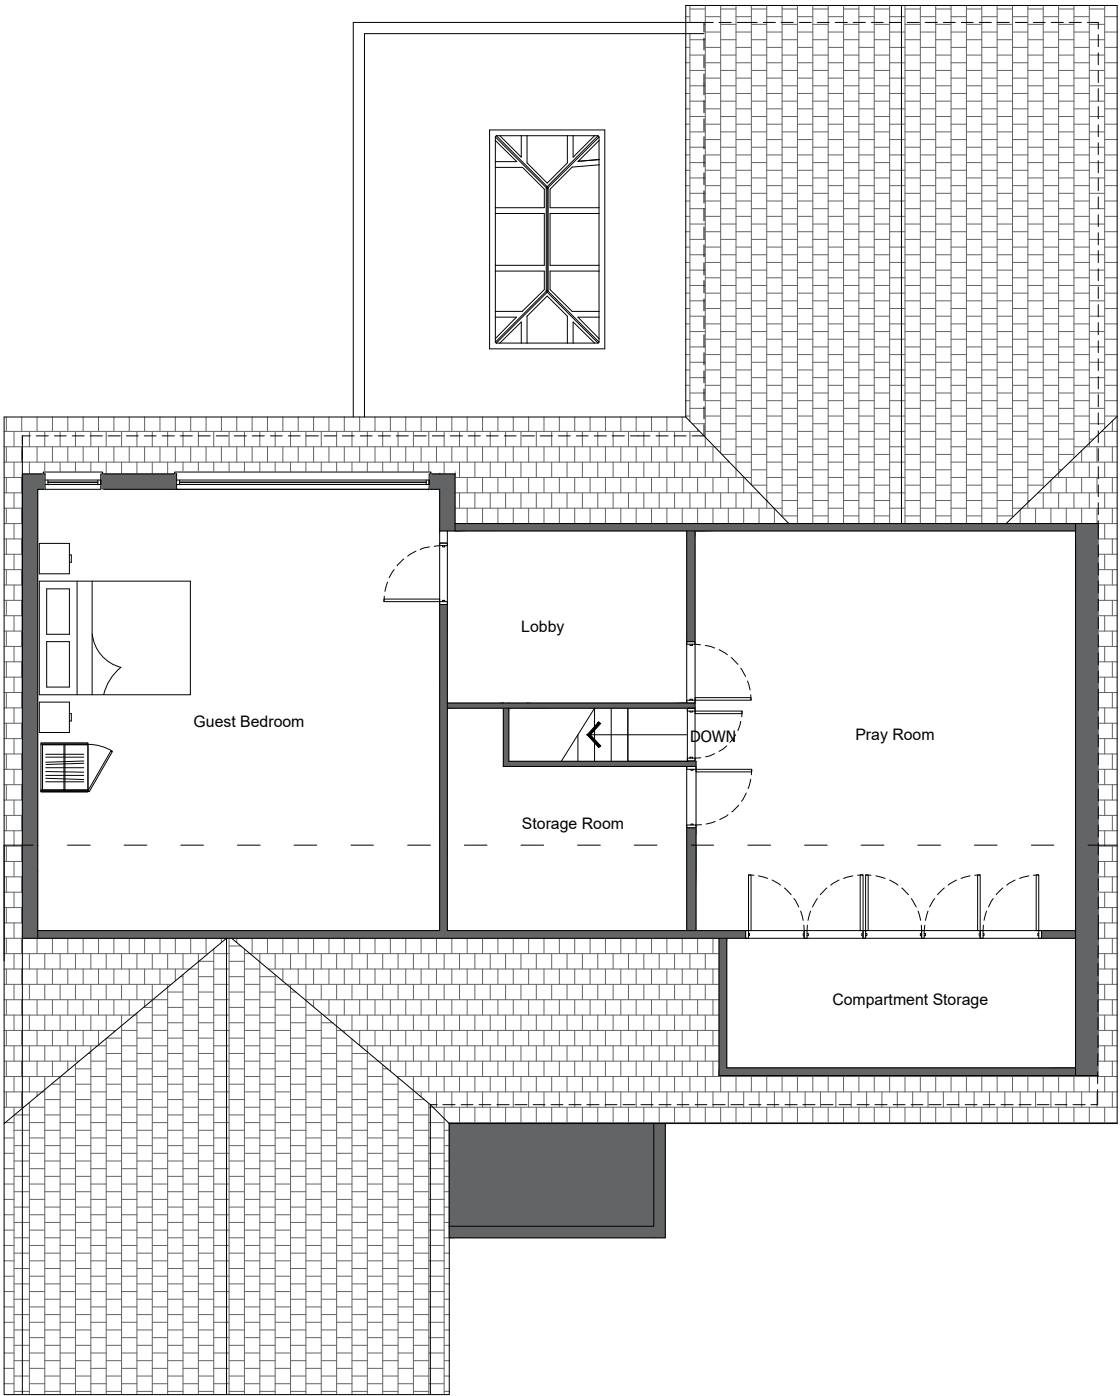

Proposed Loft Conversion/ Storage Room

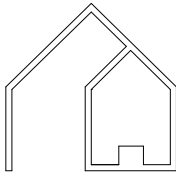 

ADF
STUDIO
Manchester, M1
T: +44 (0)7946639077
E: danish@adfstudios.co.uk

PROJECT:

Proposed front double storey extension, change of use garage in to living room and a loft conversion with a dormer. Proposed new conservatory to the rear to replace existing and front porch.
9 Winchester Close, Bamford, OL11 5NE

DRAWING:
Proposed Floor Plans

DATE: MAY_24	DRAWN BY: DA	CHECKED BY: SB
SCALE: 1:100_A2	DRAWING NO: 60-06/06	REV: REV