






existing front elevation
Scale: 1:100

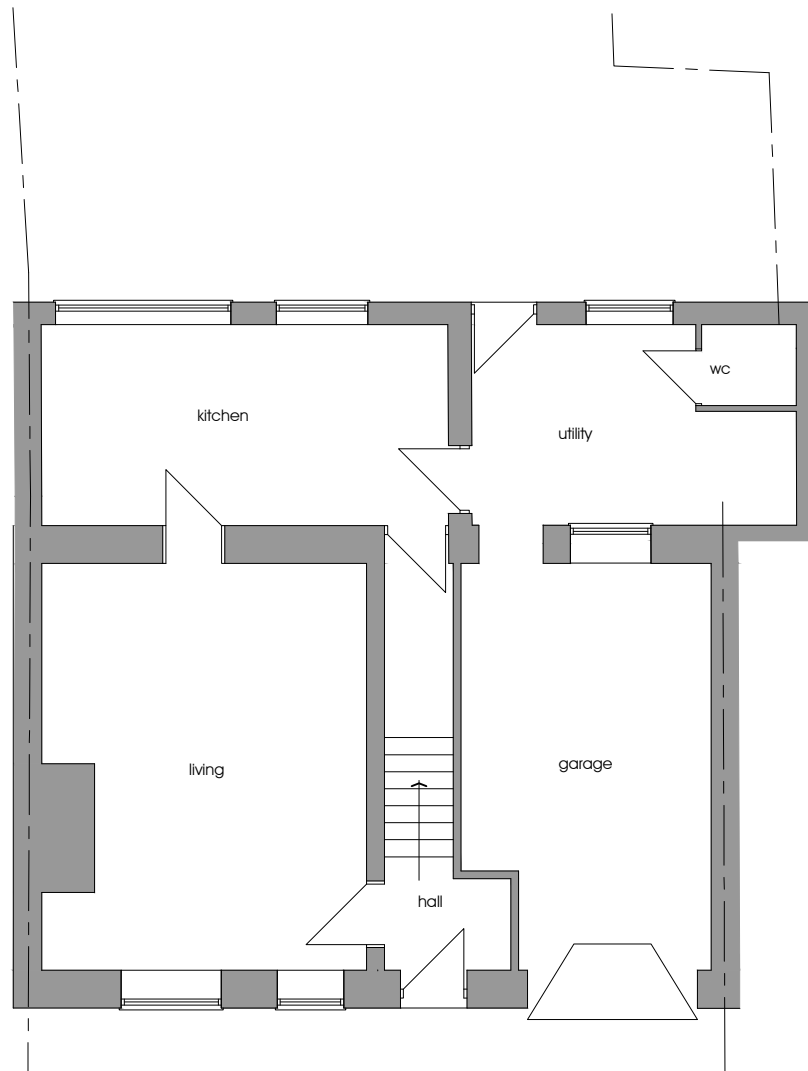

existing rear elevation
Scale: 1:100

 

existing ground floor plan
Scale: 1:100

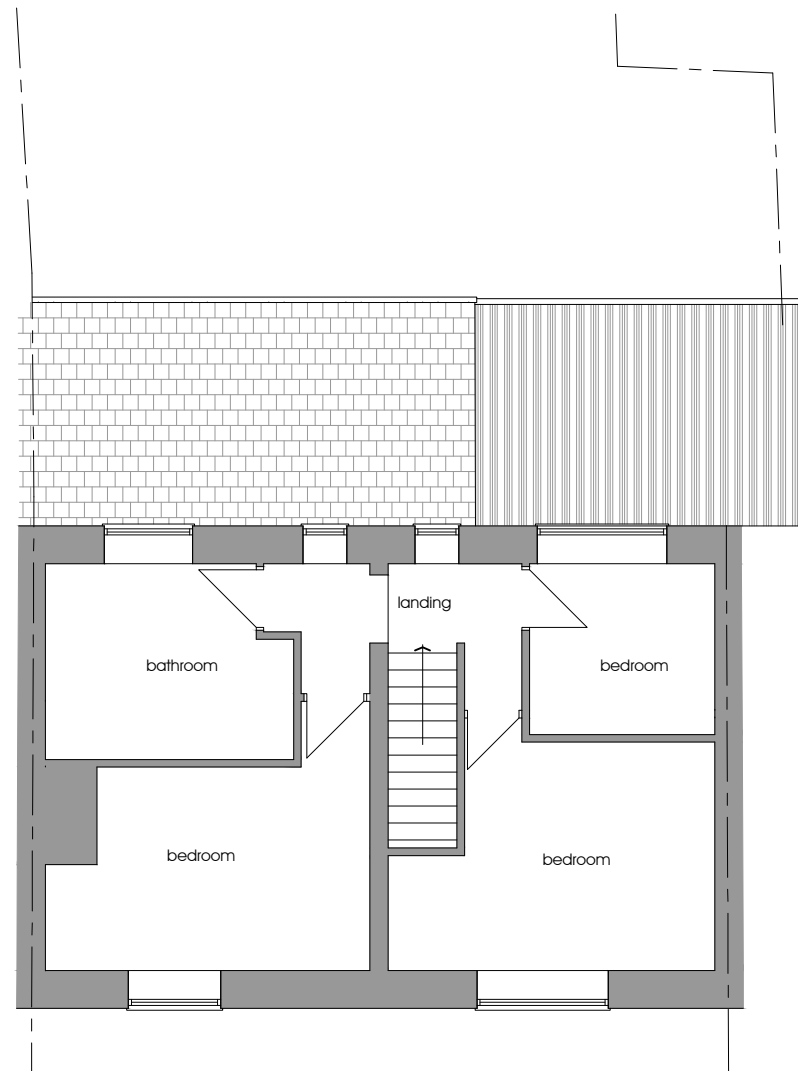

existing first floor plan
Scale: 1:100

status
PLANNING
job no

drawing number
03
title
existing plans and elevations

scale
1:100 @ A3
date
august 2024

project
41-43 newbold street,
newbold, rochdale,
single dwelling to 2no
3 bed dwellings

client
mr & mrs w westy

do not scale this drawing
all dimensions to be verified on site
this drawing is the property of the author and
copyright is reserved by them the drawing is not
to be copied or disclosed to any unauthorized
person without express and prior written consent