




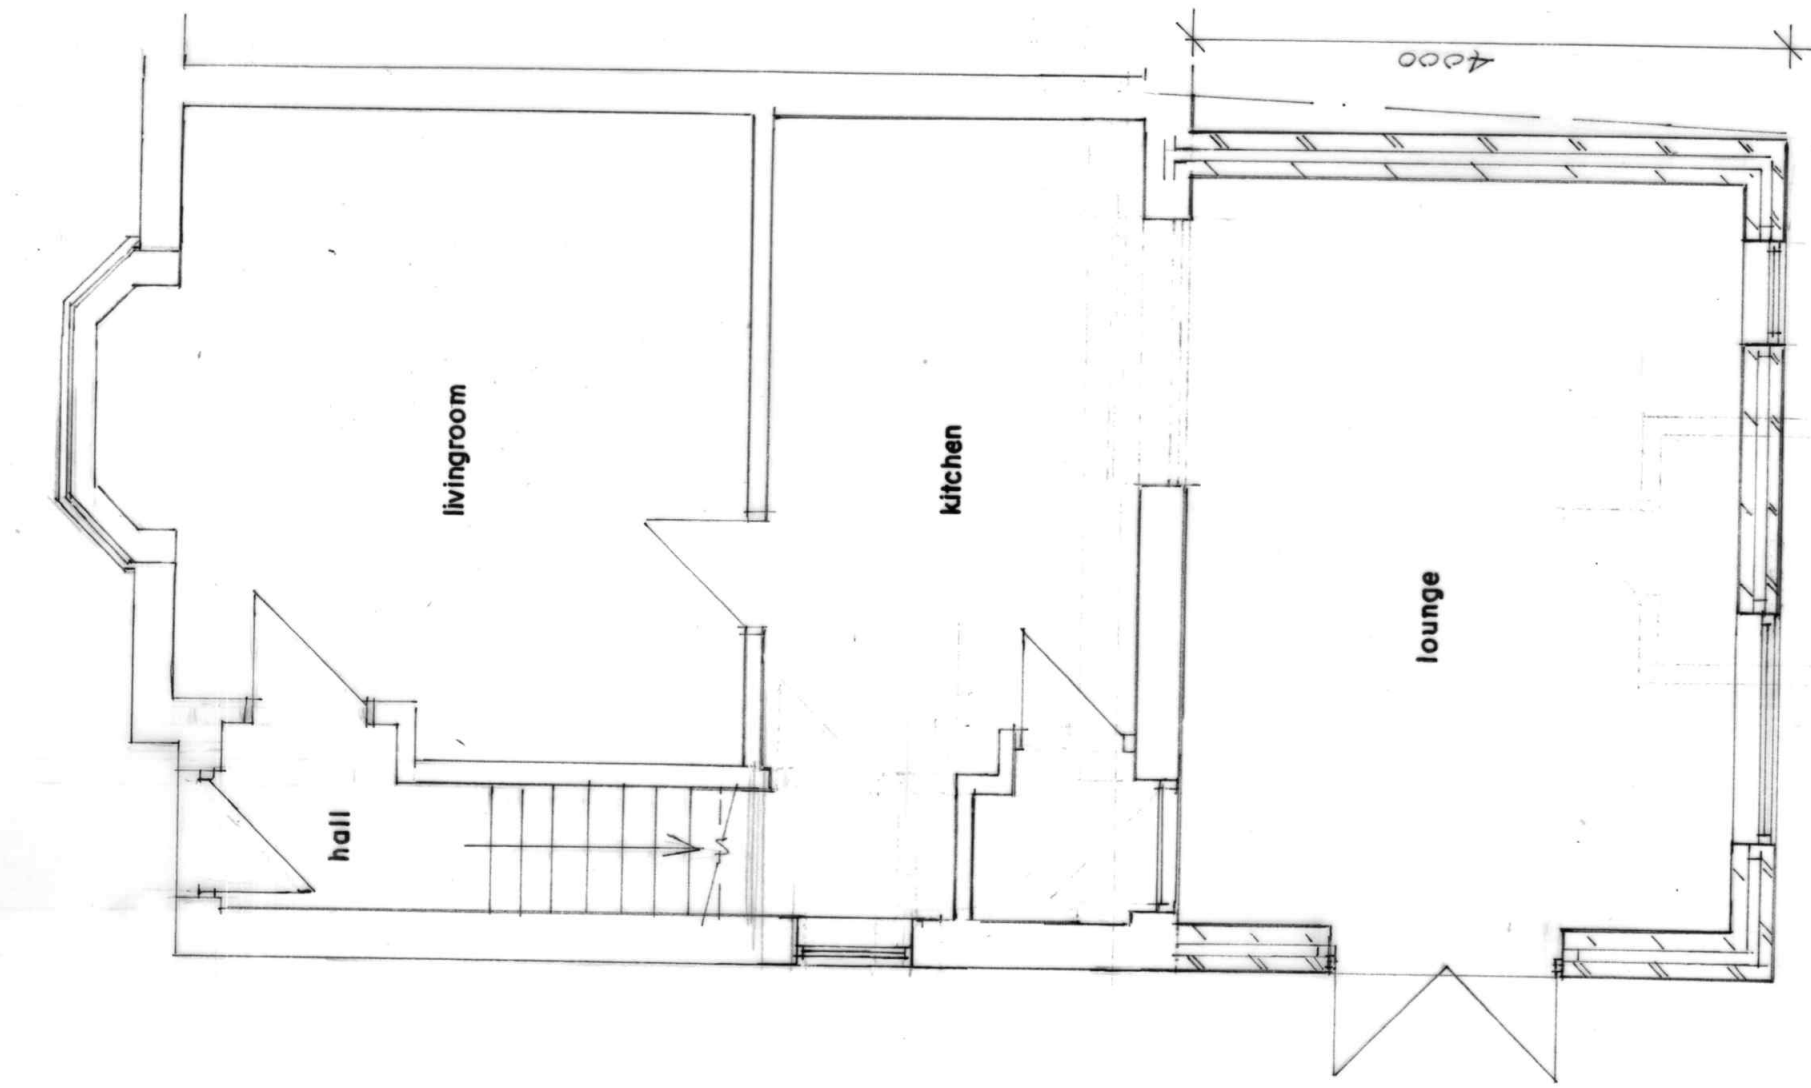


GROUND FLOOR PLAN
(PROPOSED)

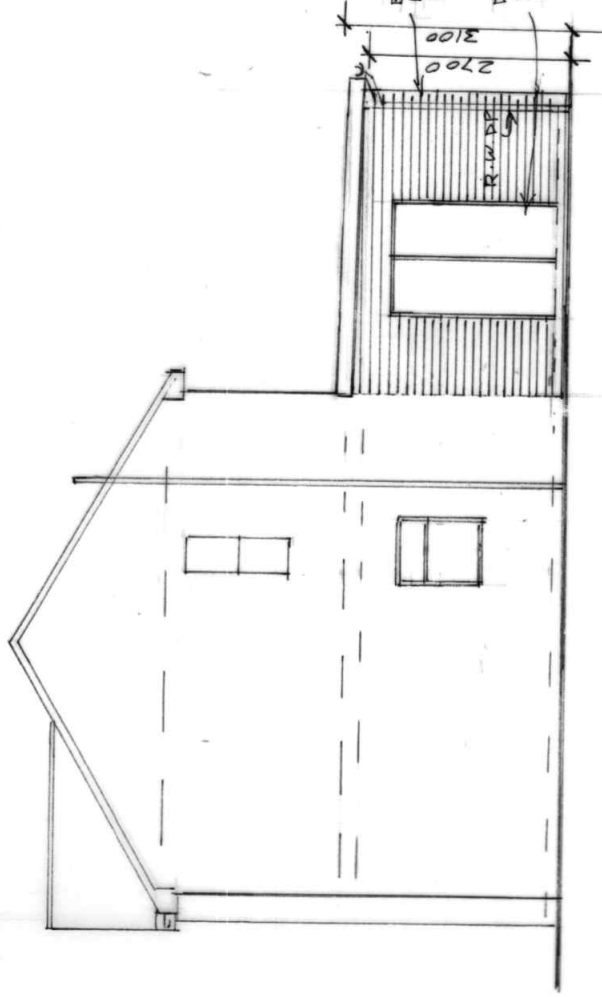


SIDE ELEVATION
(PROPOSED)

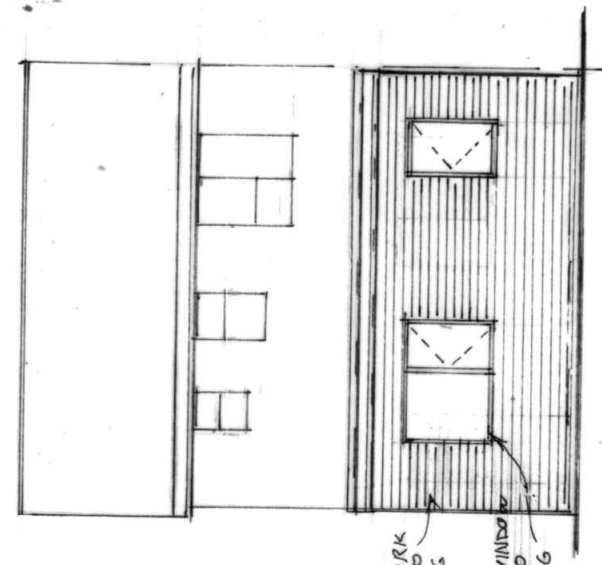

REAR ELEVATION
(PROPOSED)

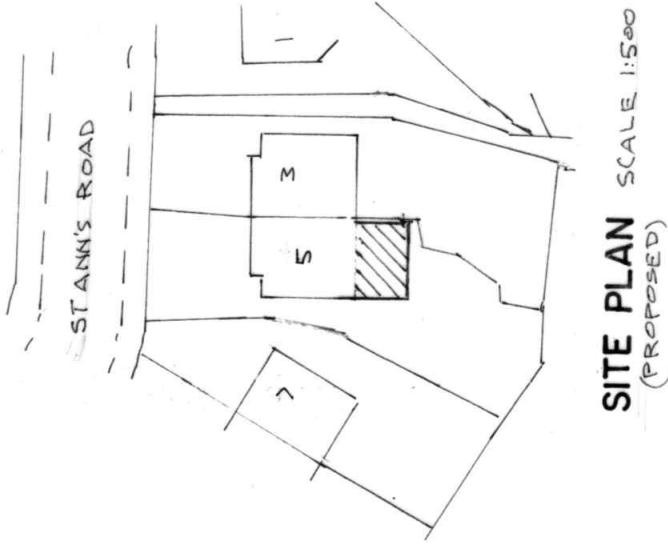

SITE PLAN SCALE 1:500
(PROPOSED)

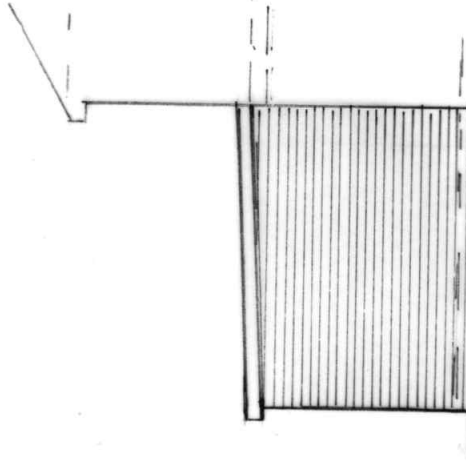

SIDE ELEVATION
(PROPOSED)

BUILDING DESIGN SERVICES

M. FAROOQ

418 Bury Road Rochdale OL11 5EU.

Tel: 01706 712231 Mob: 07967605763

PROPOSED SINGLE STOREY REAR EXTENSION AT
5 ST ANN'S ROAD ROCHDALE OL16 5AB

For: Mrs LUCKY UDDIN

Plan
Elevation

Scale 1:50
Scale 1:100

2200 / 2