




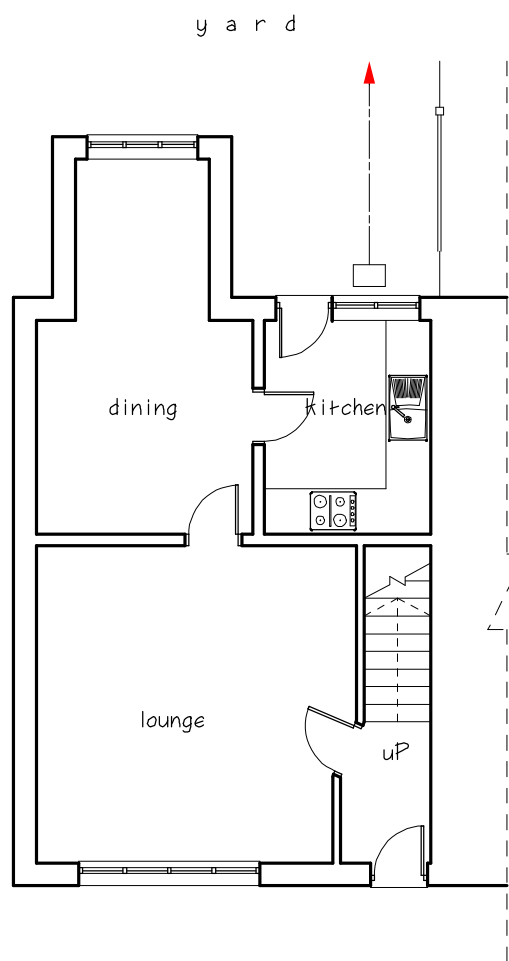


Existing ground floor plan

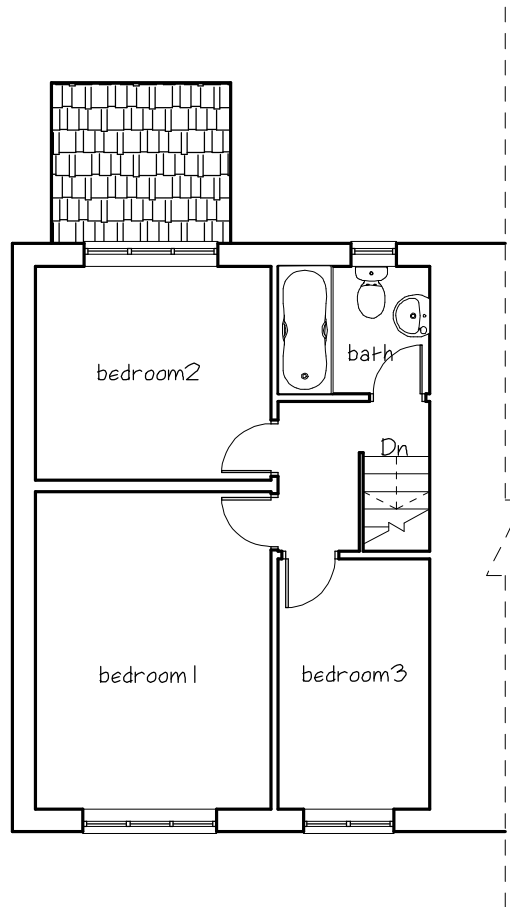


Existing first floor plan

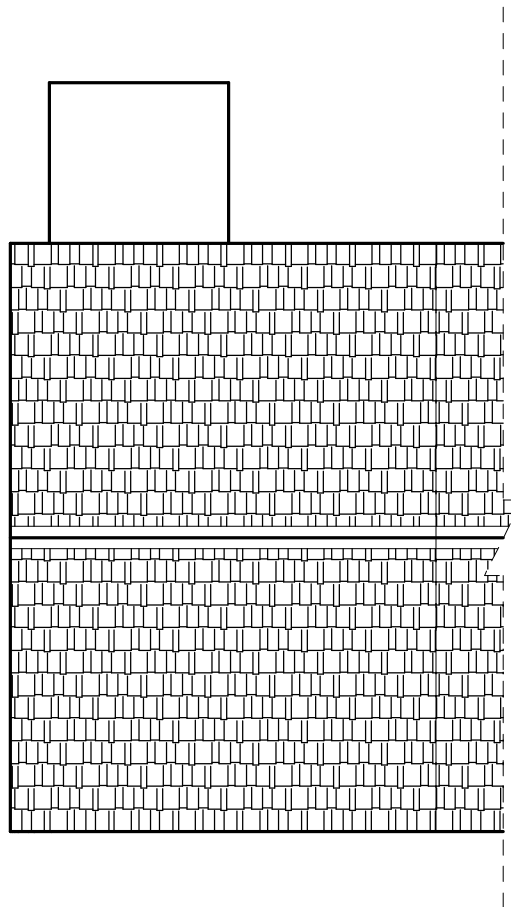


Existing roof plan

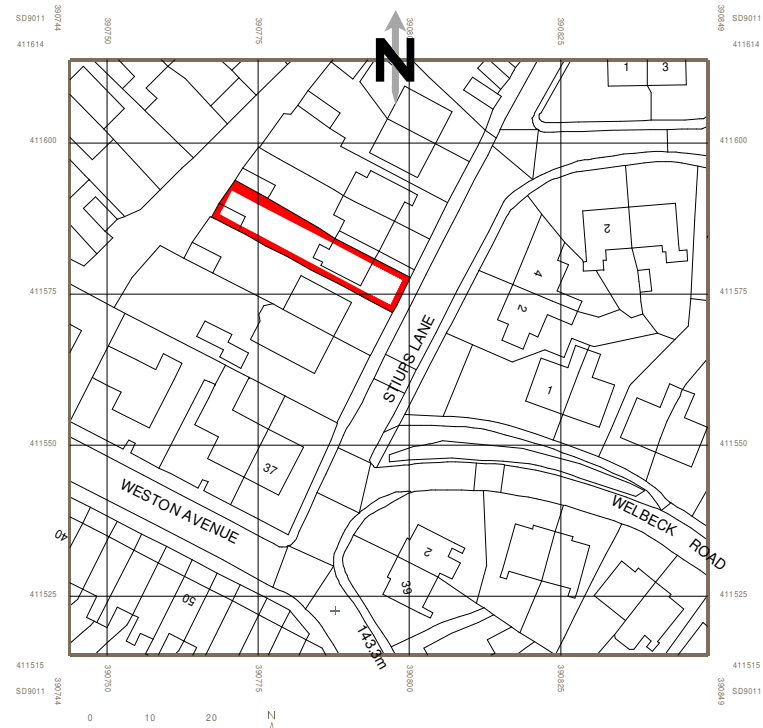


Location plan scale:1:1250mm

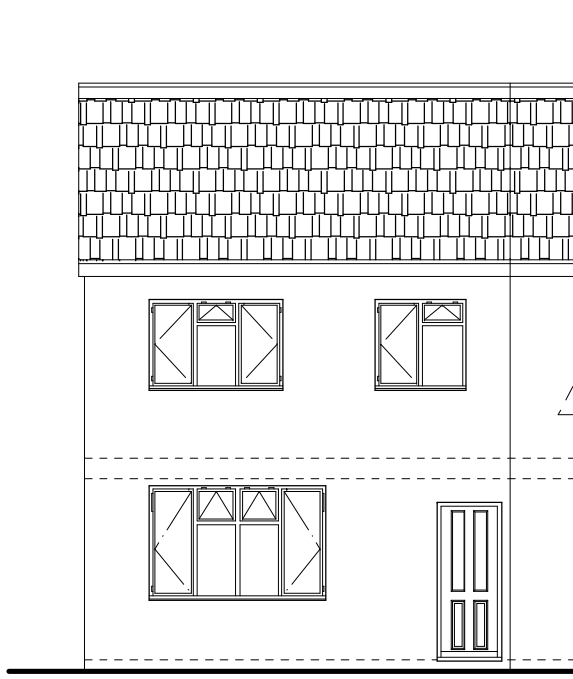


Existing front elevation

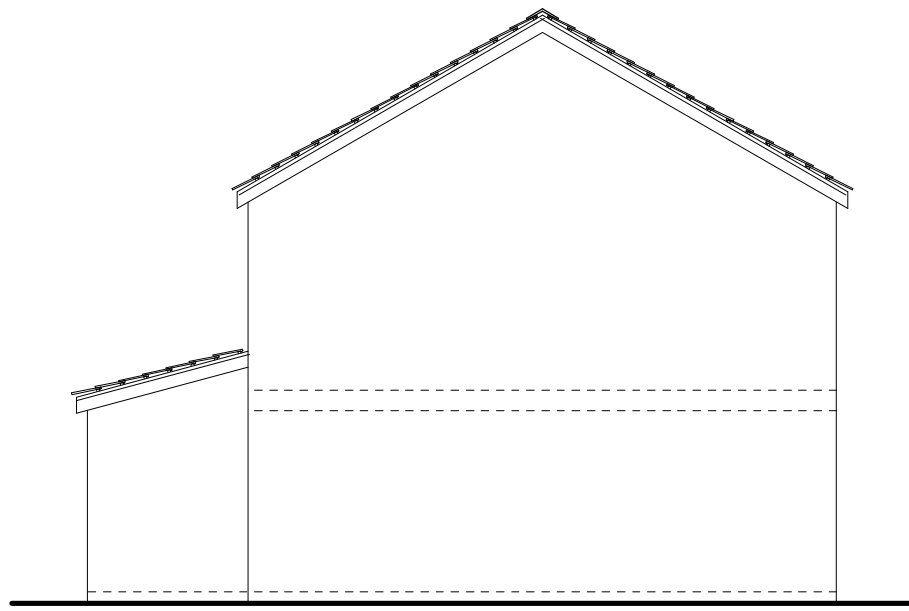


Existing side elevation (West)

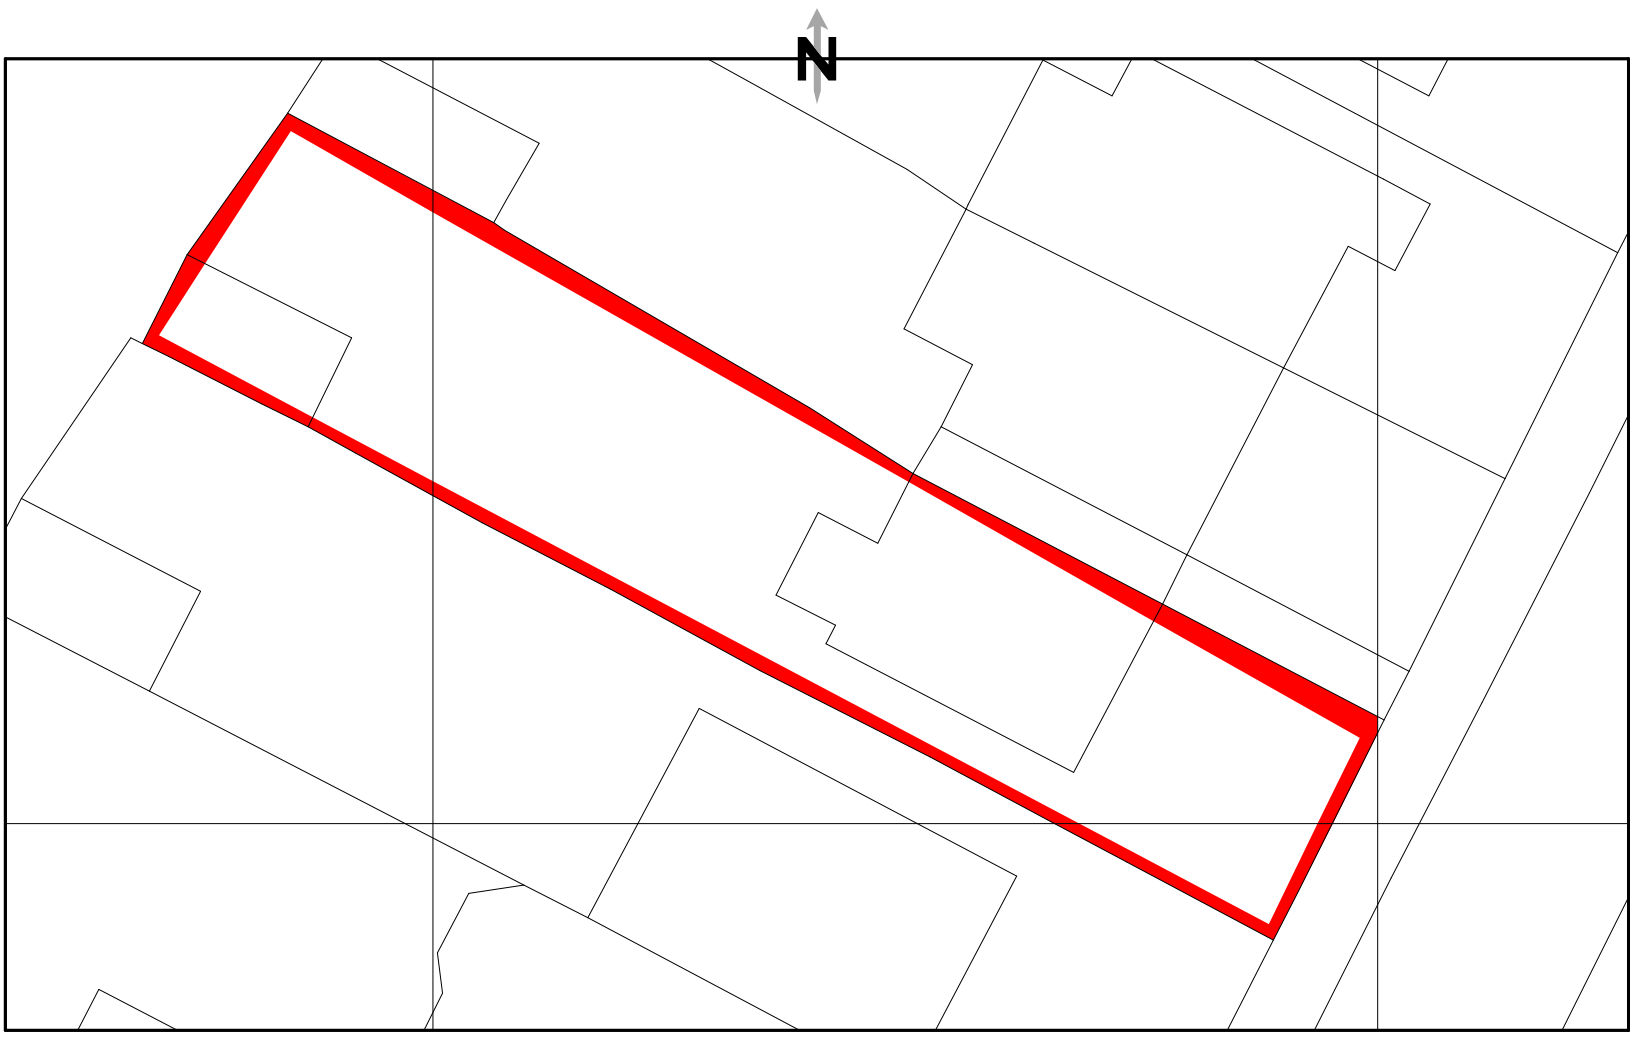


Existing block/site plan scale:1:200mm

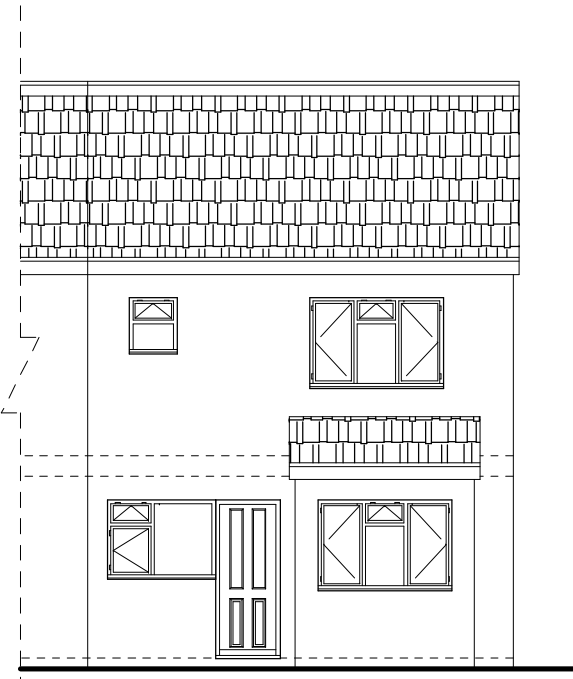


Existing rear elevation

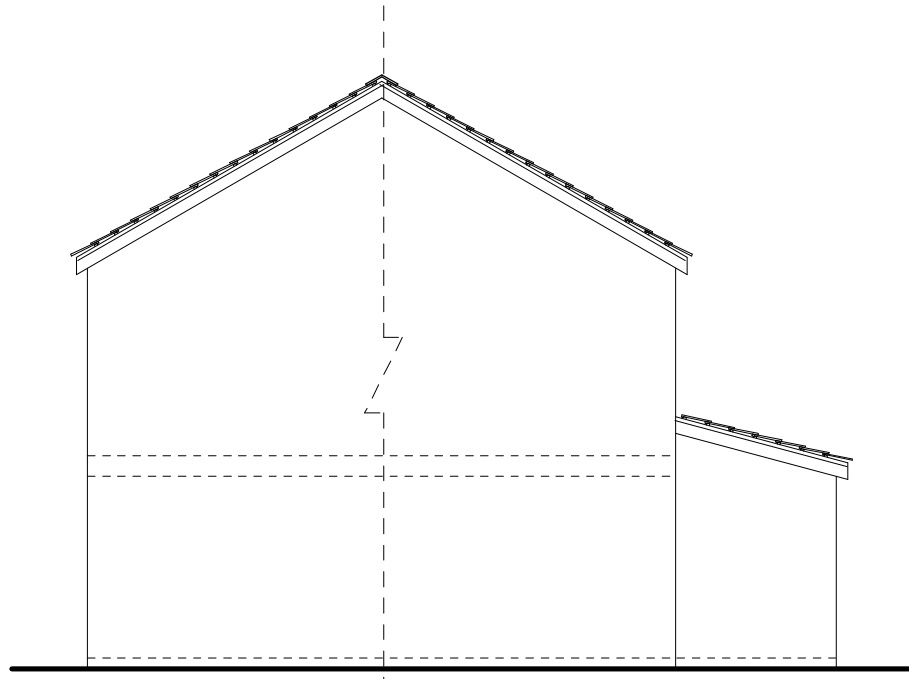

Existing side elevation (East)

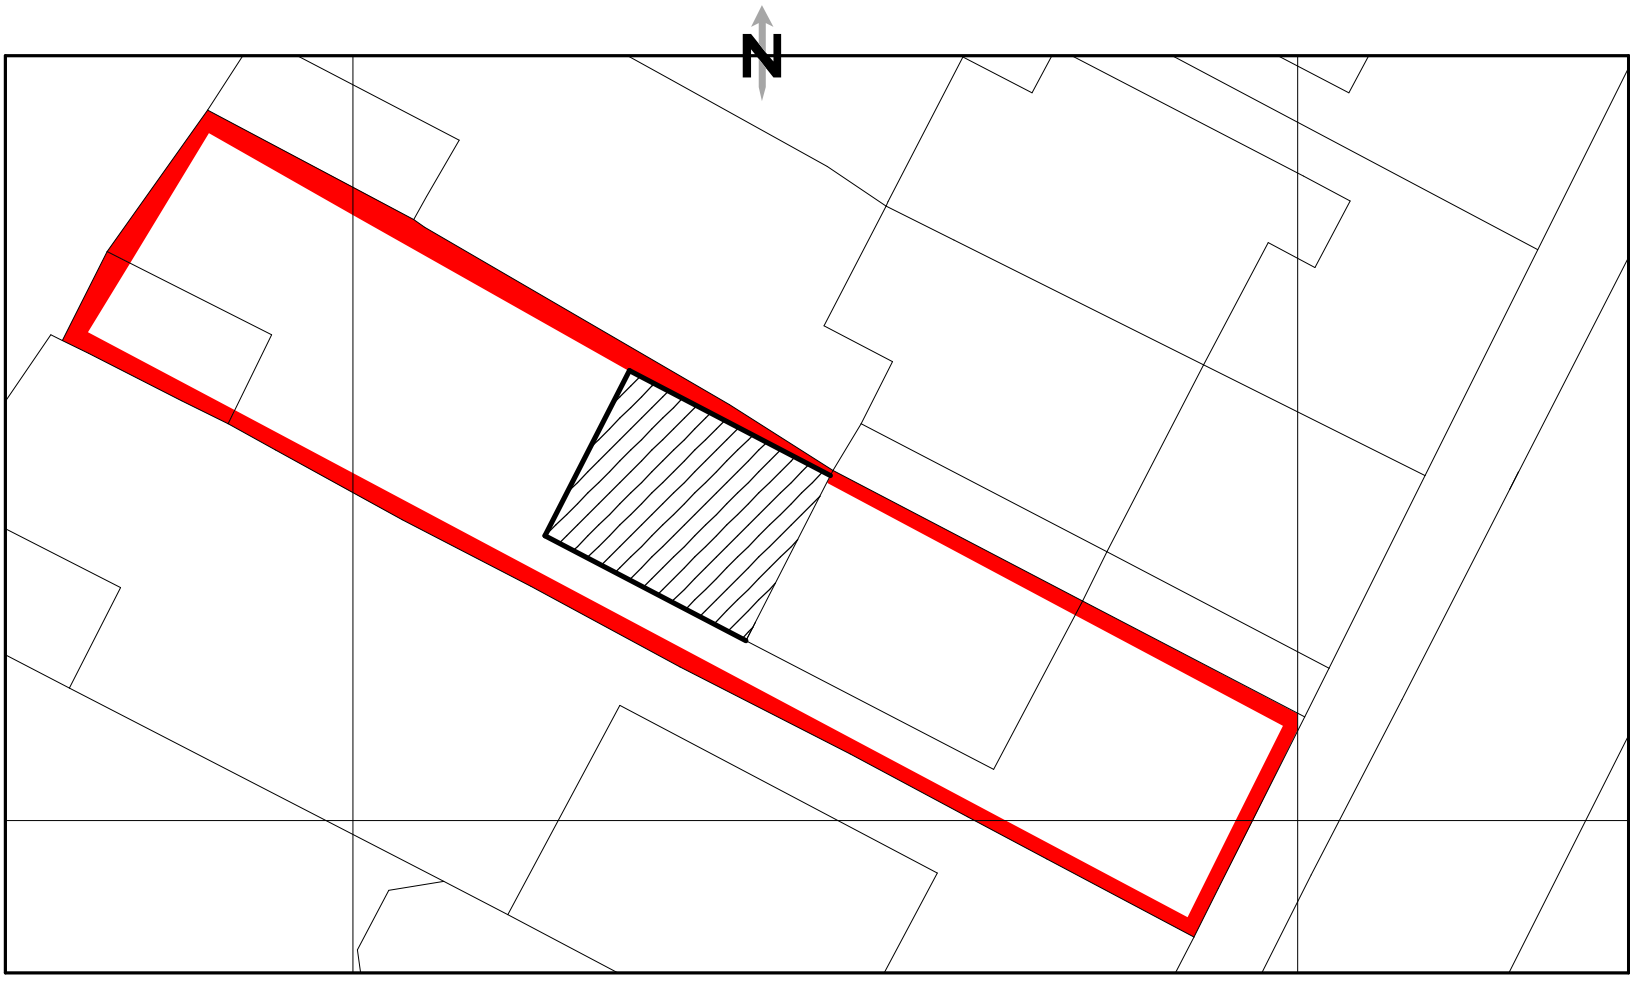

Proposed block/site plan scale:1:200mm

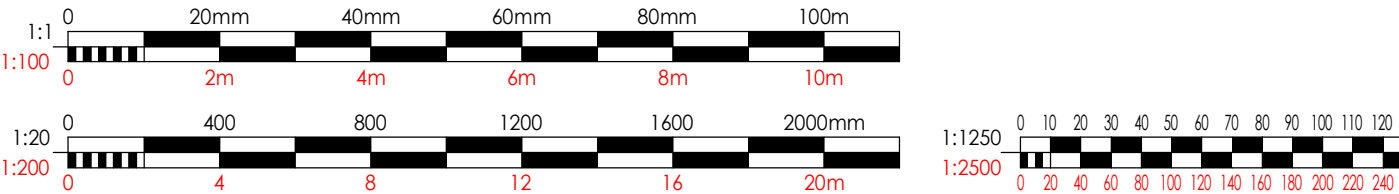

SYED HELAL UDDIN  
ARCHITECTURAL SERVICES  
58 SOUTHWOOD DRIVE, BAXENDEN,  
ACCRINGTON, LANCASHIRE, BB5 2FZ  
TEL:01254 238202 FAX:0879 2352826  
MOBILE: 07879 261142  
EMAIL: SYEDHELALUDDIN@YAHOO.COM

SCALE:1:100 PAGE 1/2 (A1)

DRAWING NO: 2118

EXISTING & PROPOSED LAYOUT

LOCATION: 5 STIUPS LANE,  
ROCHDALE, OL16 4XR

PROP: REAR TWO/SINGLE STOREY  
EXTENSION

CLIENT: MR. TIPU SULTAN

DATE: MARCH 2025

PLEASE DO NOT SCALE DRAWING