




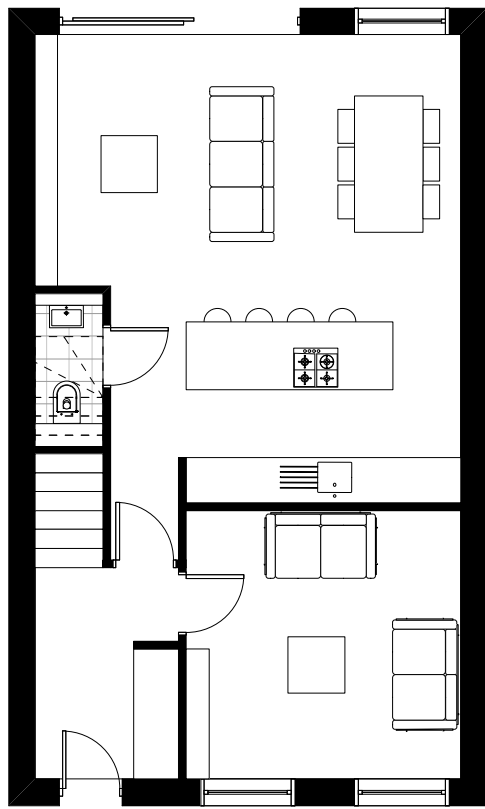


GROUND FLOOR PLAN

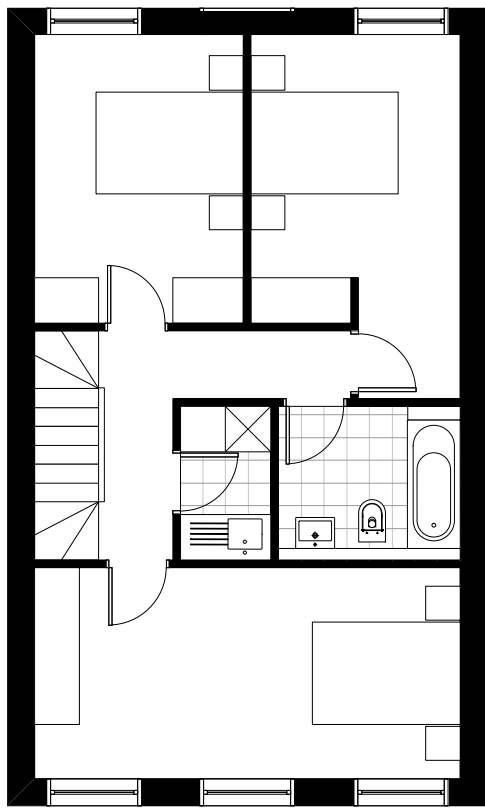

FIRST FLOOR PLAN

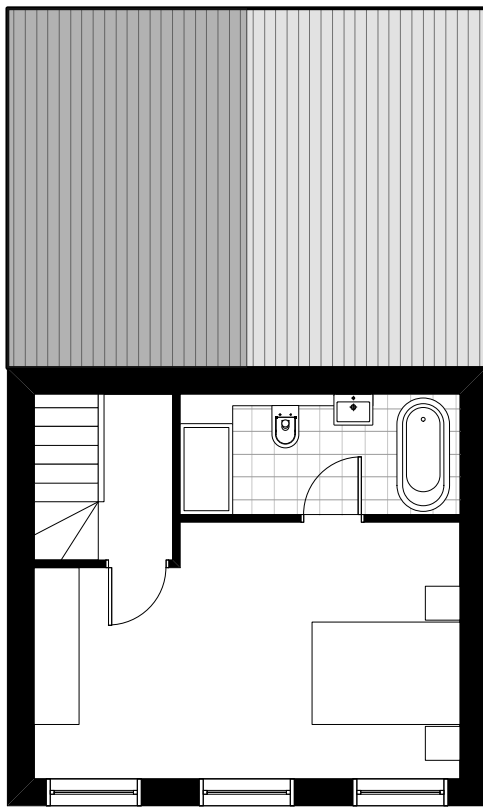

SECOND FLOOR PLAN

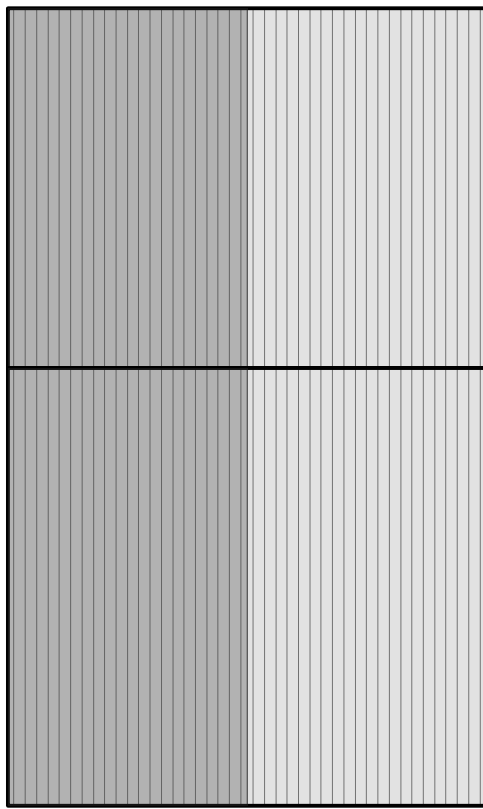

ROOF PLAN

PROPOSED HOUSE TYPE 4A PLAN 1:100 @A3 © Copyright Ollier Smurthwaite Architects				CLIENT:	
				PROJECT: PROPOSED RESIDENTIAL DEVELOPMENT	
				ADDRESS: TACK LEA WORKS, BURY, BL9 7UA	
				DRAWING TITLE: PROPOSED HOUSE TYPE 4A PLAN	
				SCALE: 1:100 @A3	
	DATE: AUG 2022				
DRAWING NO: A645_P_203A					
REVISION	DATE	DESCRIPTION	OLLIER SMURTHWAITE ARCHITECTS		
			40 King Street, Manchester, M2 6BA		
			T: 0161 883 0838		
			F: 0161 883 0839		
			E: mail@olliersmurthwaite.com		