




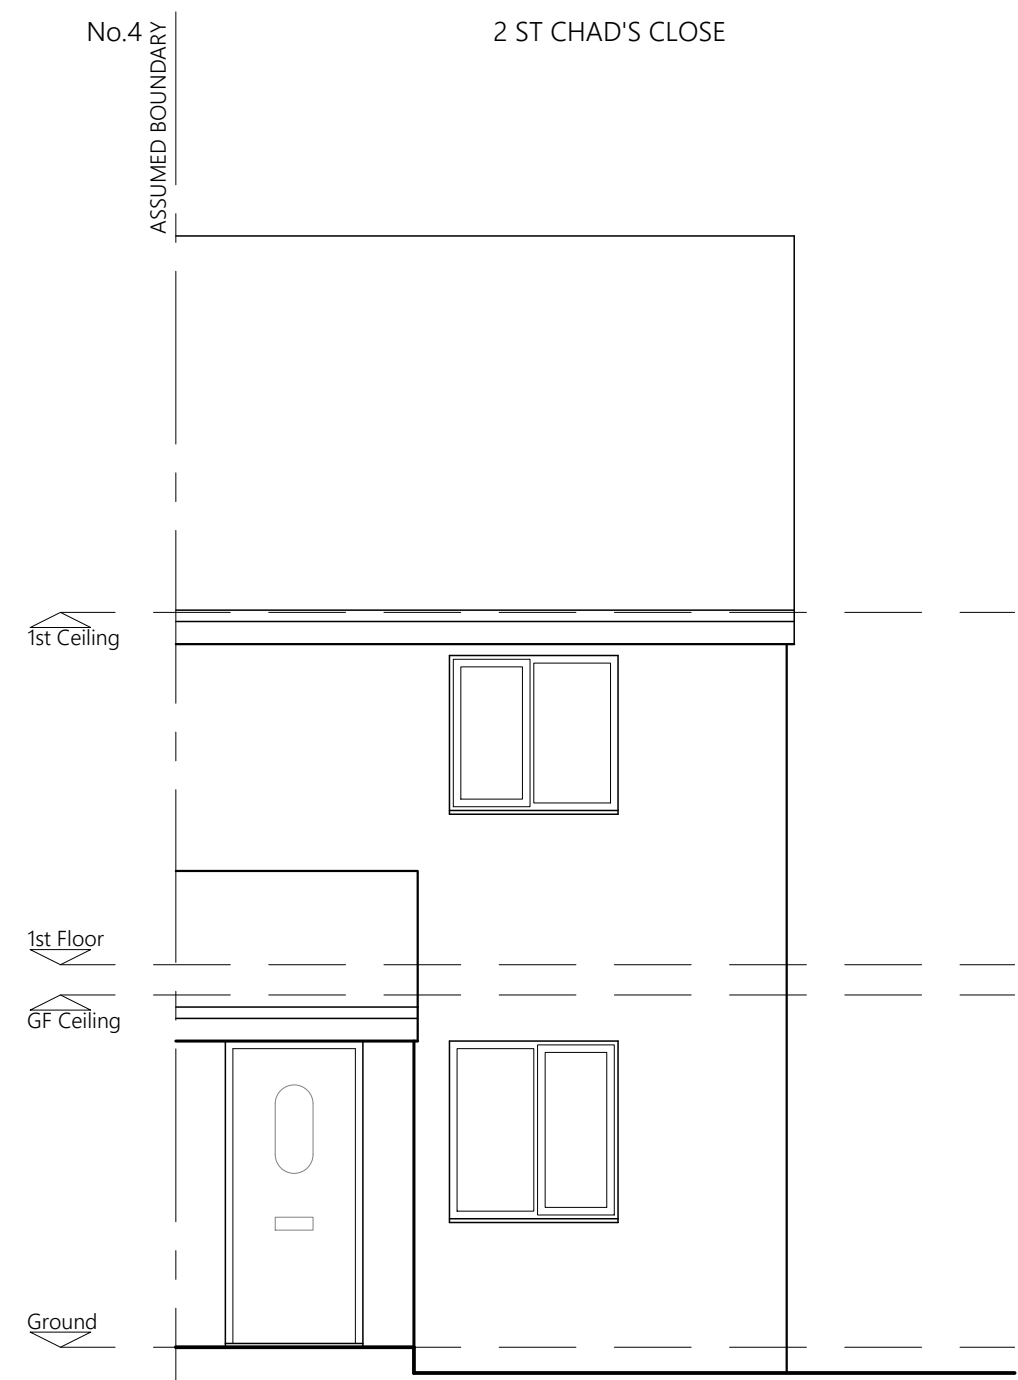


PROPOSED FRONT ELEVATION - NO CHANGE

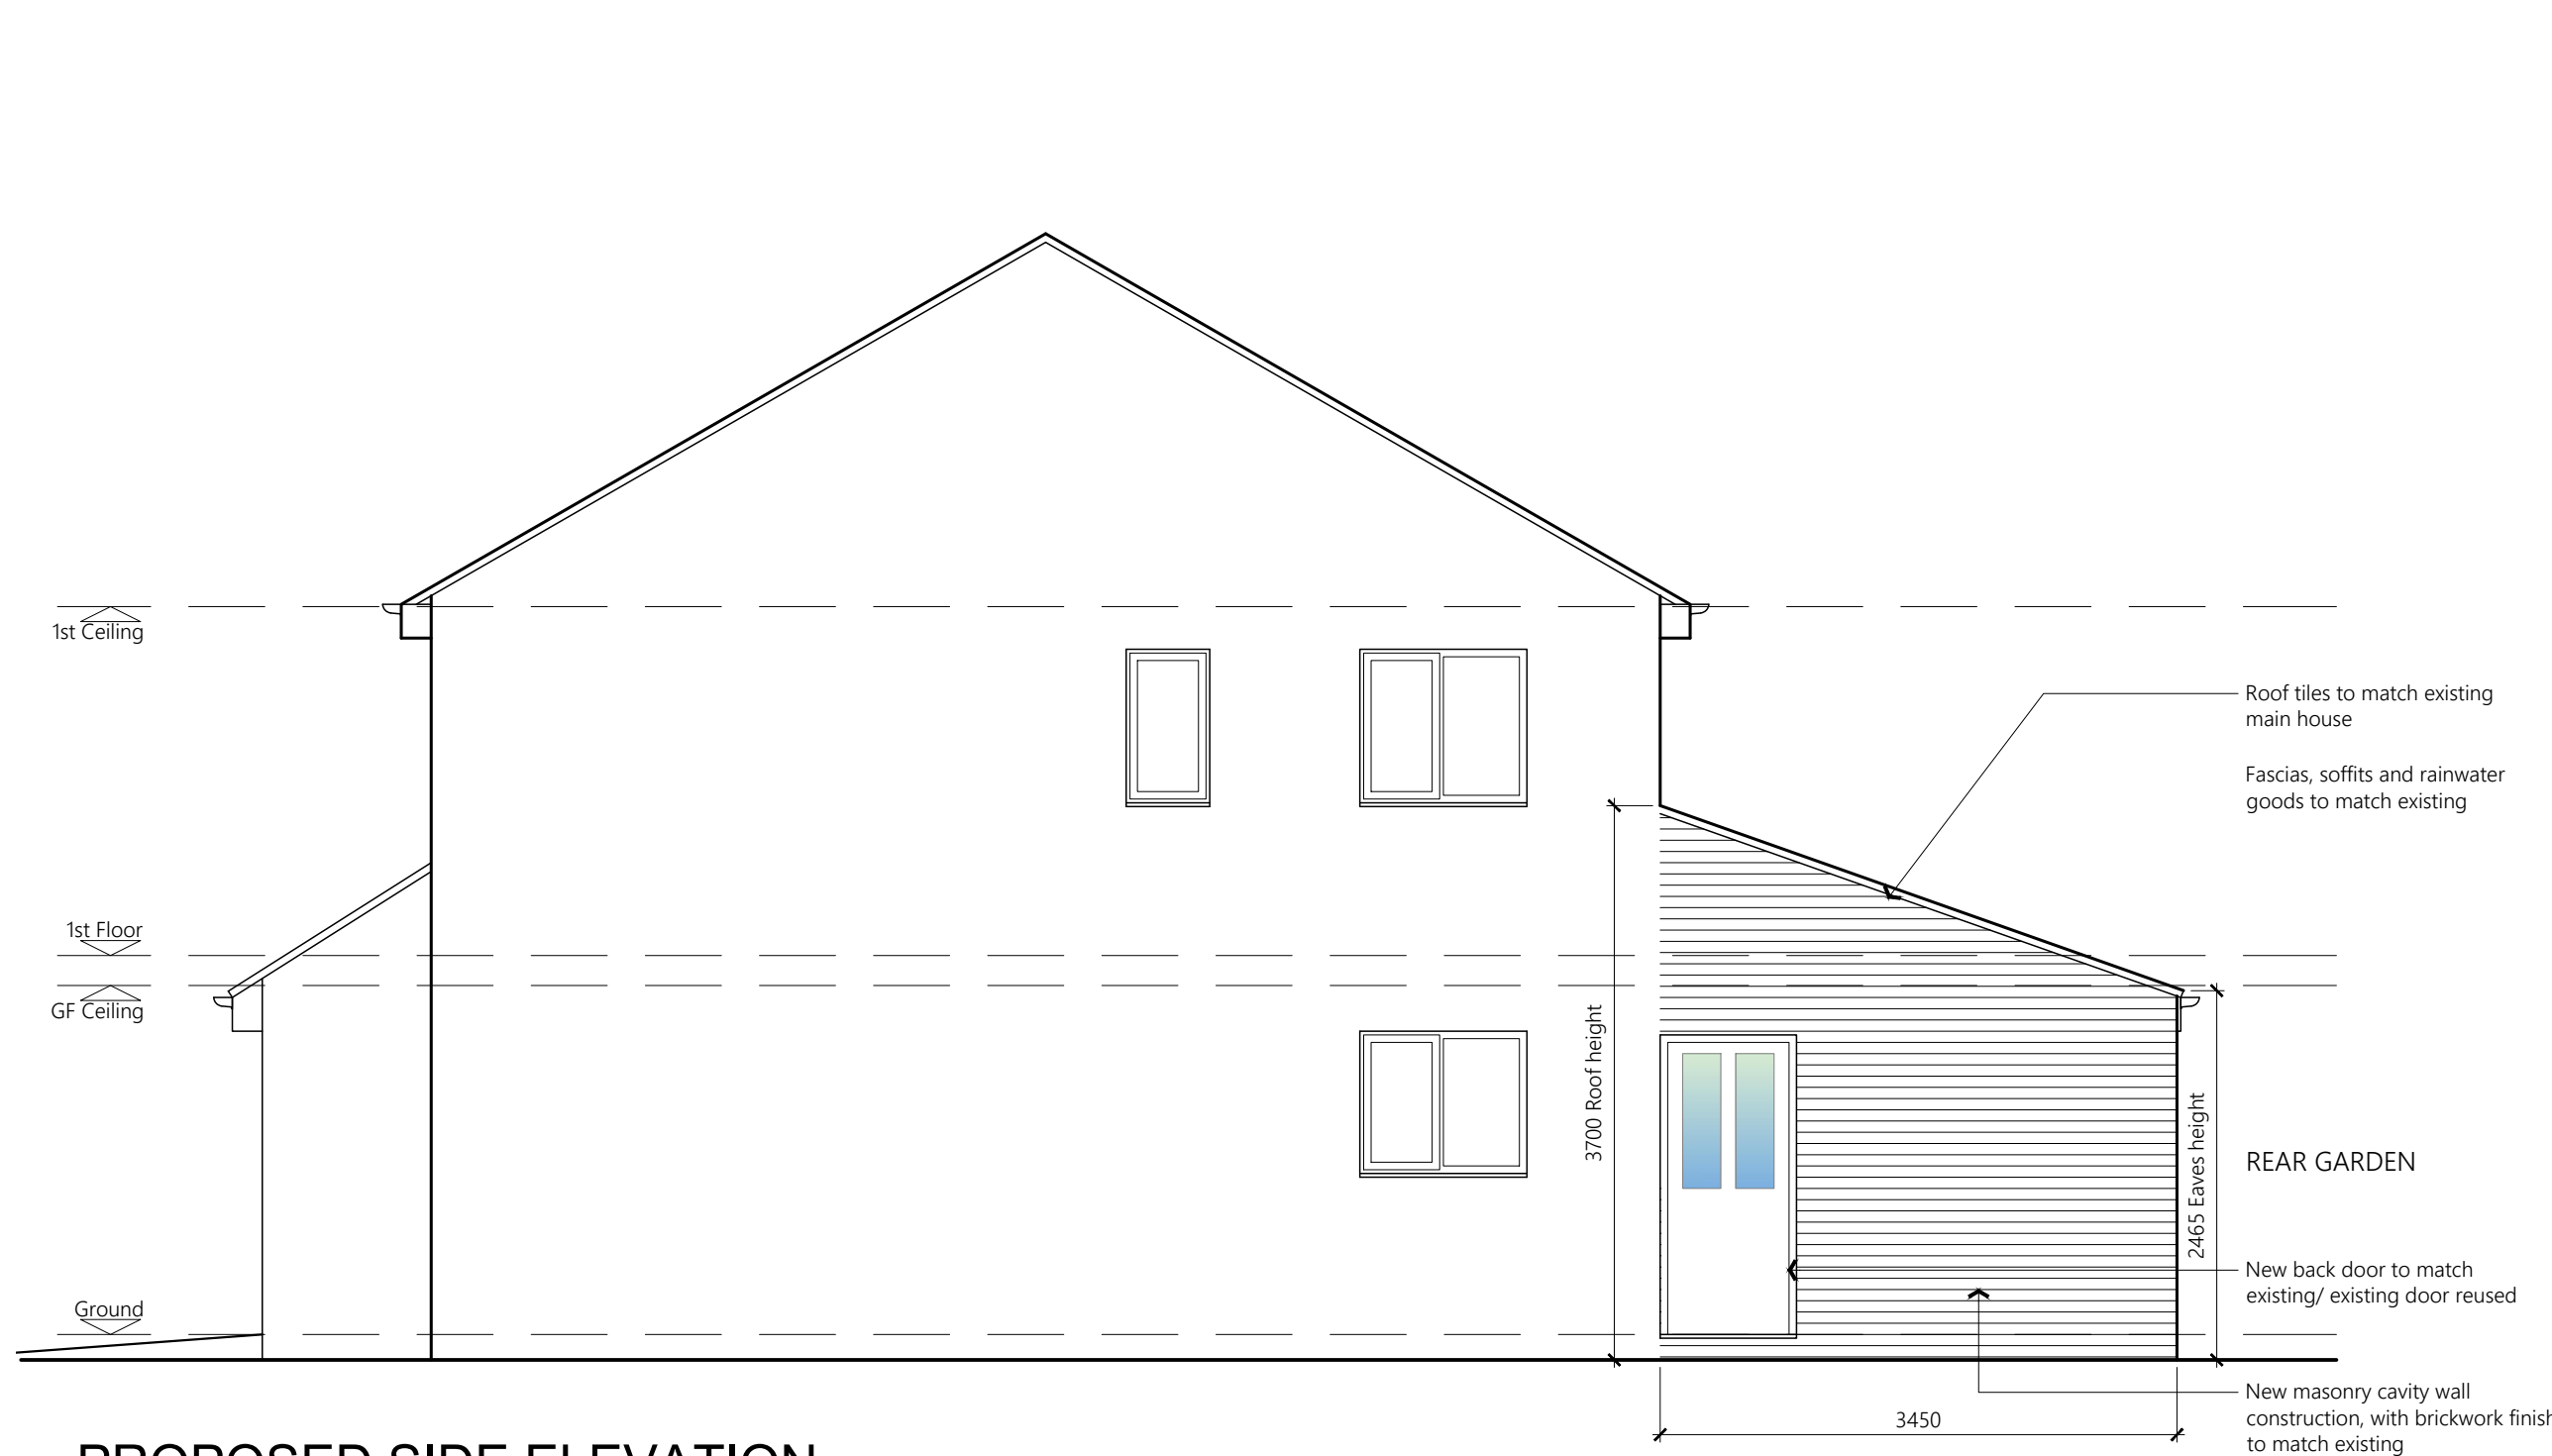


PROPOSED SIDE ELEVATION

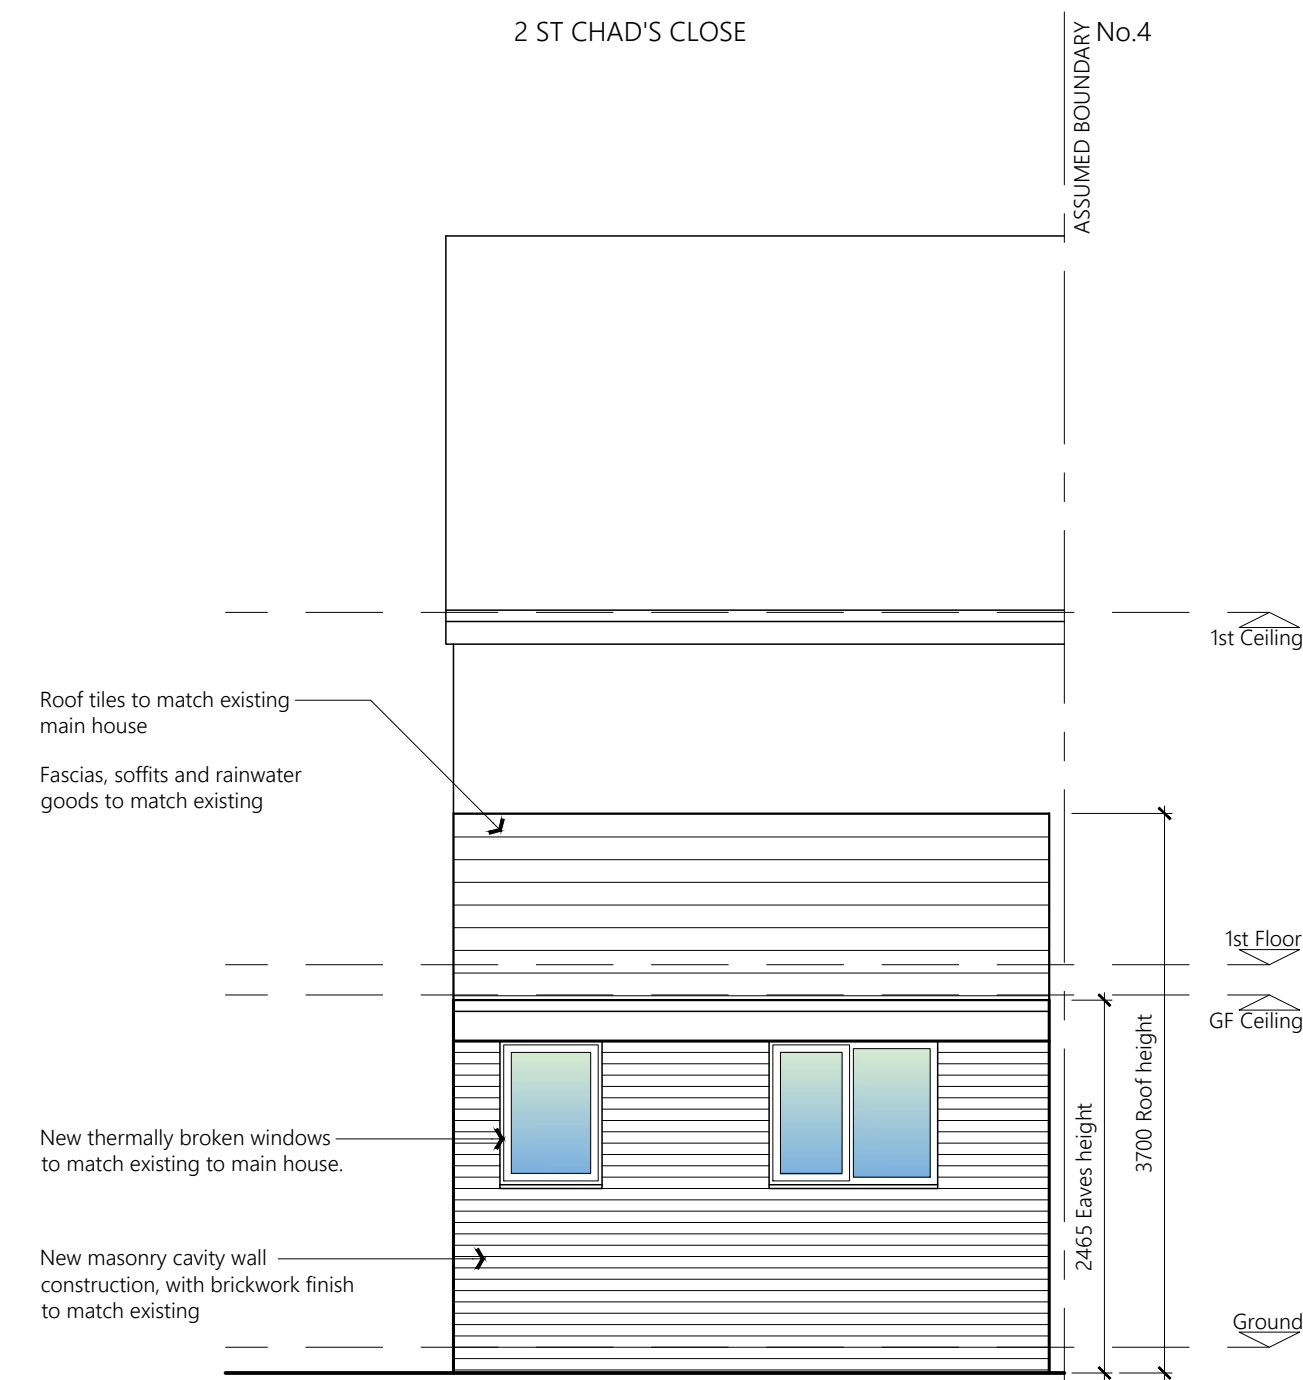

PROPOSED REAR ELEVATION

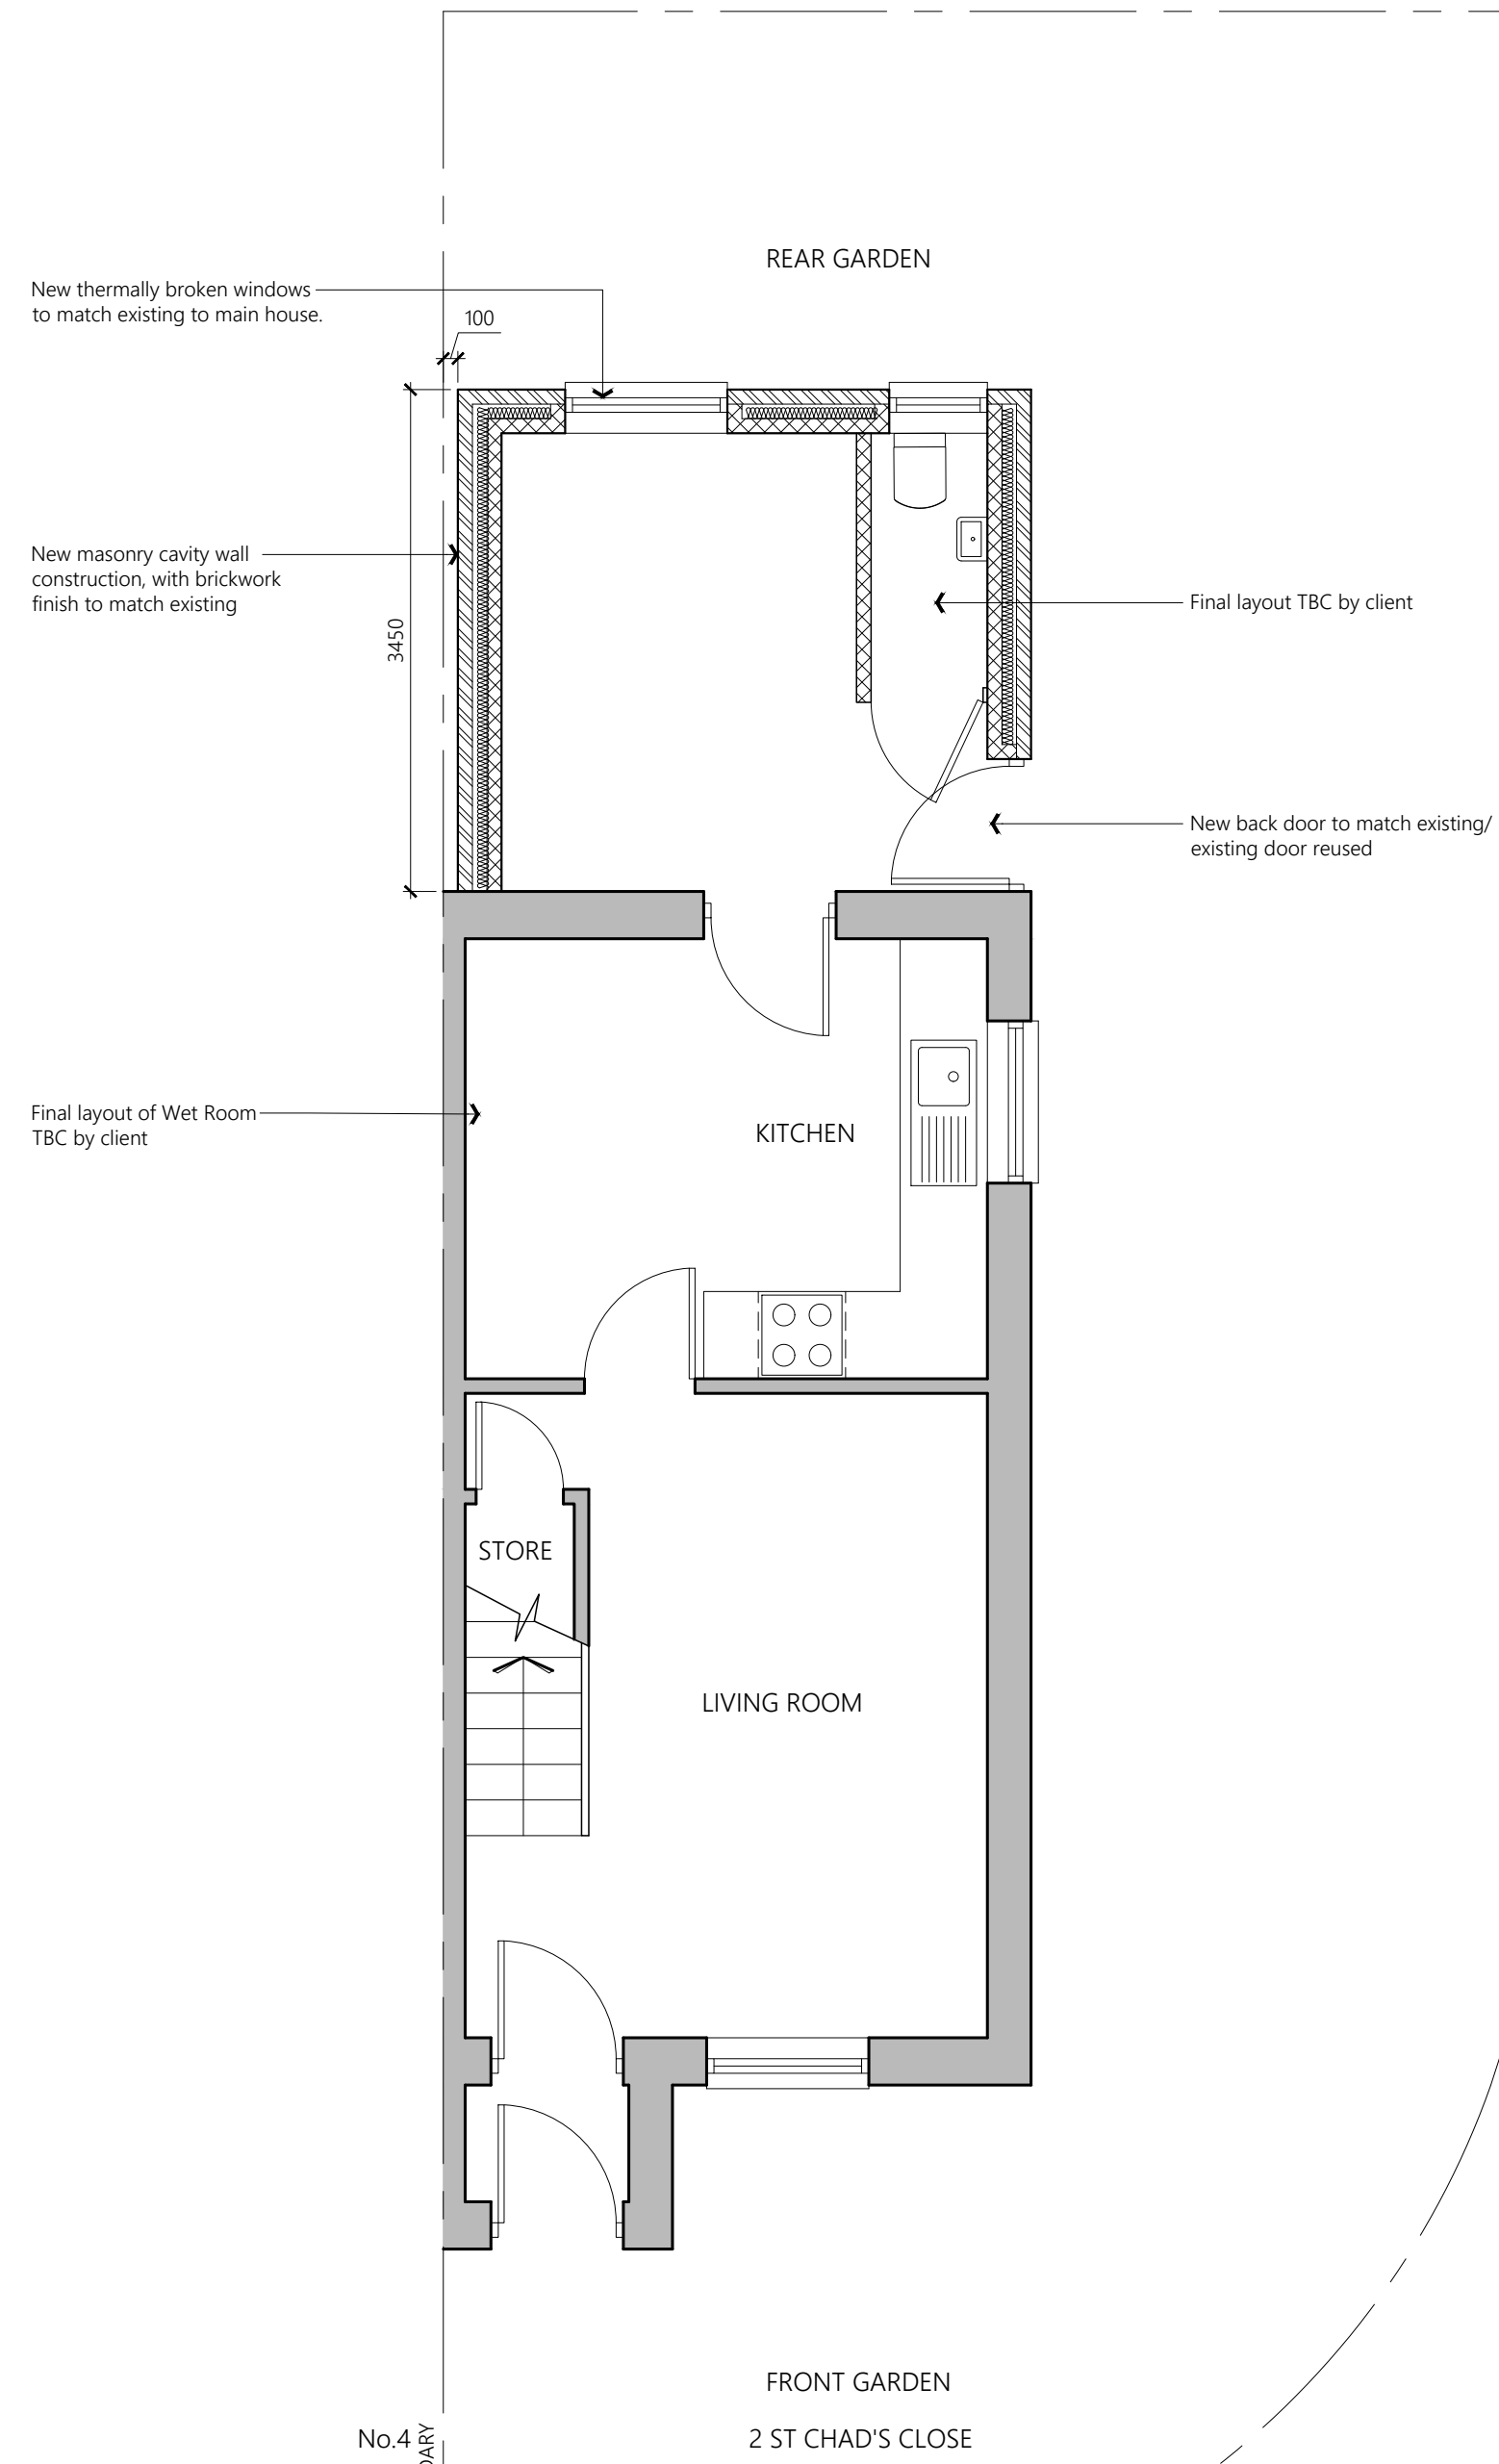

PROPOSED GROUND FLOOR

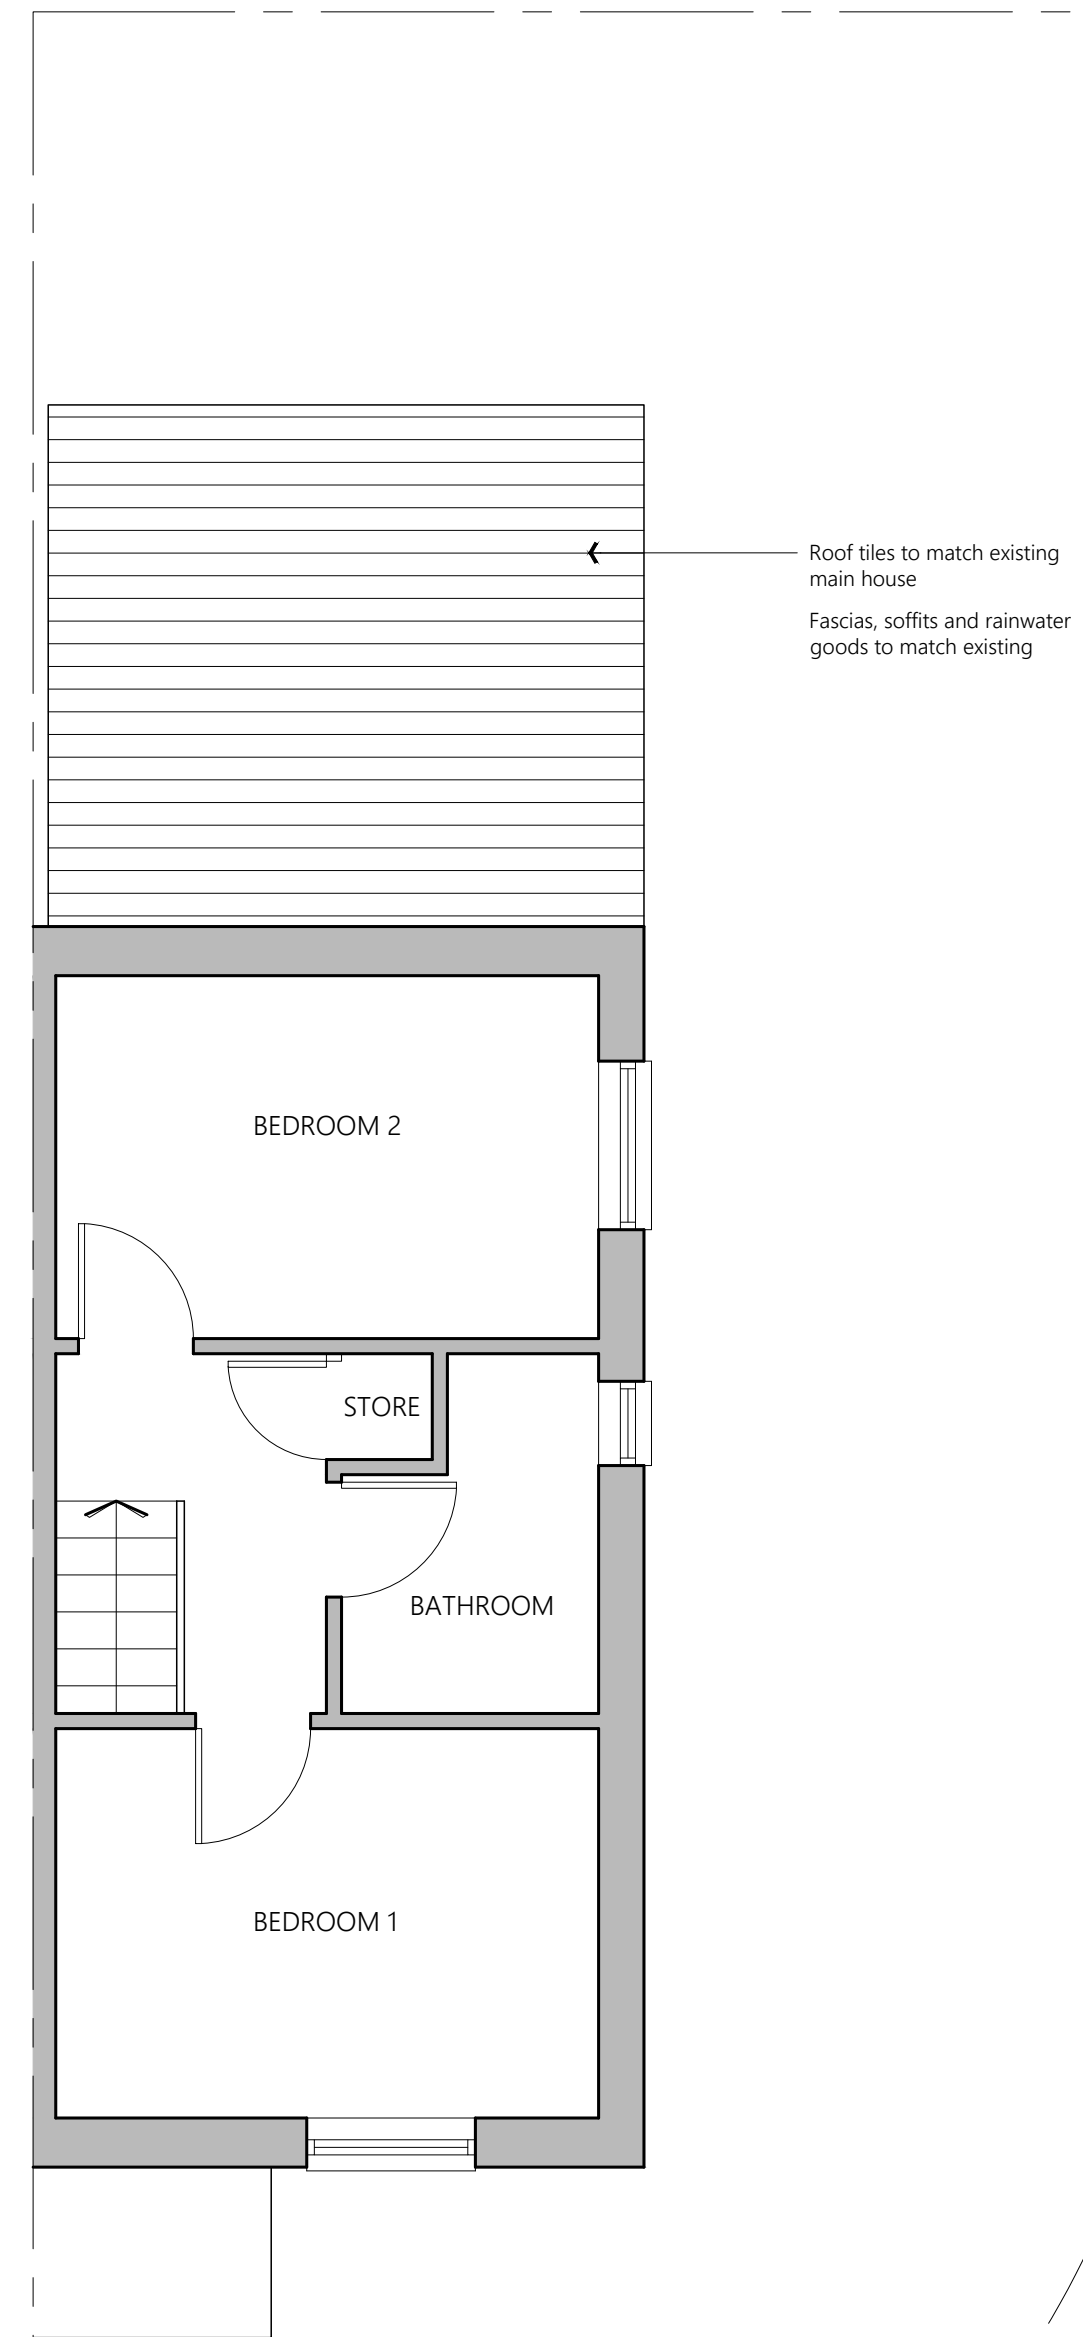

PROPOSED FIRST FLOOR PLAN



PROJECT	2 St Chad's Close Rochdale OL16 1FG		
CLIENT	Mr & Mrs Evans		
STATUS	Information		
DRAWING	Proposed Plans & Elevations		
DWG No.	2234A-003	REV	
SCALE	1:50@A1	DATE	Feb '23
AGB CAD SERVICES website: www.agbcad.co.uk email: info@agbcad.co.uk telephone: 07912 090 125 DO NOT SCALE FROM THIS DRAWING			