


This drawing is protected by copyright and the information contained therein is the property of William McCall.
The drawing must not be copied and the information contained therein may not be used or disclosed without written permission of and in the manner permitted by William McCall.

0 1 2 3 4 5M

Scale 1:50@ A1

0 1 2 3 4 5 6 7 8 9 10M


Scale 1:100@ A1

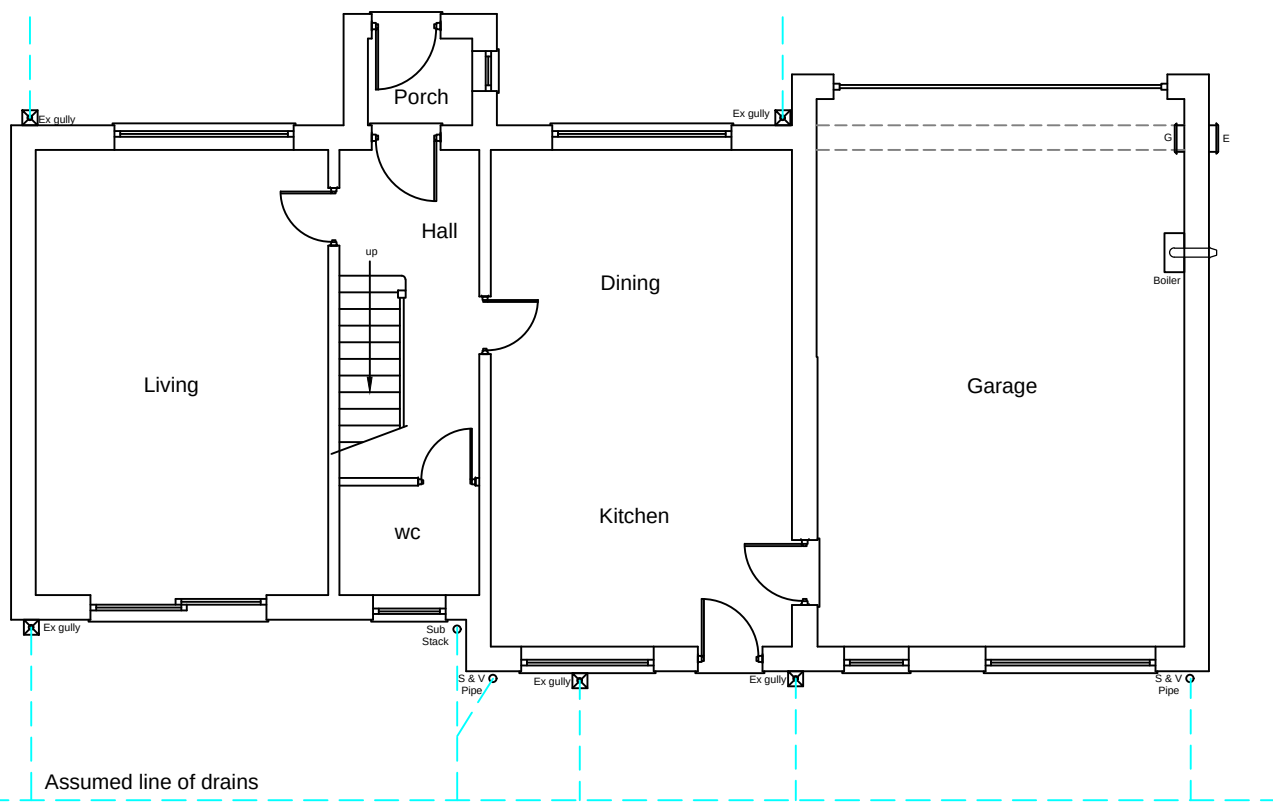

Existing Ground Floor Plan
1:100




Existing Front Elevation

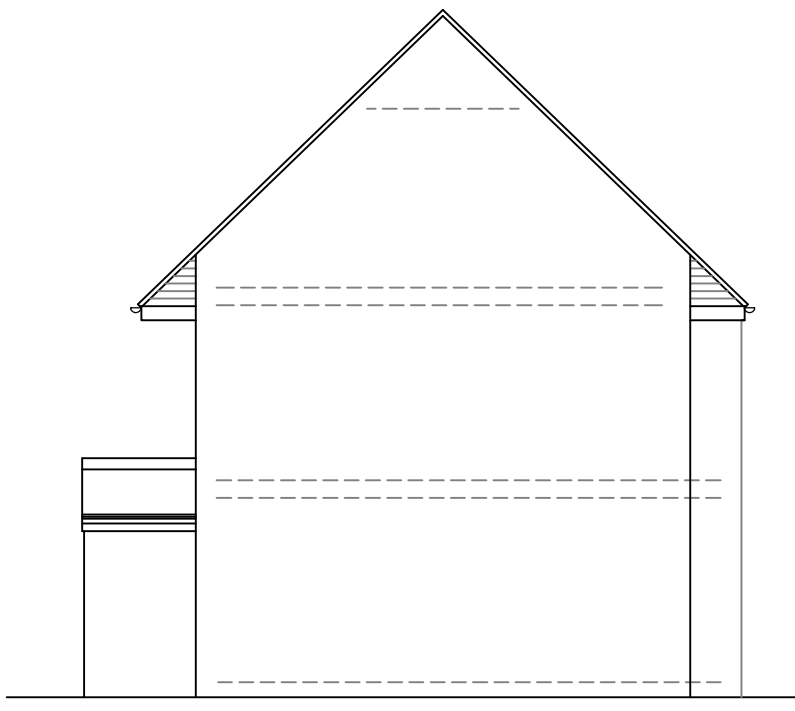


Existing Side Elevation



Existing Rear Elevation
1:100

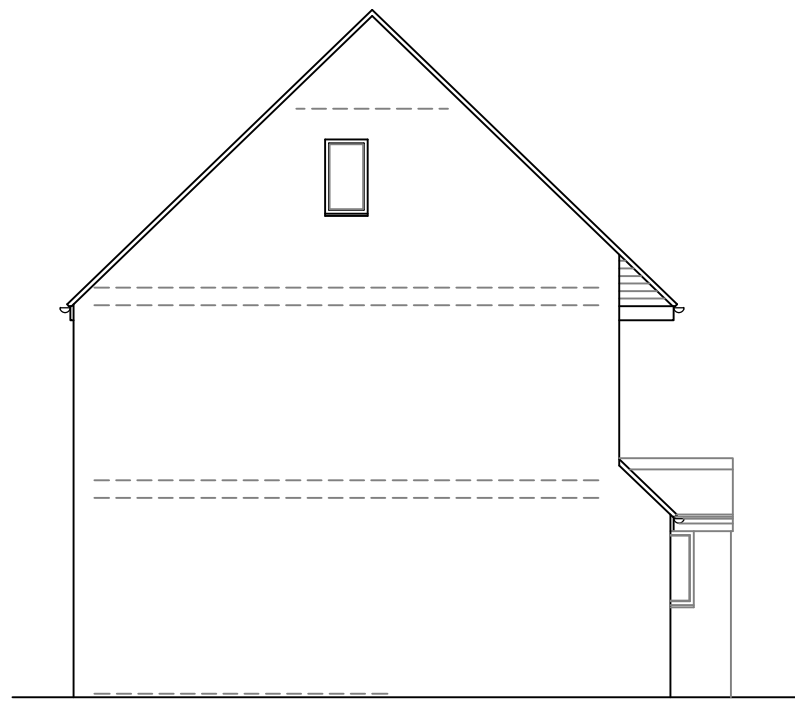

Existing Side Elevation

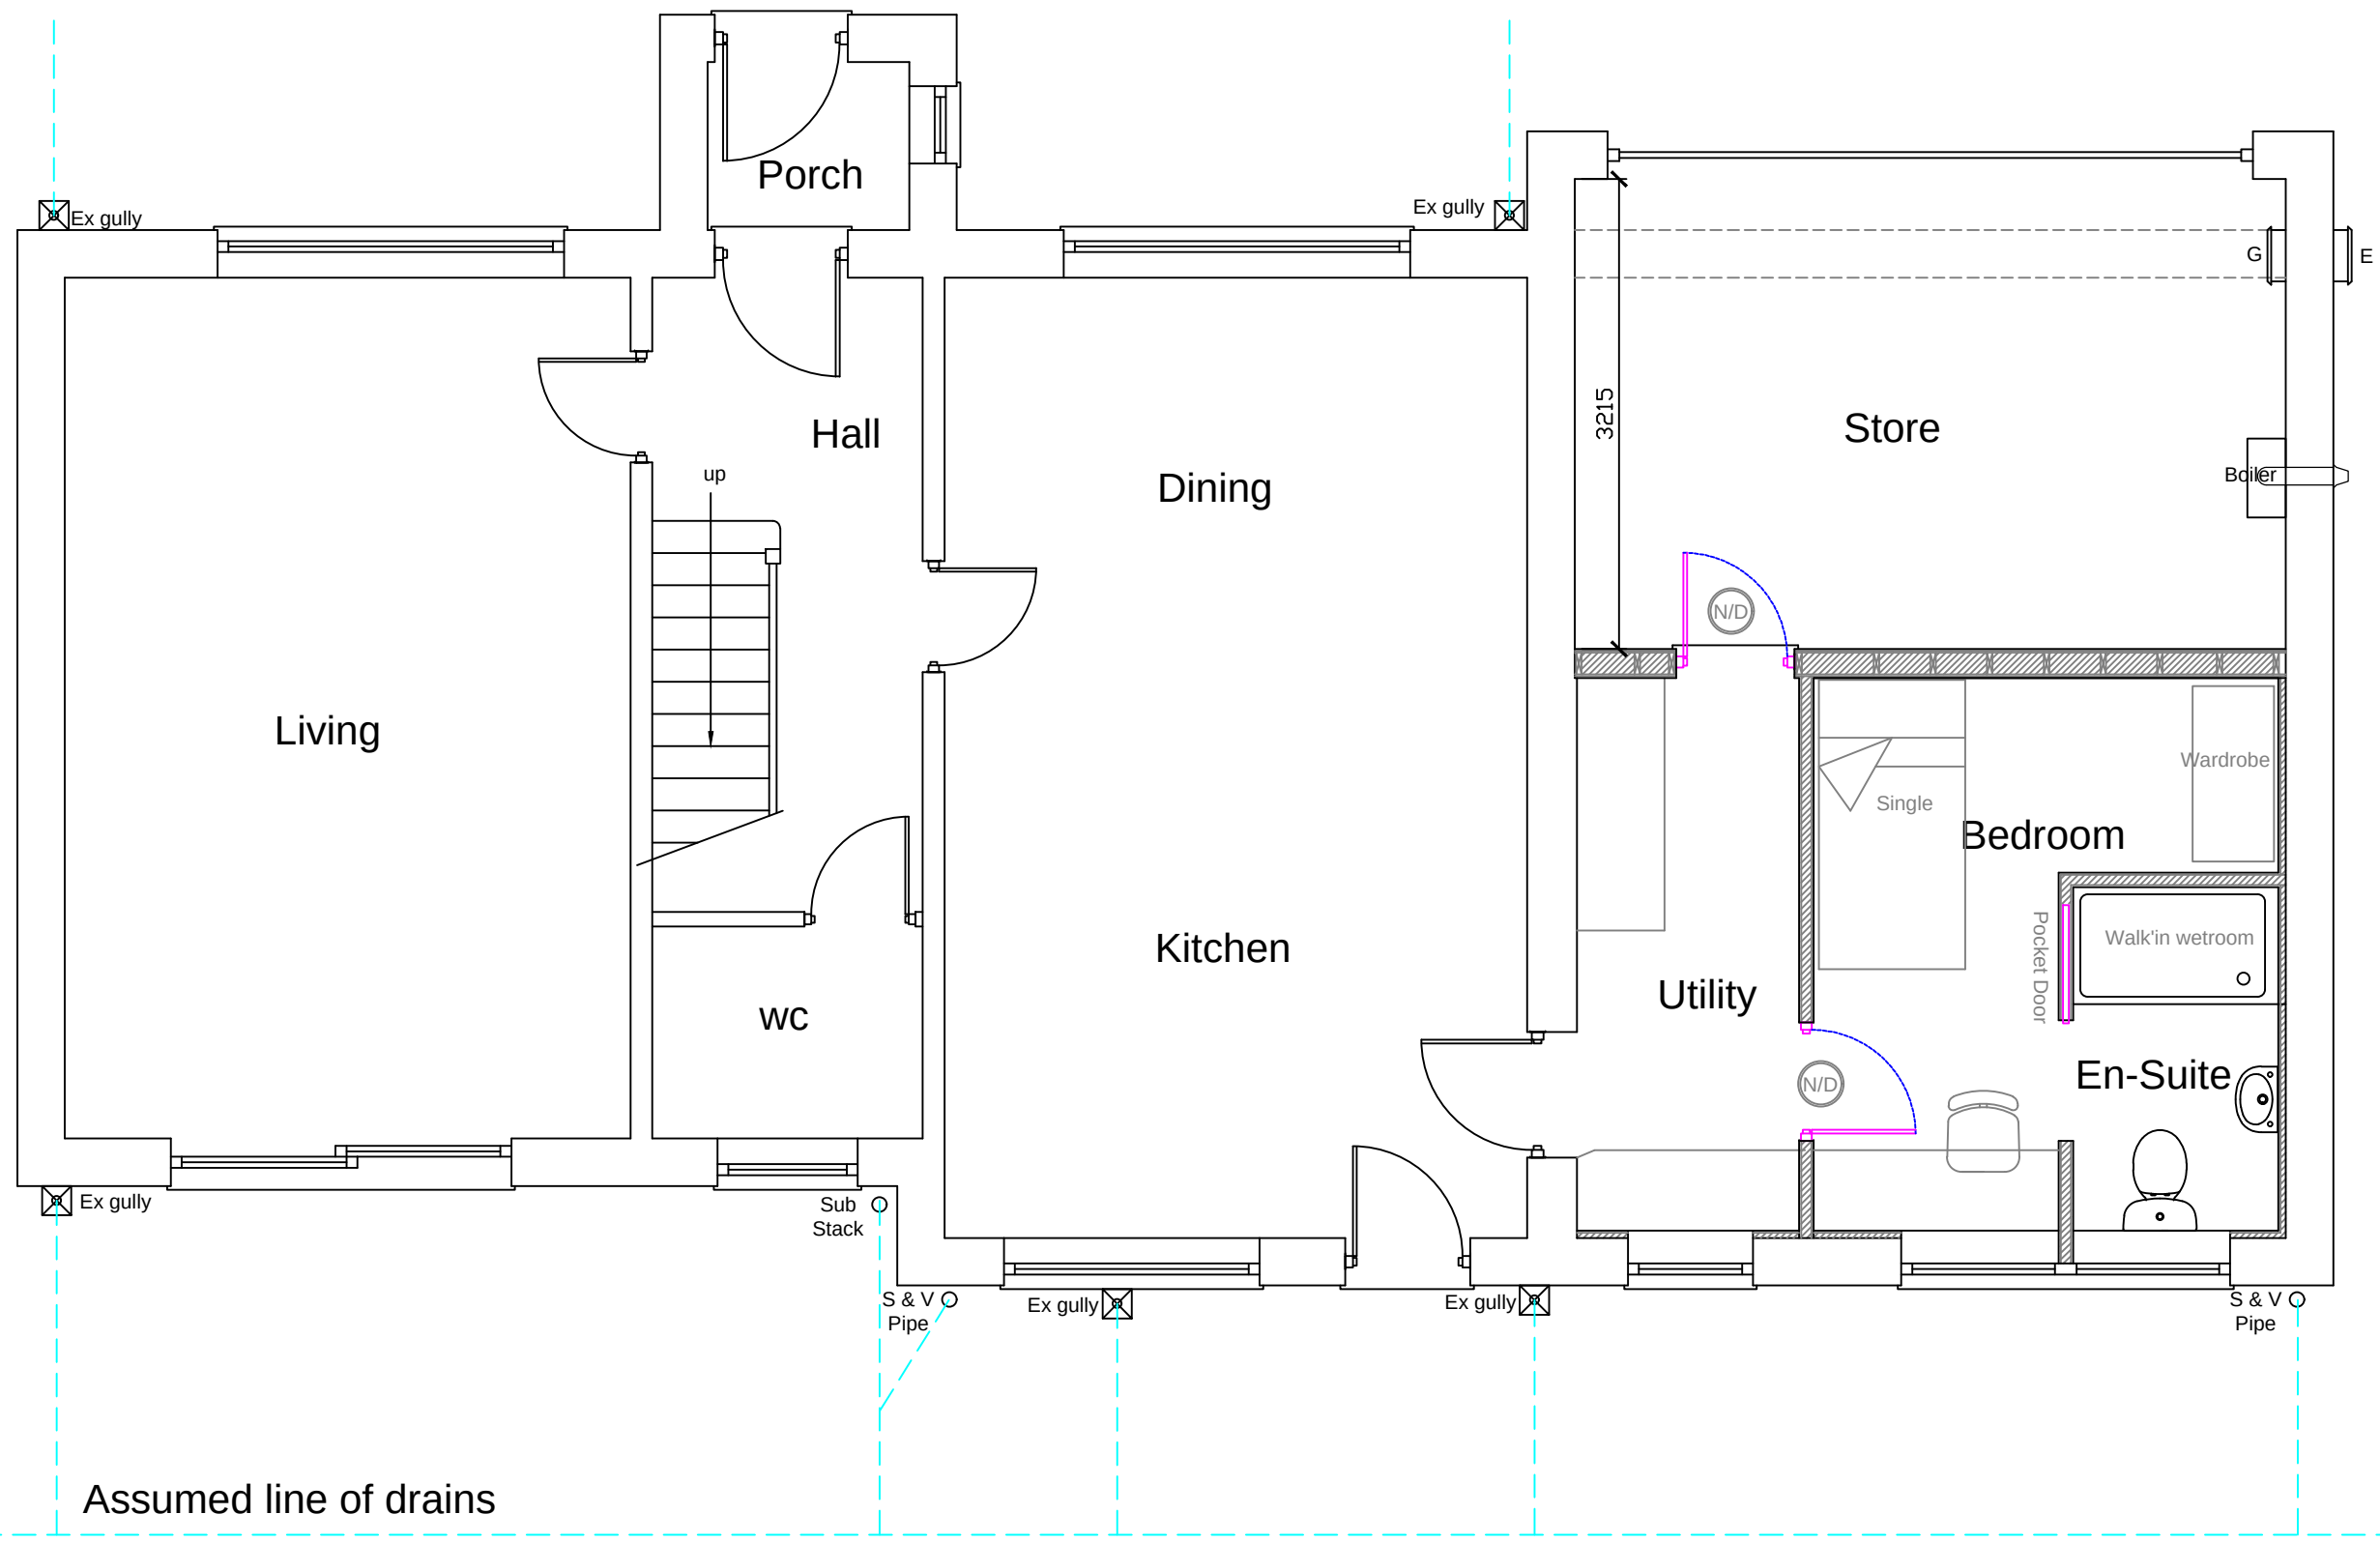

Proposed Ground Floor Plan
1:50



Proposed Rear Elevation
1:100

Stage :- **Lawful Development**

Project Title :- Proposed Part Garage Conversion To Form Habitable Living Space

Drawing Title :- Existing Plans & Elevations

Client :- Mr Jariwala

Drwg No :- 03/24/27 1 of 2 Date :- March '24 Rev :-

Scale :- 1:100 & 1:50@A1 Drawn:- SCM Checked :-

Site Address :- 11 Haugh Lane, Newhey, Rochdale, OL16 3RB