


ALL DIMENSIONS ARE FOR REFERENCE
PURPOSES ONLY DISCRPENCIES ARE TO BE
REPORTED TO THE DRAWINGS AUTHOR. DO NOT
SCALE FROM DRAWING.

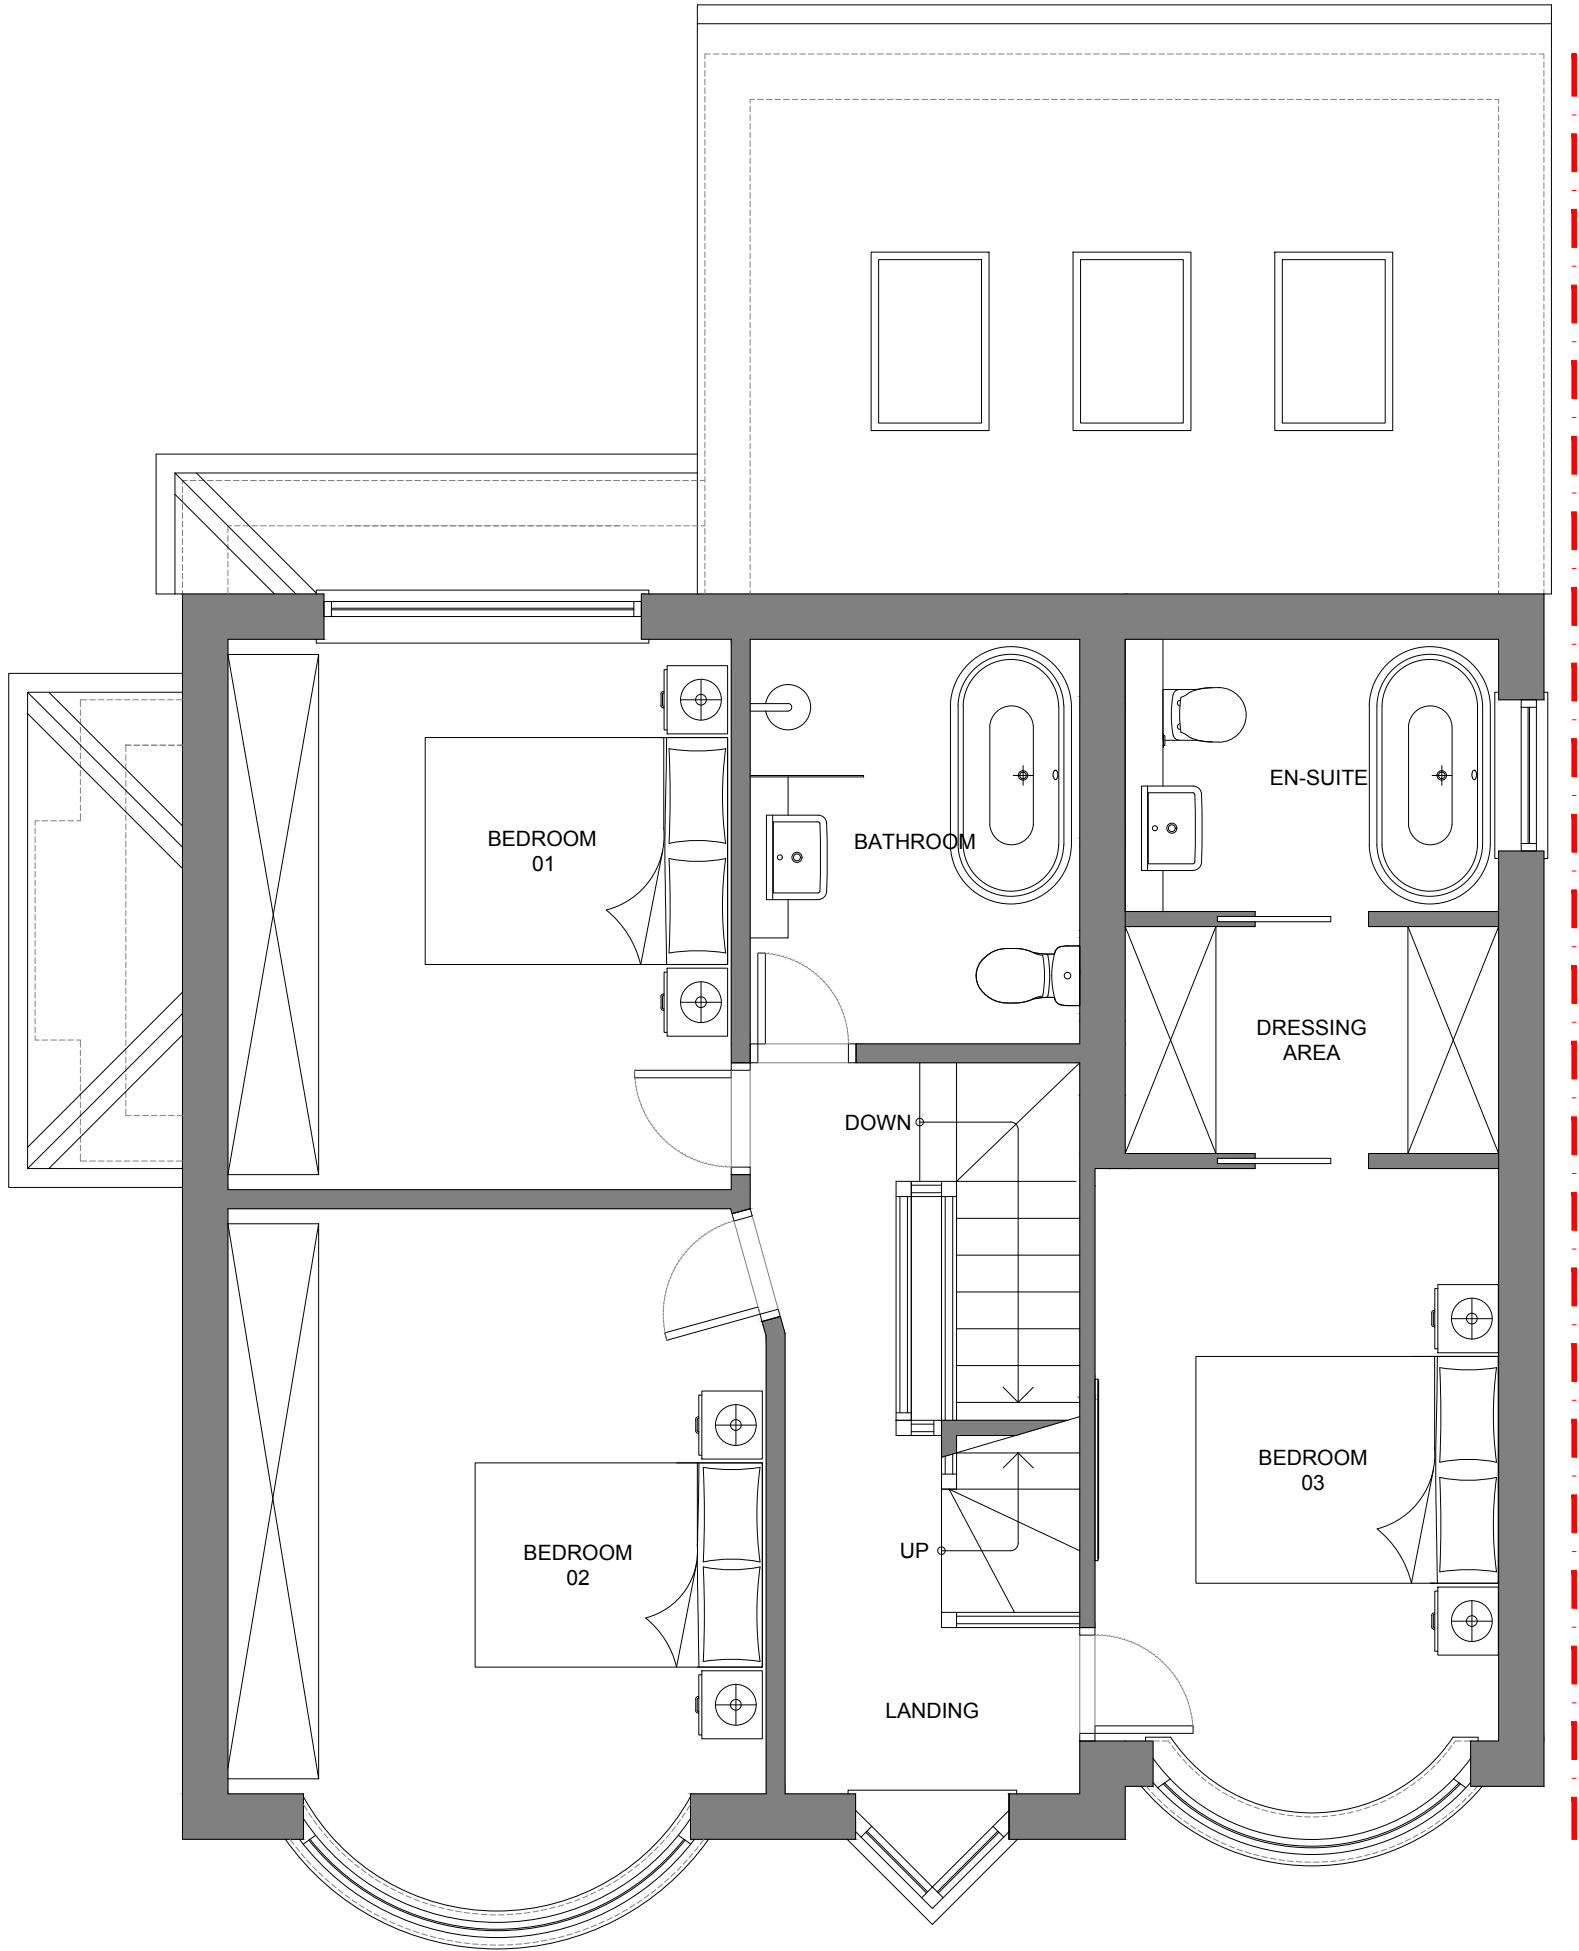

EXISTING FIRST FLOOR PLAN (AS APPROVED)

X	XXX	XXX	XXX	XXX
Rev	Date	Description	Rev By	Chk'd By
Drawing Title		EXISTING FIRST FLOOR PLAN		
Job-Dwg No		062ROC-104		
Project Title		PITCHED DORMER 26 MOSS LANE MIDDLETON ROCHDALE M24 1WX		
Client		MR & MRS CHEVREAU		
Status		PLANNING		
Scale		1:50	Drawing Size	A3
Date		04/24		