




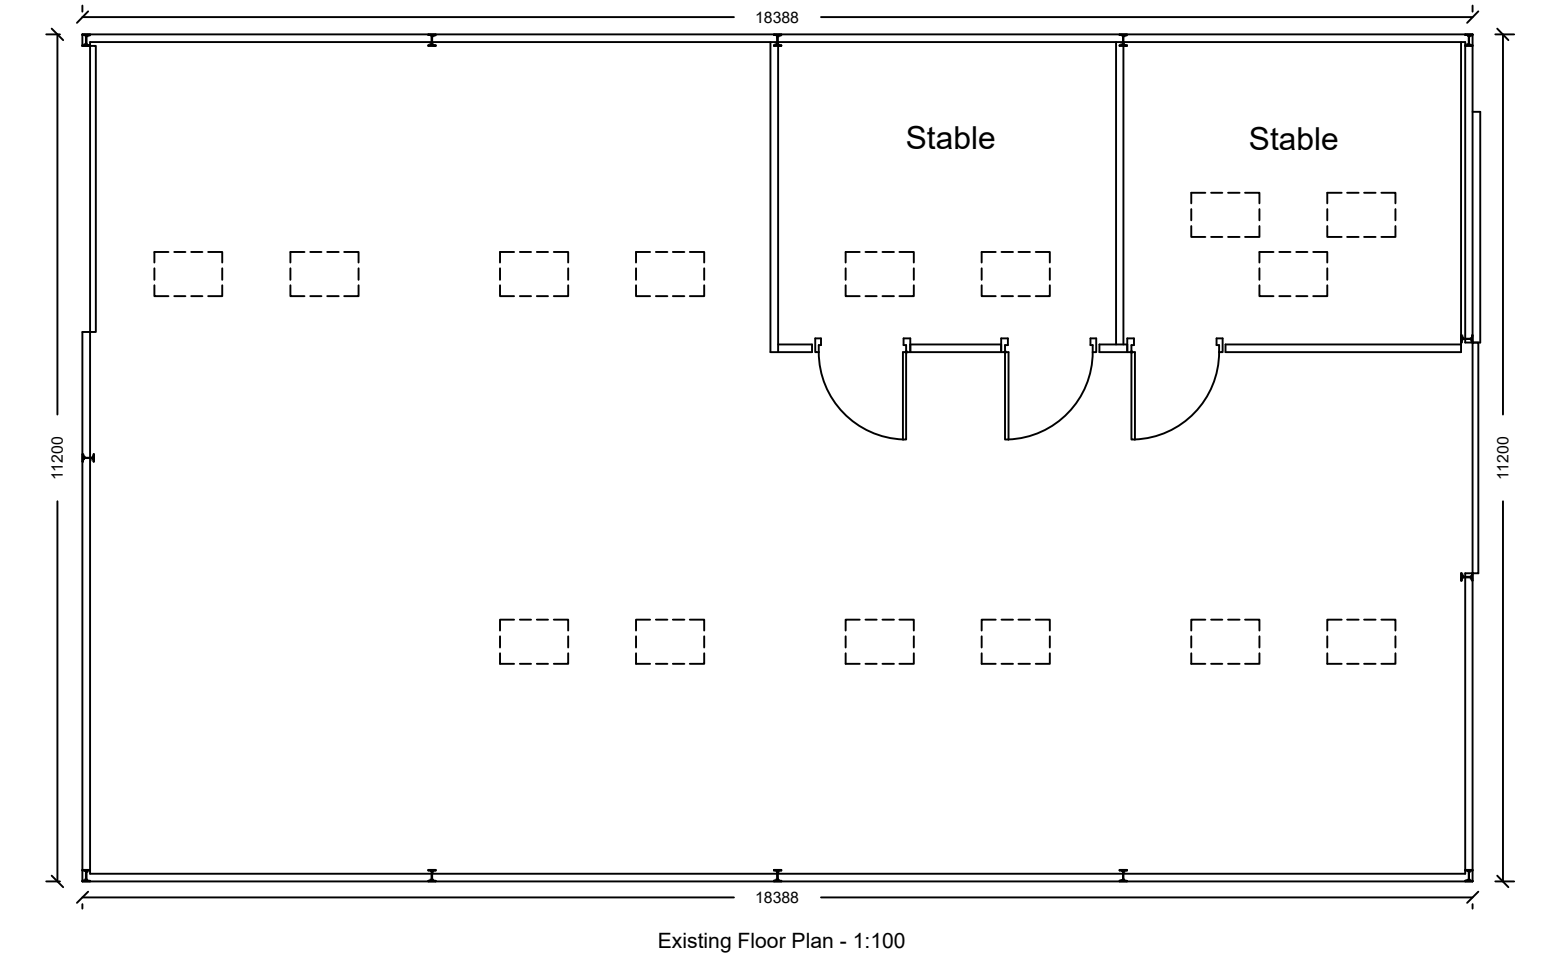


Existing Floor Plan - 1:100

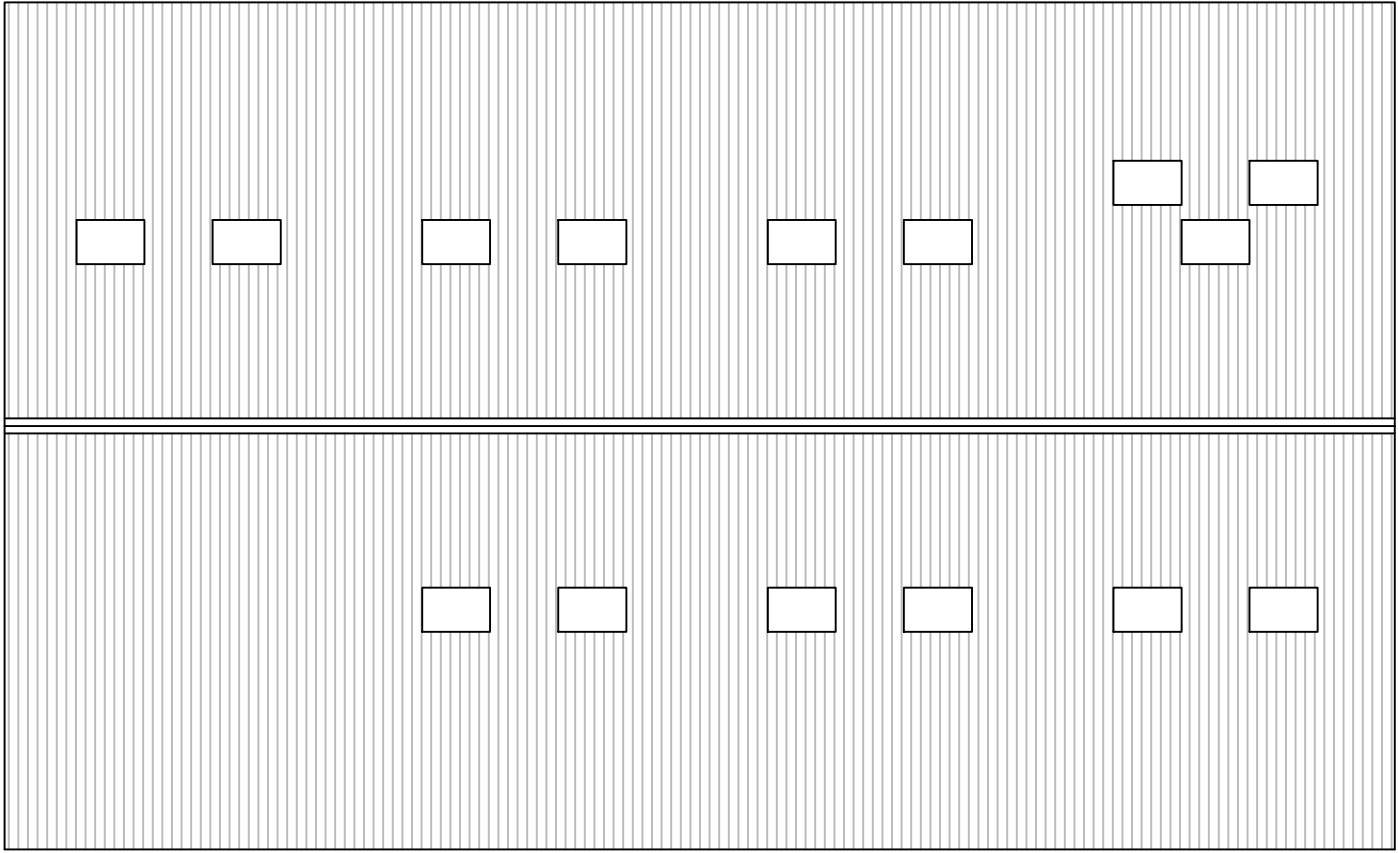


Existing Roof Plan - 1:100

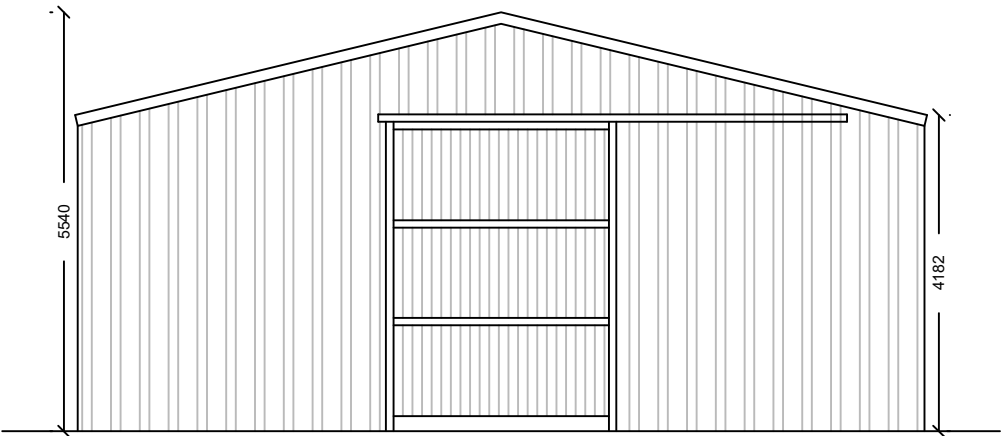


Existing Easterly Facing Elevation - 1:100

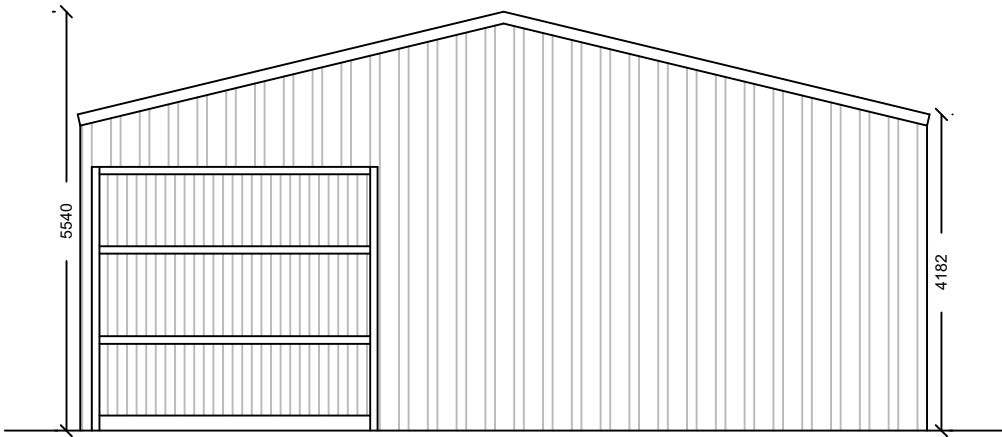


Existing Westerly Facing Elevation - 1:100

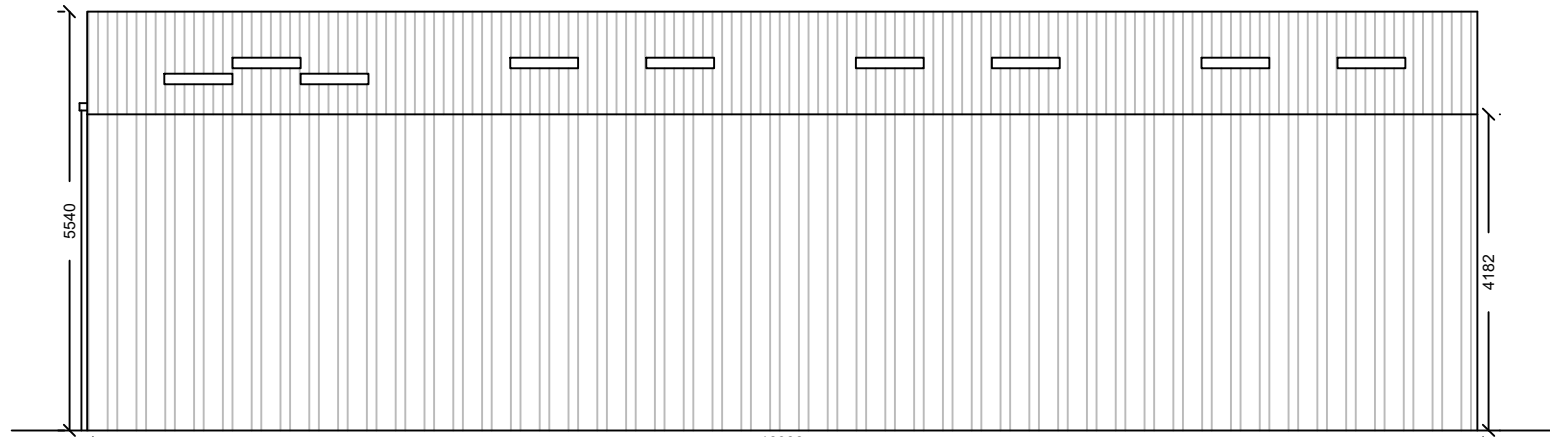

Existing Northerly Facing Elevation - 1:100

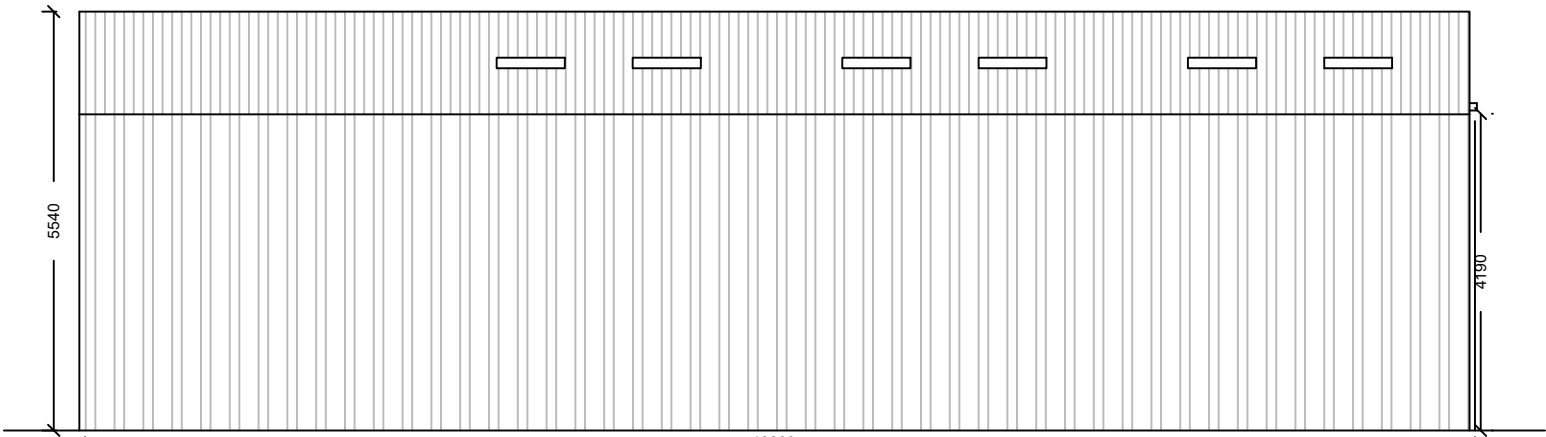

Existing Southerly Facing Elevation - 1:100

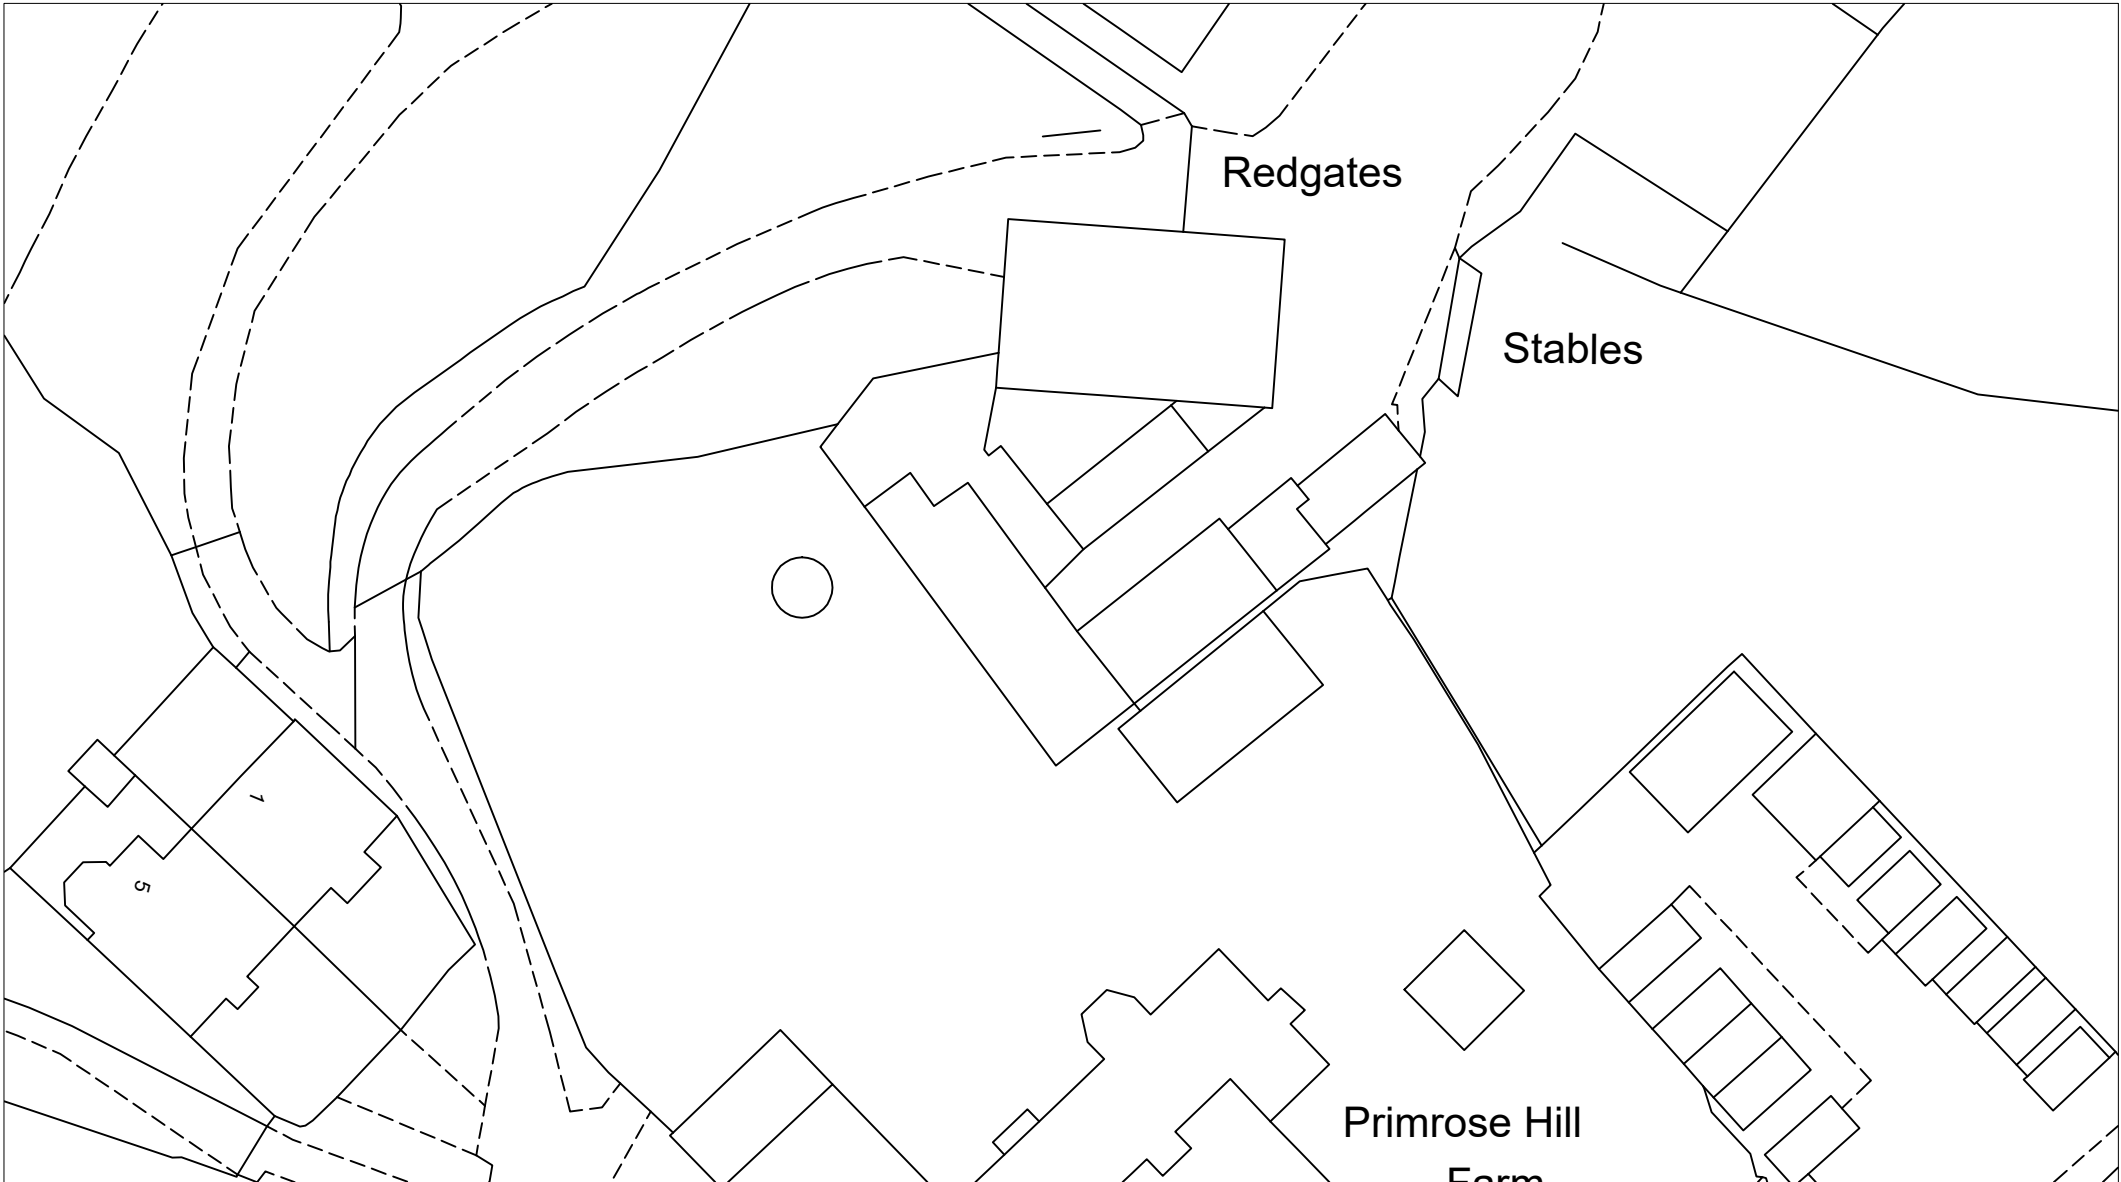

Existing Site Plan - 1:500

GHA

Gary Hearty Associates

Gary Hearty Associates Chartered Surveyors
Suite 9 - Grindleton Business Centre
The Spinney
Grindleton
Clitheroe
Lancashire BB7 4DH

T: 01200 449700
Email: info@ghaonline.co.uk

Project: (No: Tur.824.3528.GH)

Planning - Development at

Red Gates Stables
Rochdale Road East
Rochdale
OL10 1RL

Title: Existing Building Details.

Drawing No: Tur/824/3528/02

Drawn: KA

Client: Ms R Turner

Date: 13.06.2024

Scale: 1:100 & 1:500 @ A2

Amendments: