


GENERAL NOTES:

Drawings are based on survey information. All dimensions should be checked on site.

These drawings are produced for Planning submission only and should not be used for any other purpose.

For references and descriptions to work items, refer to Section 4 in the Design and Access document Holy Trinity_Design and Access Statement.

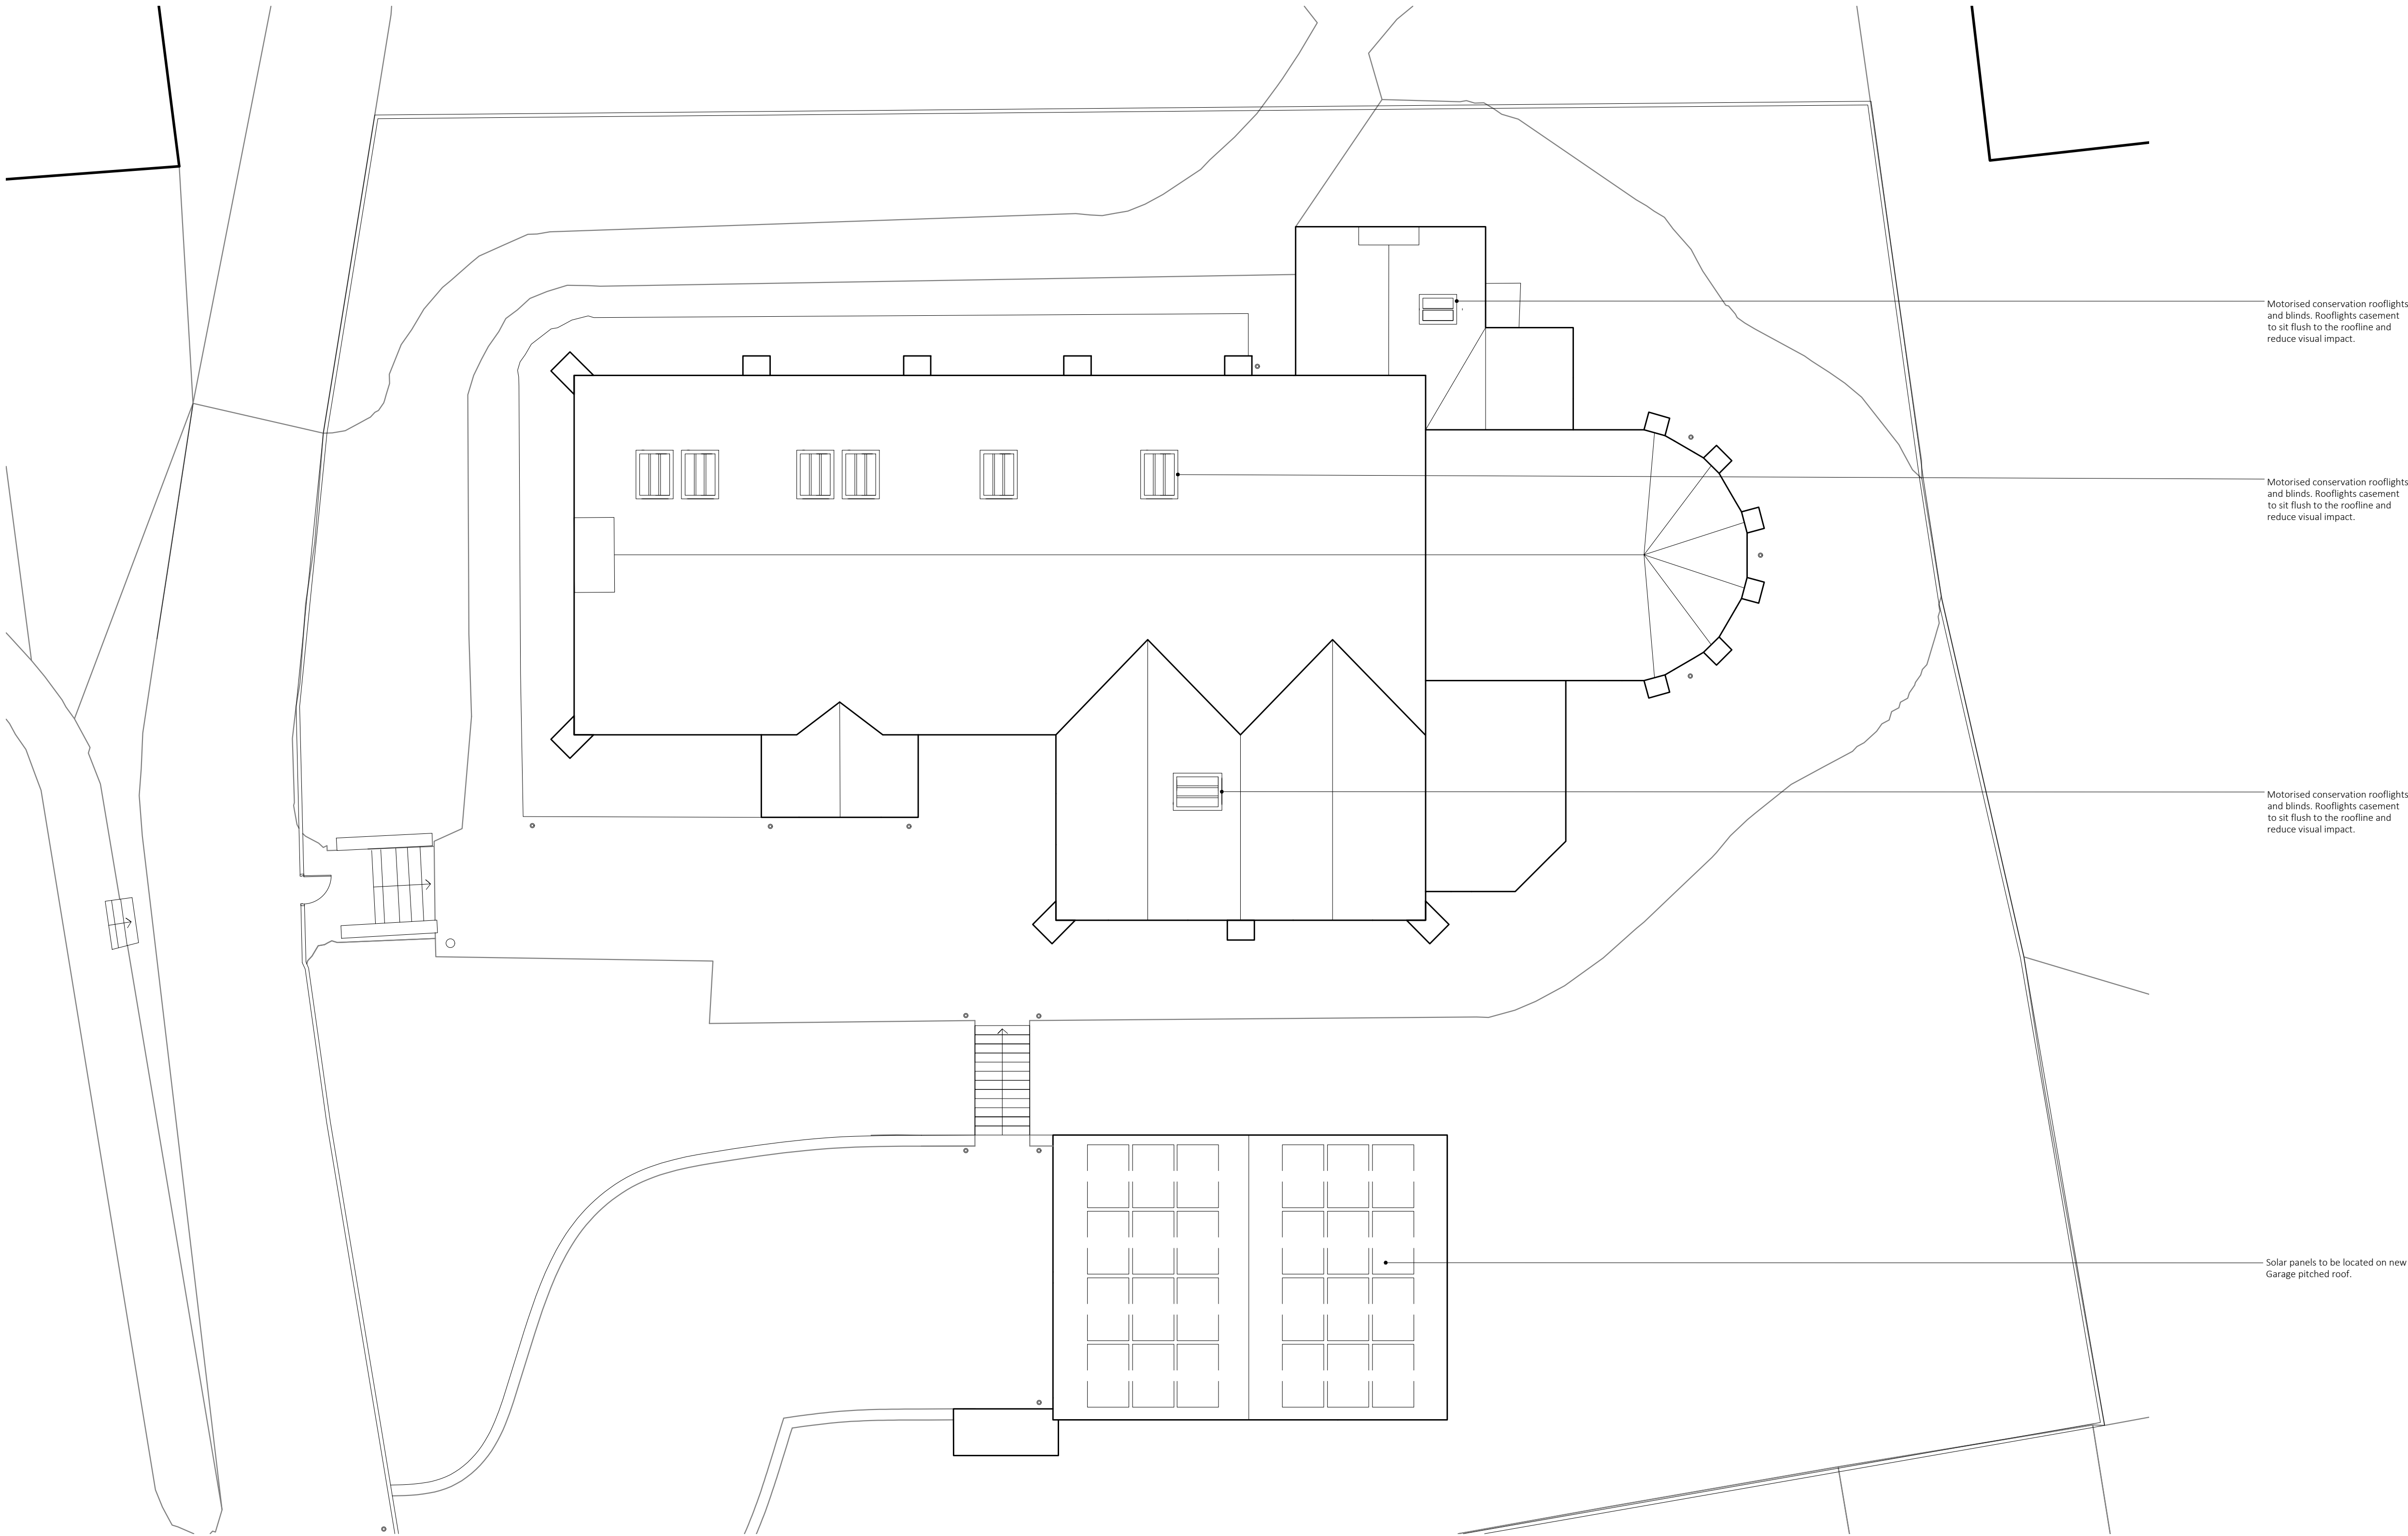


Motorised conservation rooflights and blinds. Rooflights casement to sit flush to the roofline and reduce visual impact.

Motorised conservation rooflights and blinds. Rooflights casement to sit flush to the roofline and reduce visual impact.

Motorised conservation rooflights and blinds. Rooflights casement to sit flush to the roofline and reduce visual impact.

Solar panels to be located on new Garage pitched roof.

Proposed Roof Plan
Scale 1:100

 

P3	02/08/2024	Planning and LBC Update
LG		
P2	16/08/2023	Planning and LBC Update
LG		
P1	30/05/2023	Issue for Planning and LBC
LG		
01	10/05/2023	Draft Issue
LG		

Rev Date/Intis Details

© The moral rights of the author are hereby asserted.
This drawing and design is the sole property of Buttress Ltd and must not be reproduced without permission.
Buttress Ltd is Registered in England and Wales: 3383873

Buttress

41 Bengal St
Manchester
M4 6AF

T 0161 236 3303
E contact@buttress.net
W www.buttress.net

Project Title	Holy Trinity
Client	Matthew Pilkington and Tina Pilkington
Location	Holy Trinity Church, Parkfield, Middleton, M24 4AH

Drawing Title	Roof Plan as Proposed
---------------	-----------------------

Date	02/08/2024	Scale	As Indicated
Checked	NC	Orig Paper Size	A1

Status **PLANNING**

Project: Origin: Zone: Level: Type: Disc: Number: Rev:

9221 - BA -XTG- RF - DR - A - (04)003 - P3