


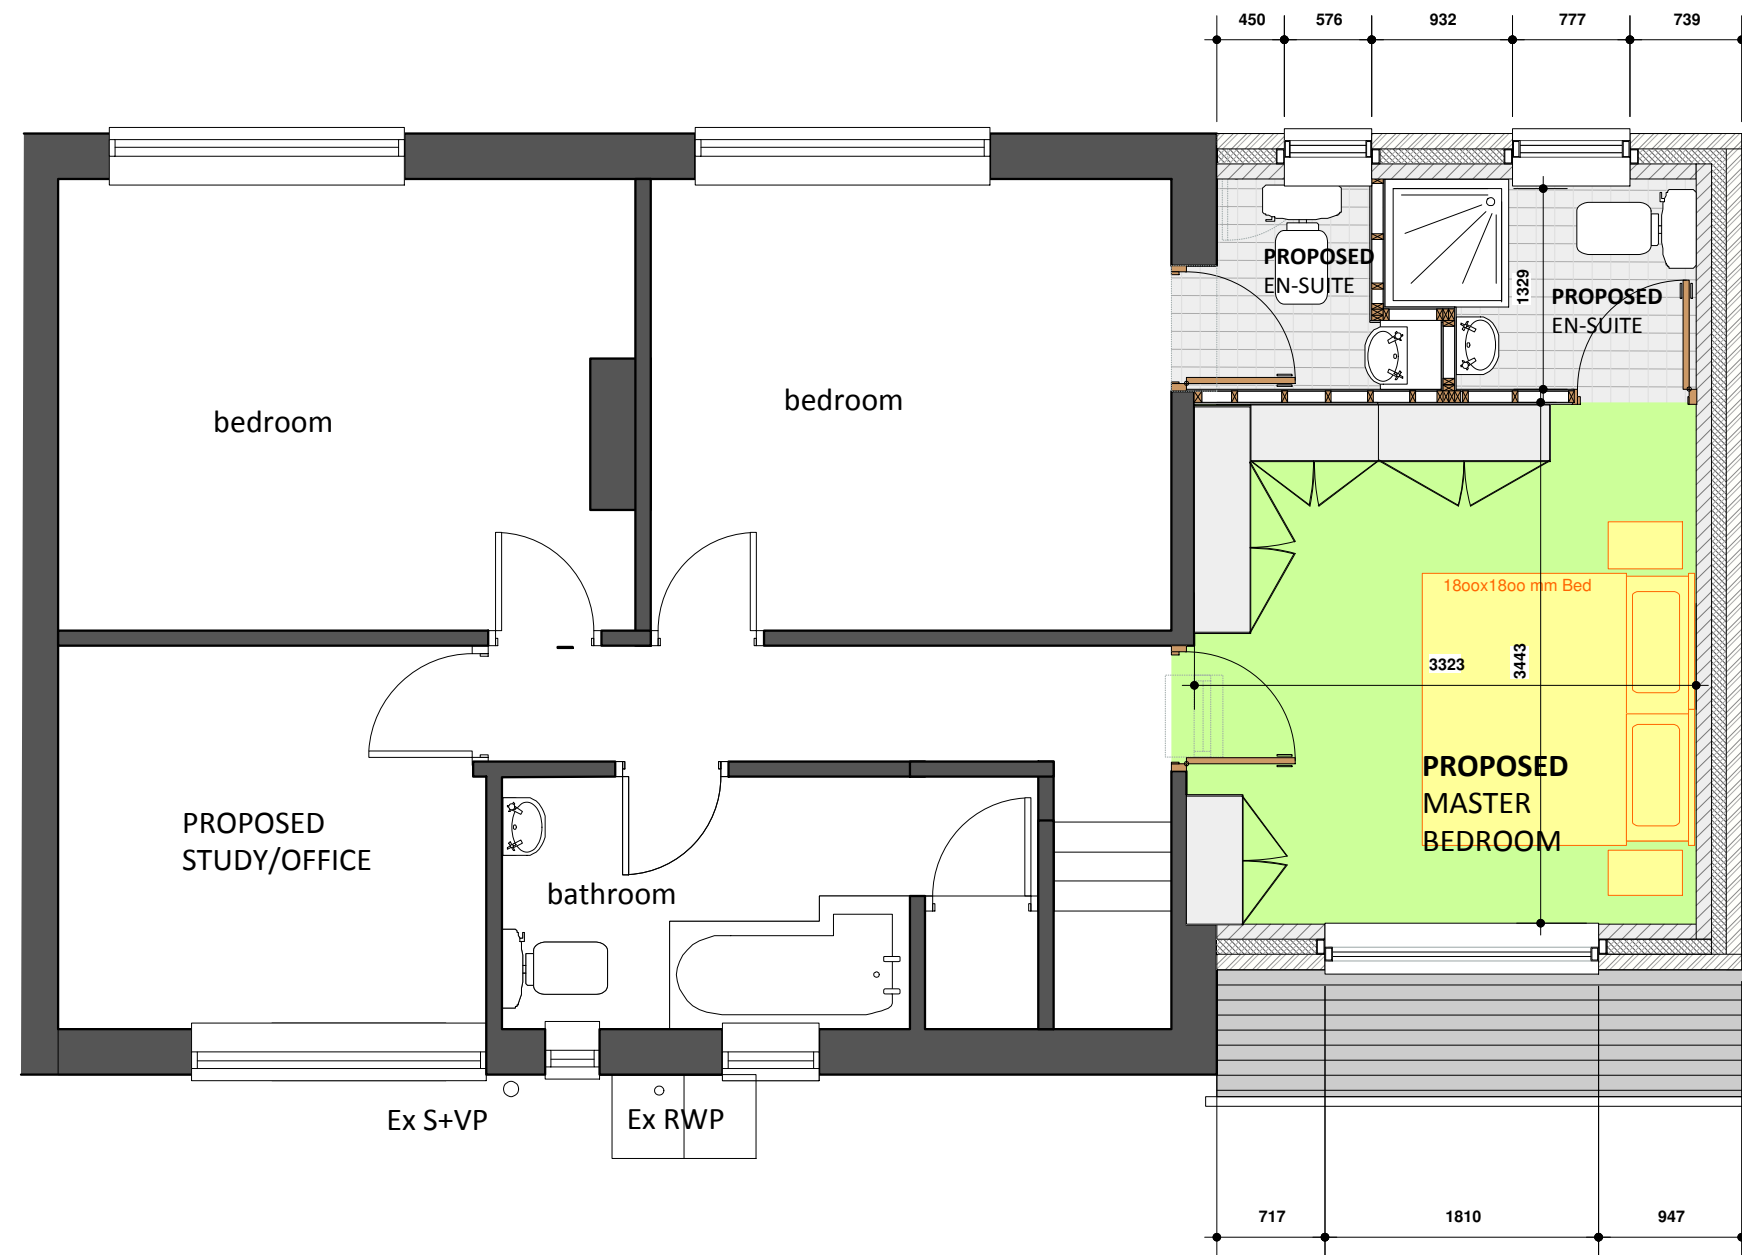

FIRST FLOOR PLAN
as proposed
scale 1:50@A3

SUBJECT TO
PLANNING APPROVAL
&
BUILDING REGULATIONS APPROVAL
Commencement on site before full
Building Regulation approval at own risk

Revisions			
project Proposed Two Storey Side Extension at 2 Mavis Grove, Milnrow. OL16 3EE client Mr & Mrs A. Treece			
drawing FIRST FLOOR PLAN as proposed		date March 2023 drawing scale as indicated @ A3	
status Planning Submission		rev.	