




Site View 'A - A'
Scale: 1:100

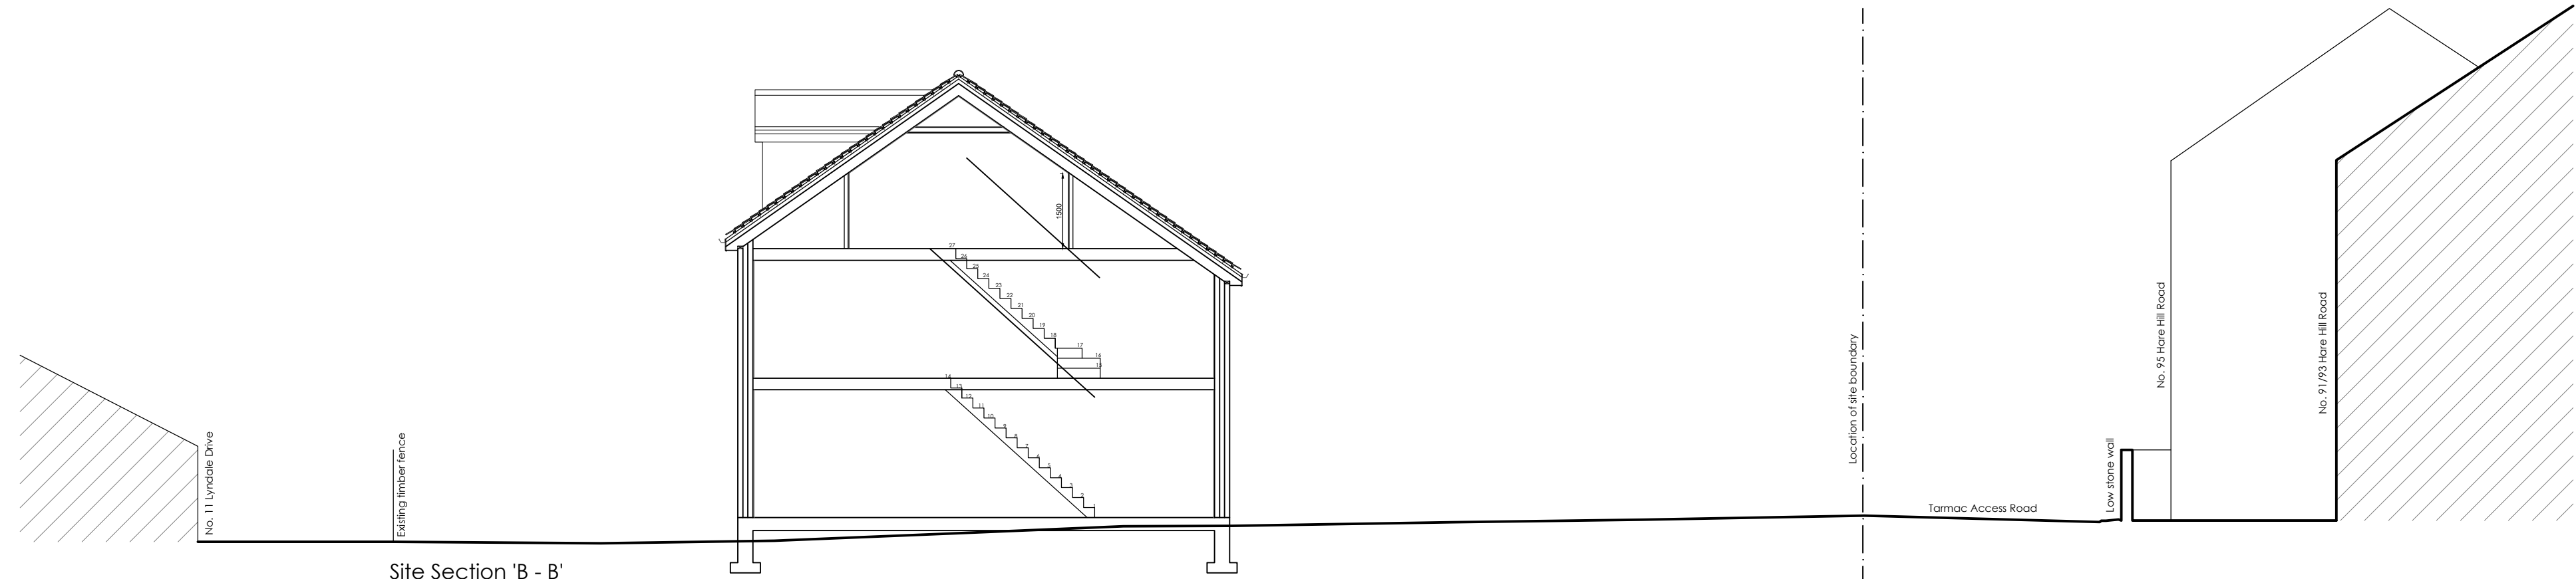


Site Section 'B - B'
Scale: 1:100

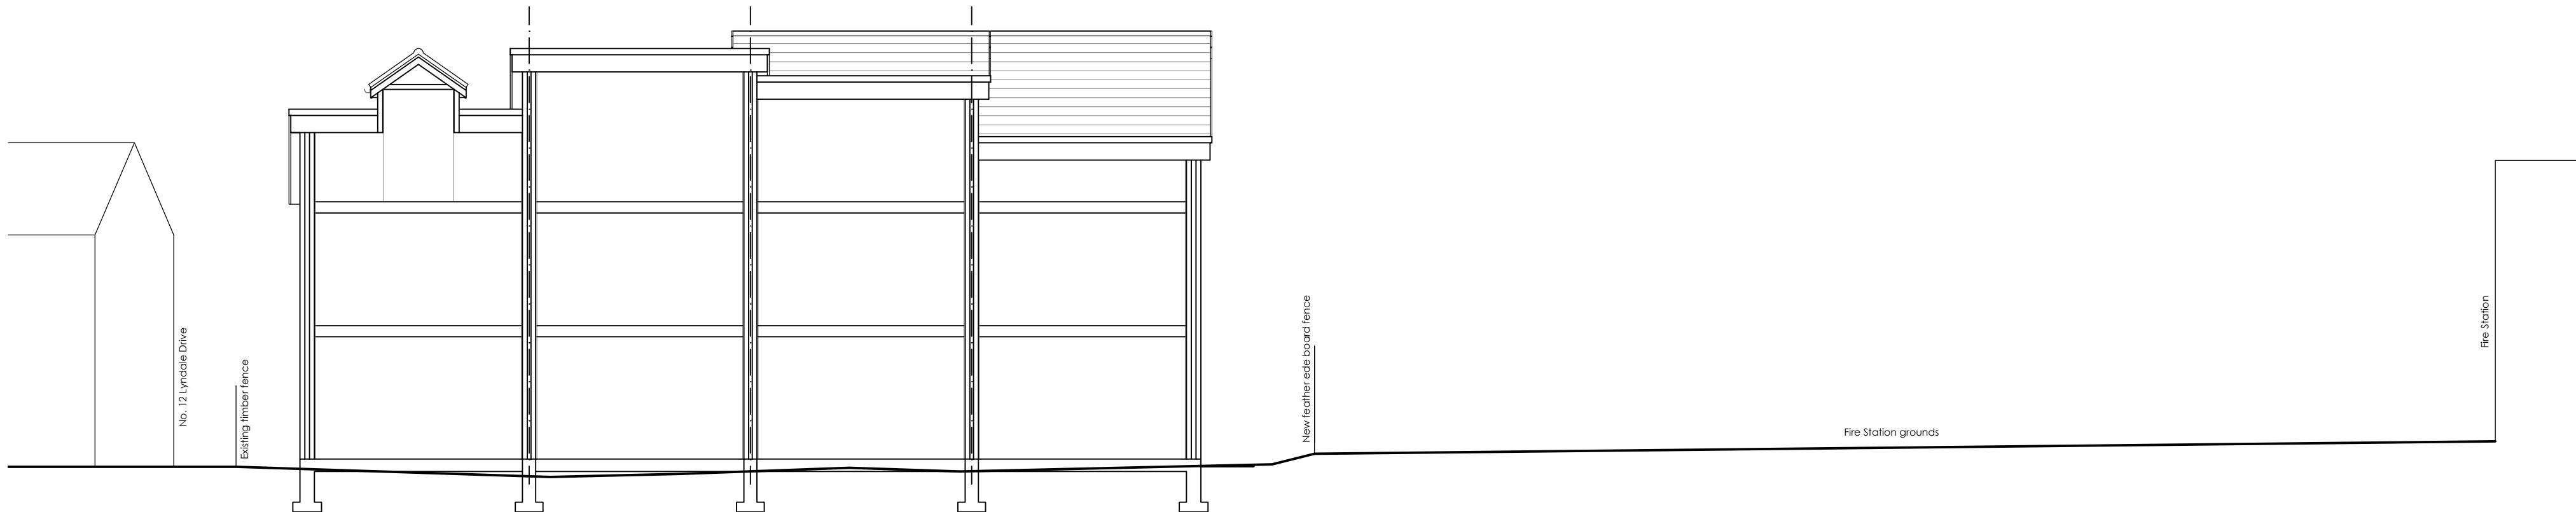

Site Section 'C - C'
Scale: 1:100

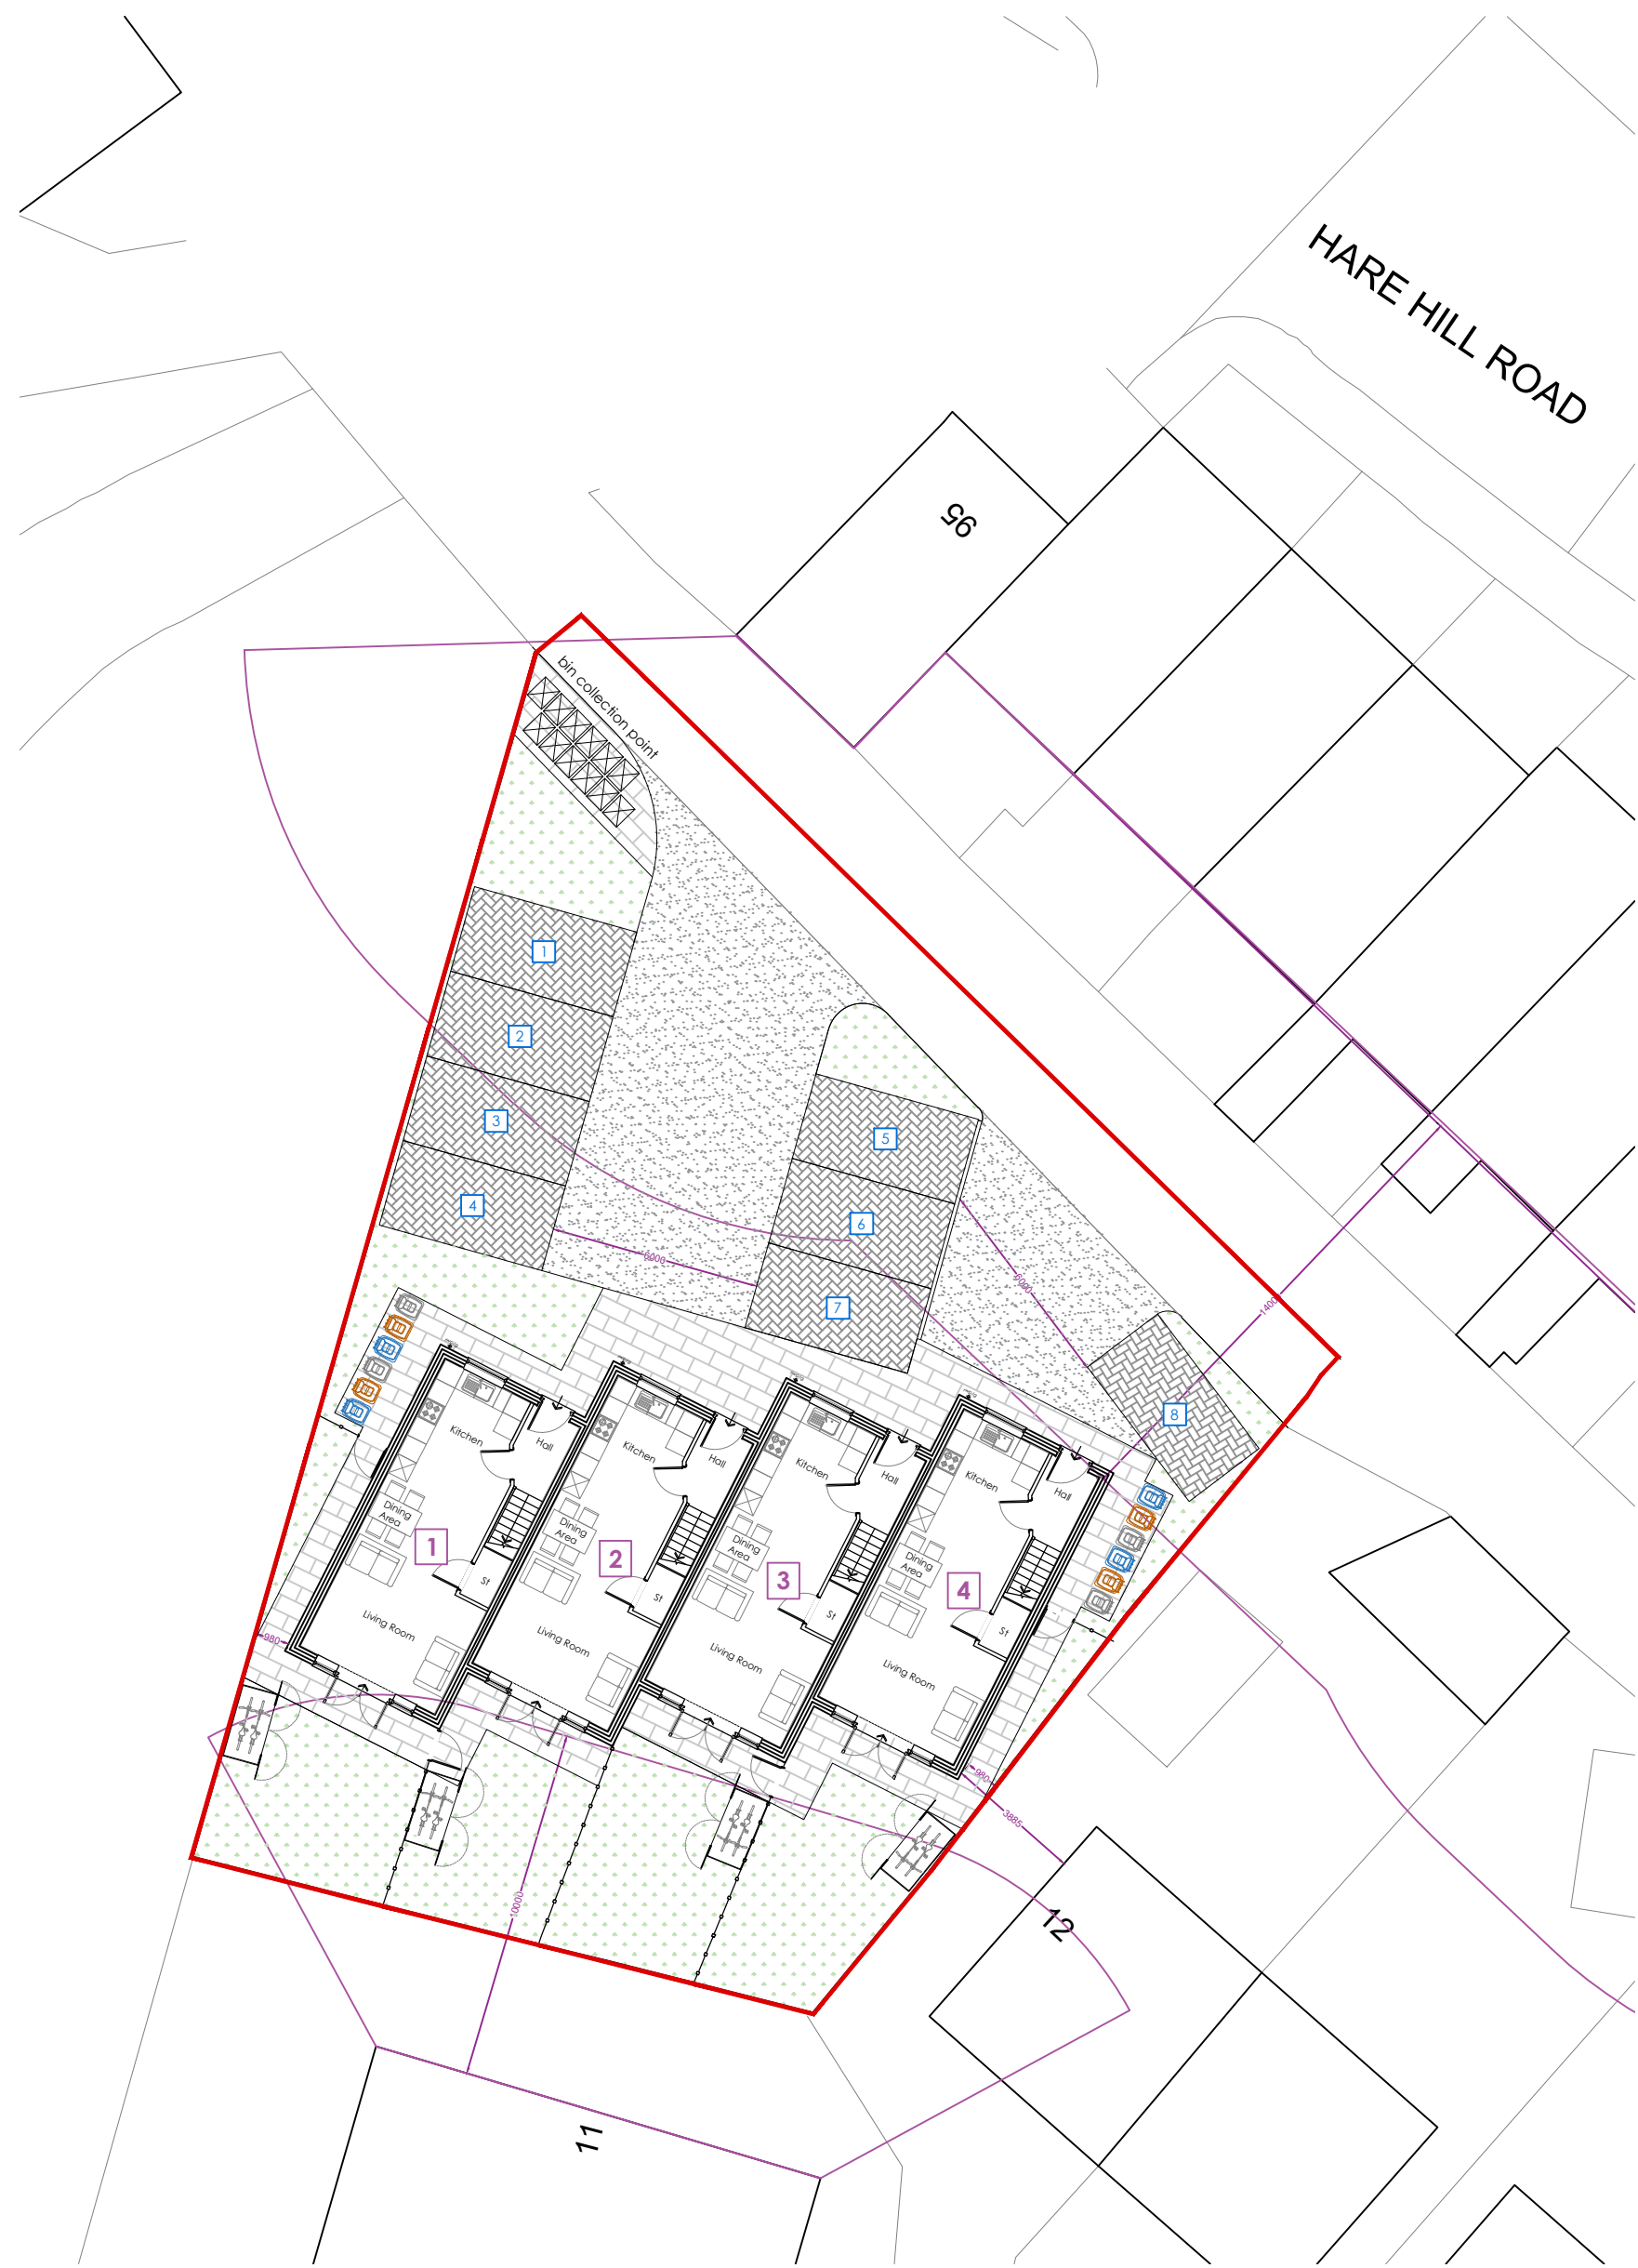

Site Plan
Scale 1:200

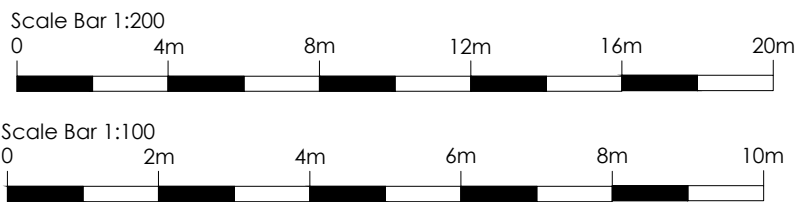

Rev.	Notes.	Date.	By.
A	reduced boundary back to ownership only	06.03.24	TH

This drawing is the property of WhiteleyEaves Ltd, and the copyright is reserved. Therefore this drawing is not to be copied or disclosed by any unauthorised persons without the prior consent of WhiteleyEaves Ltd. Do not scale from this drawing.

WHITELEYEAVES LTD PROPERTY & CONSTRUCTION CONSULTANTS	
Hollinwood Business Centre, Albert Street, Oldham, OL8 3GL T: 0161 393 8417 E: info@whiteleyeaves.co.uk W: www.whiteleyeaves.co.uk	
CLIENT	TIM FAIRLEY
JOB NUMBER	713
DATE	17.01.02023
DRAWING NAME	PROPOSED SITE VIEW AND SECTIONS
SCALE DRAWN:	1:100 / 1:200
PAGE SIZE	A1
REVISION	A
DRAWING NUMBER	004
ADDRESS	LAND TO REAR OF 95 HARE HILL ROAD, LITTLEBOROUGH, OL15 9HQ
NOTES	
DRAWN BY:	TH
CHECKED BY:	