



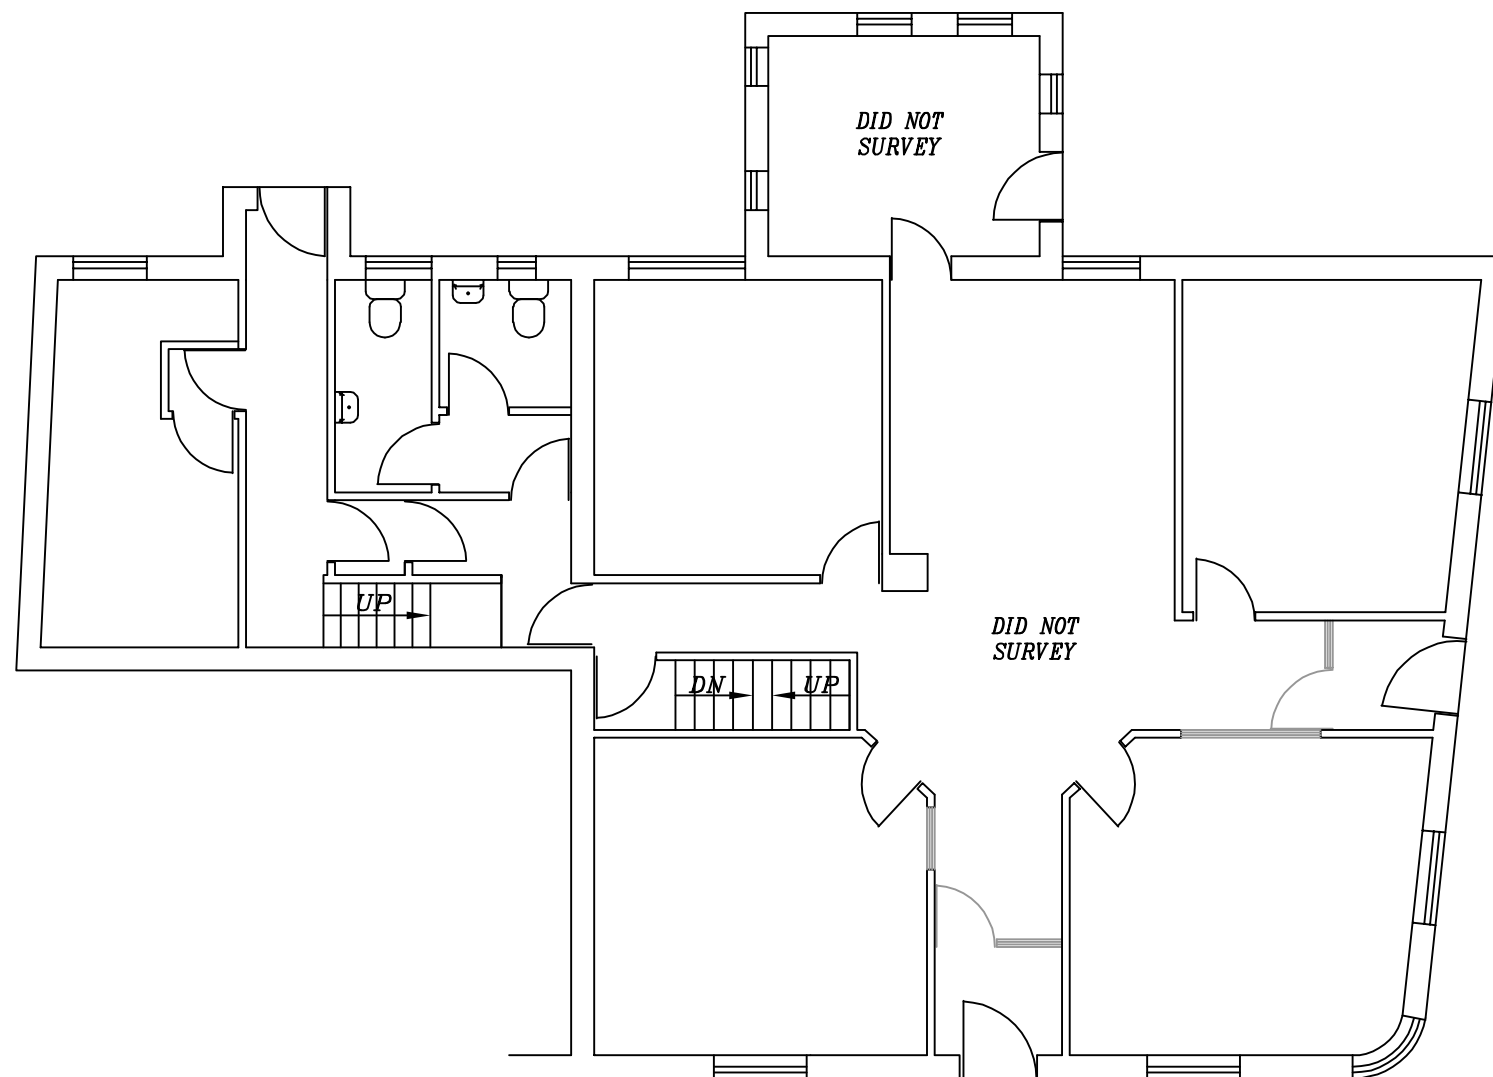

EXISTING GROUND FLOOR PLAN

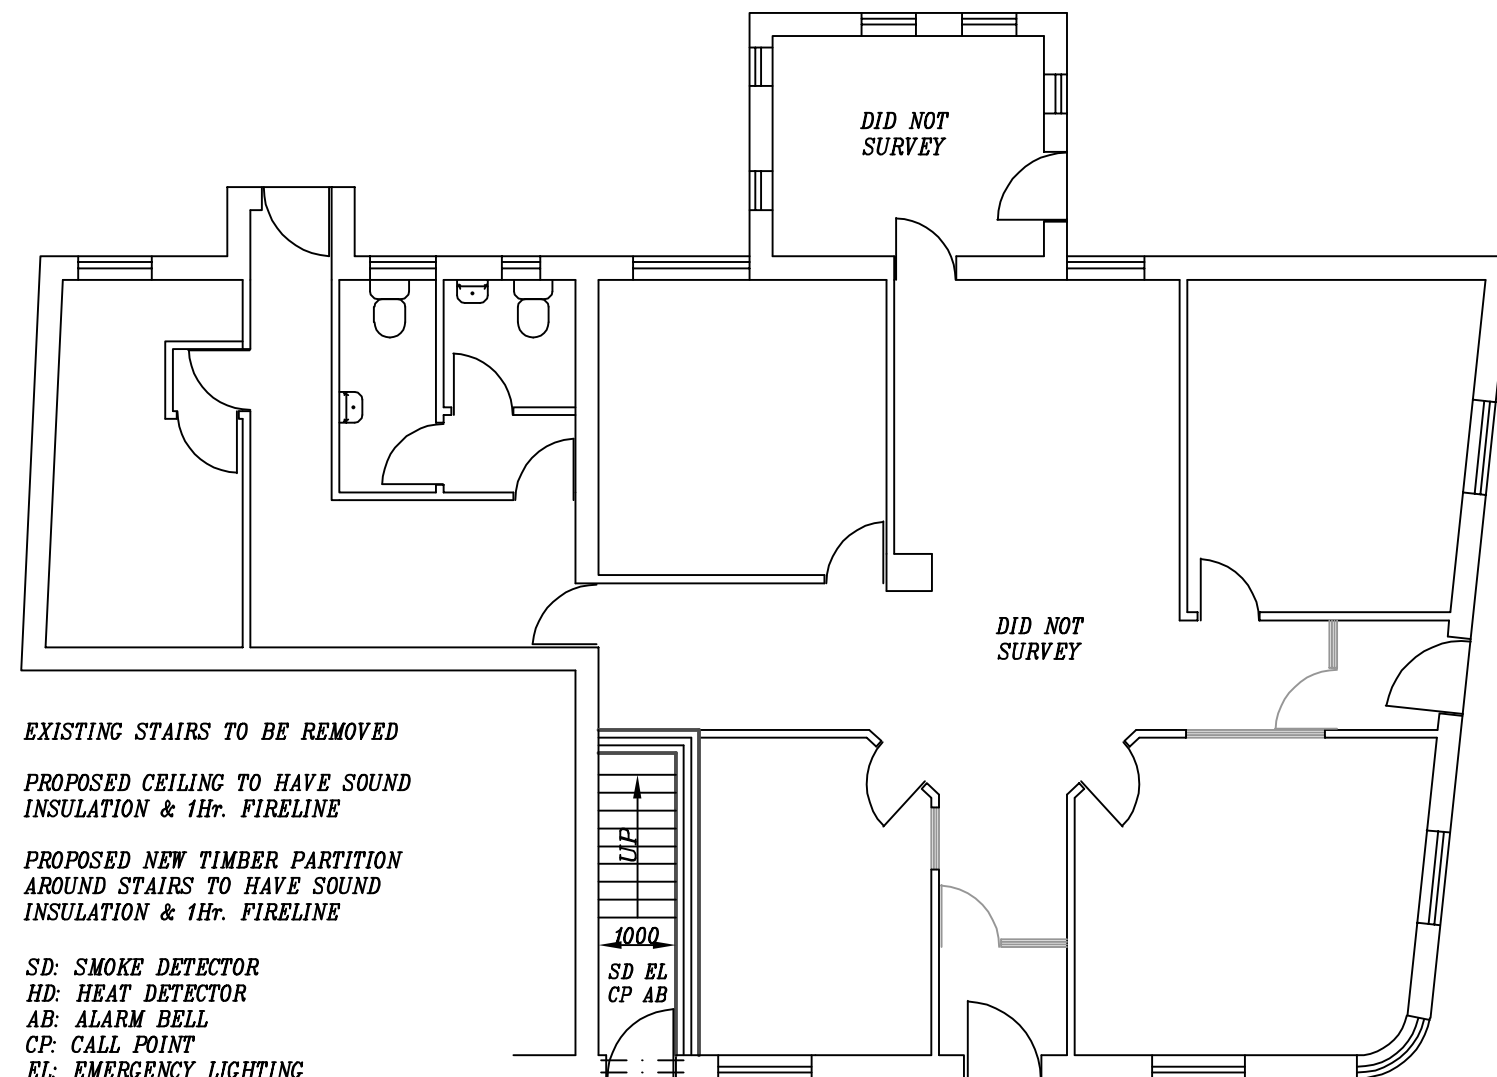

PROPOSED GROUND FLOOR PLAN

EXISTING STAIRS TO BE REMOVED
 PROPOSED CEILING TO HAVE SOUND INSULATION & 1Hr. FIRELINE
 PROPOSED NEW TIMBER PARTITION AROUND STAIRS TO HAVE SOUND INSULATION & 1Hr. FIRELINE

SD: SMOKE DETECTOR
 HD: HEAT DETECTOR
 AB: ALARM BELL
 CP: CALL POINT
 EL: EMERGENCY LIGHTING

FIRE ALARM TO BS 5839 PART 1 2002
 EMERGENCY LIGHTING TO BS 5266 PART 1 & 7 2005
 EXIT SIGNS TO BS 5499 PART 2 2002
 FIRE FIGHTING EQUIPMENT TO BS 5306 PART 2 1990

PROPOSED CONVERSION OF DWELLING INTO 3No. SELF-CONTAINED APARTMENTS WITH NEW ACCESS AT 62 SPOTLAND ROAD, ROCHDALE, OL12 6PQ, FOR SHAMIM AKHTAR

SCALE: 1:100 (A3)	DATE: NOV 2020	DRAWN BY: ZESHAN KHAWAJA
PLANNING/BUILD REGS		DRAWING NUMBER: 20/2590/B1

Khawaja
 PLANNING SERVICES
 TEL: 01274 618780 MOB: 07956 184960