


SCALE 1 : 100


Conway Architectural Design shall have no responsibility for any use made of this document other than for that which it was prepared and issued. This drawing should not be scaled. Work to figured dimensions only.
All dimensions and levels to be checked on site. No building work is to be started until all relevant approvals are in place.
Any discrepancies should be reported to Conway Architectural Design.
This drawing should not be reproduced without written permission from Conway Architectural Design.
Standard Building Regs Notes are to be provided by Conway Architectural Design prior to a building regs application being submitted.



West Facing Front Elevation

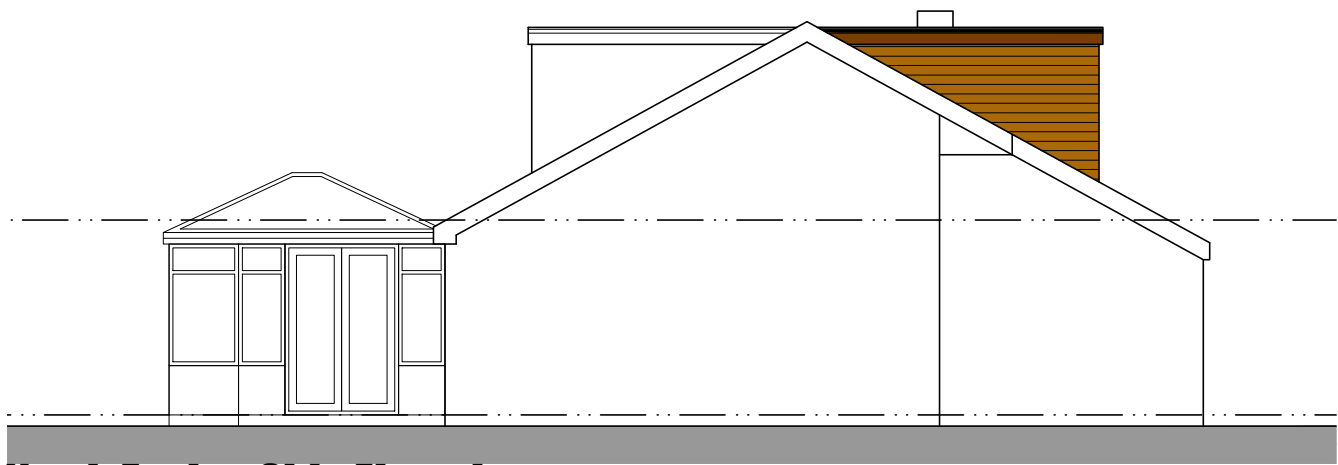

North Facing Side Elevation

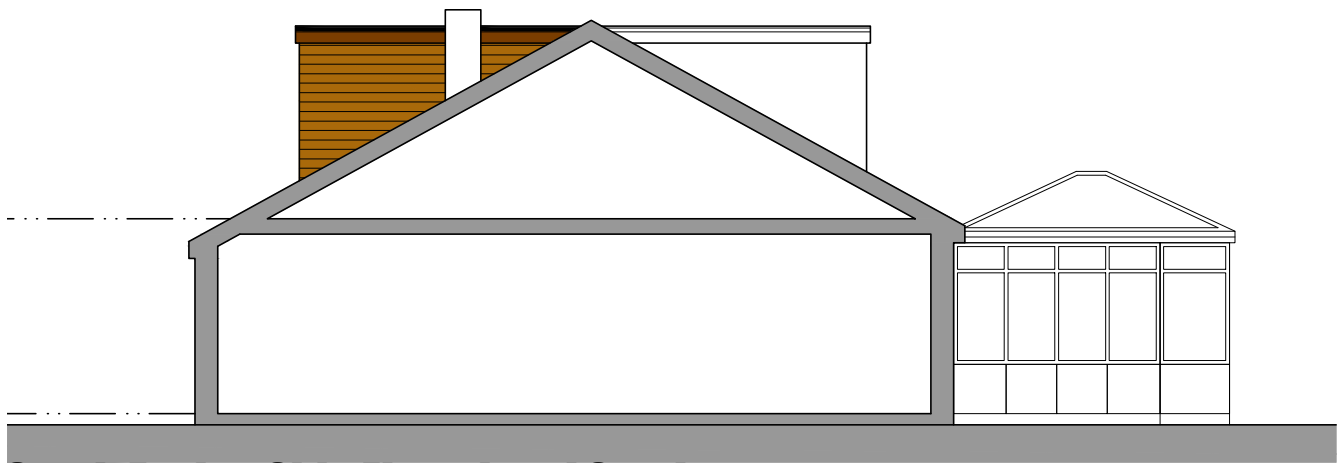

South Facing Side Elevational Section

Extension Materials

- Dormer Face Vertically hung tiles to match existing rear dormer
- Windows Brown Upvc
- Soffit Brown Upvc
- Fascia Brown Upvc
- Rainwater Goods Brown Upvc



6 Conway Close
Alkington
Middleton
Manchester, M24 1EW
E: conway-design@outlook.com

JOB TITLE :	Dormer Extension
ADDRESS :	105 Mount Road, Alkington
DRAWING TITLE :	Proposed Elevations
SCALE :	1:100 @ A3
DRAWN : xxx	DATE : 20.02.23