




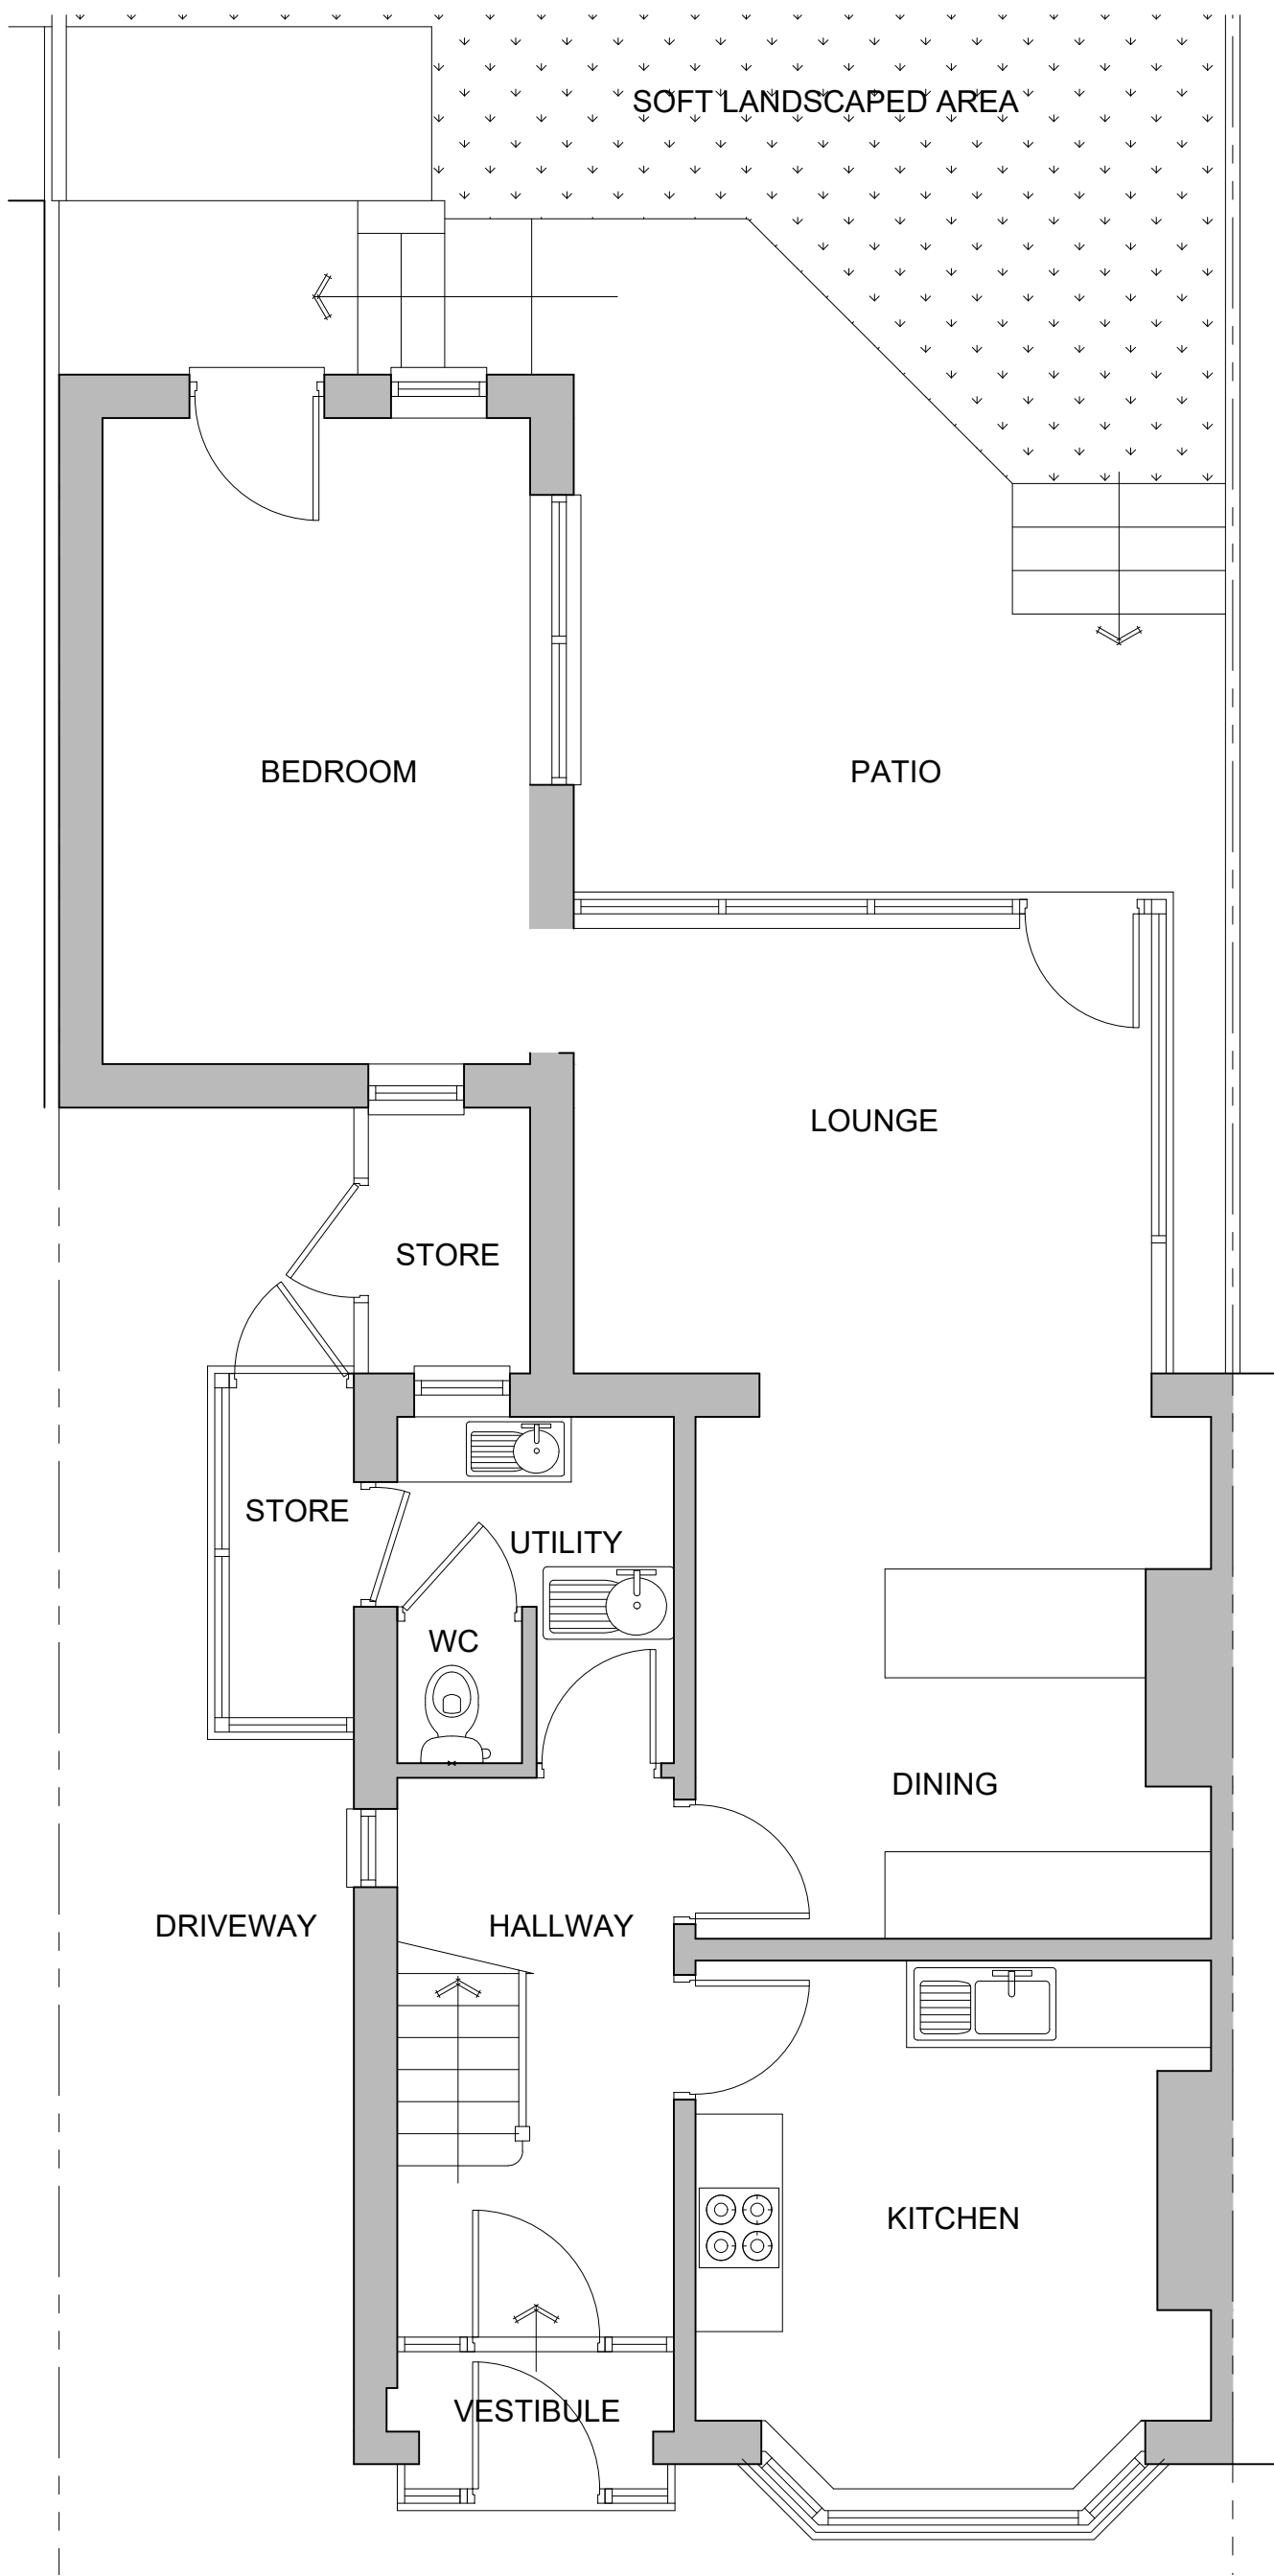


Existing Ground Floor Plan (1:50)

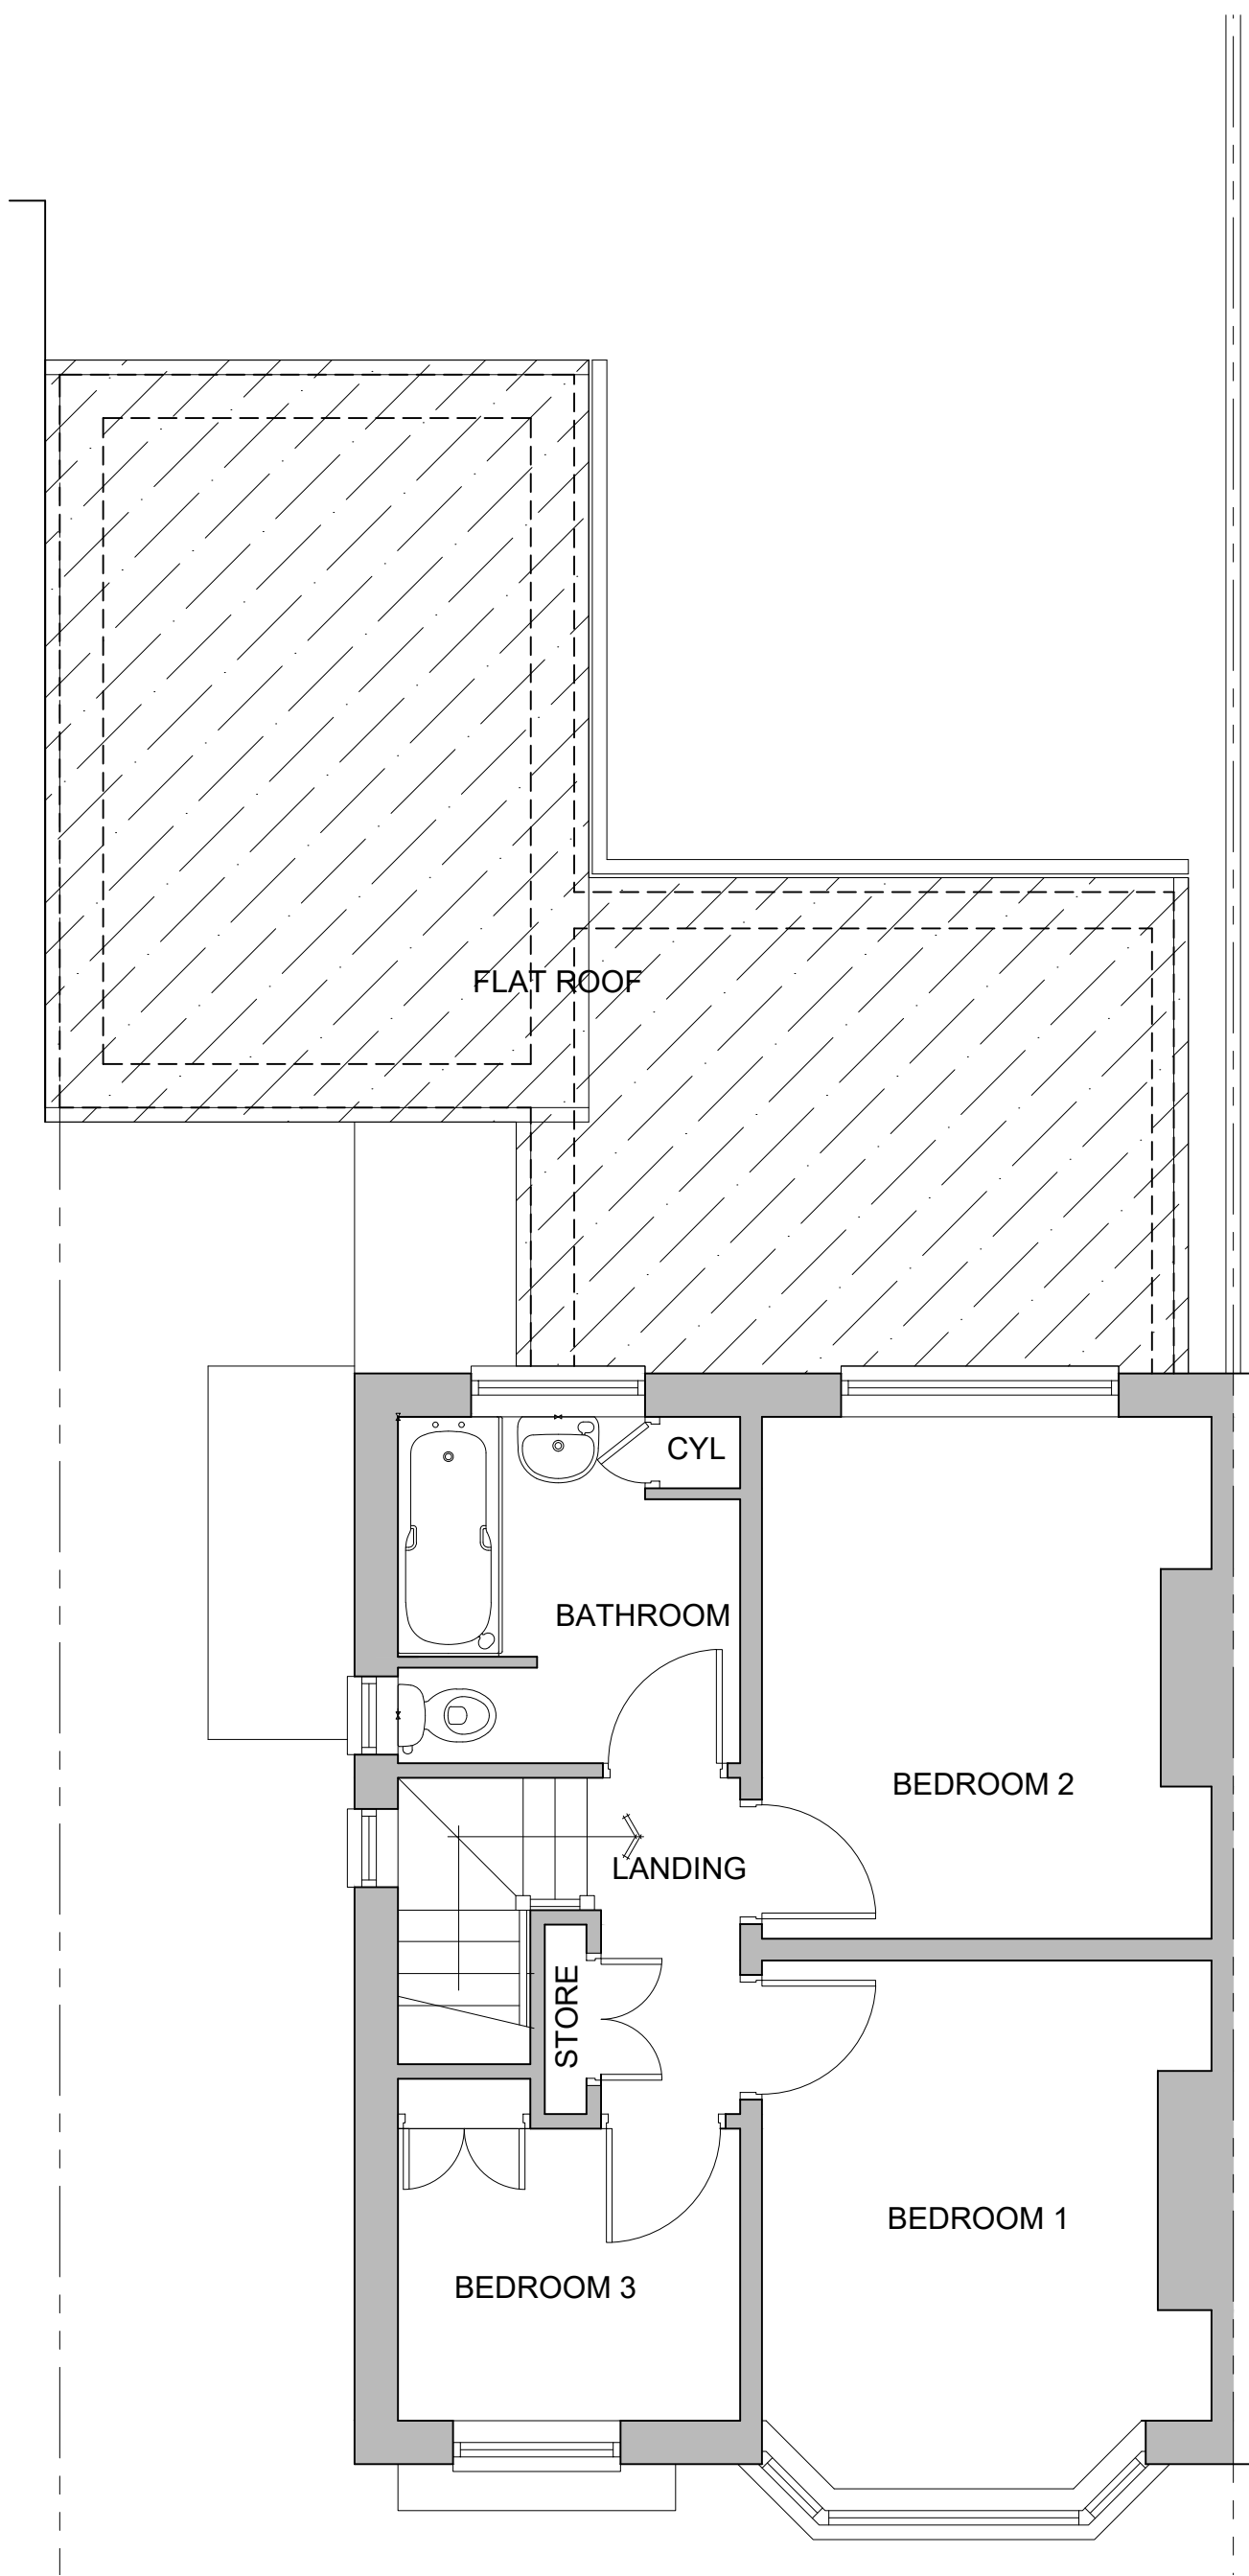

Existing First Floor Plan (1:50)

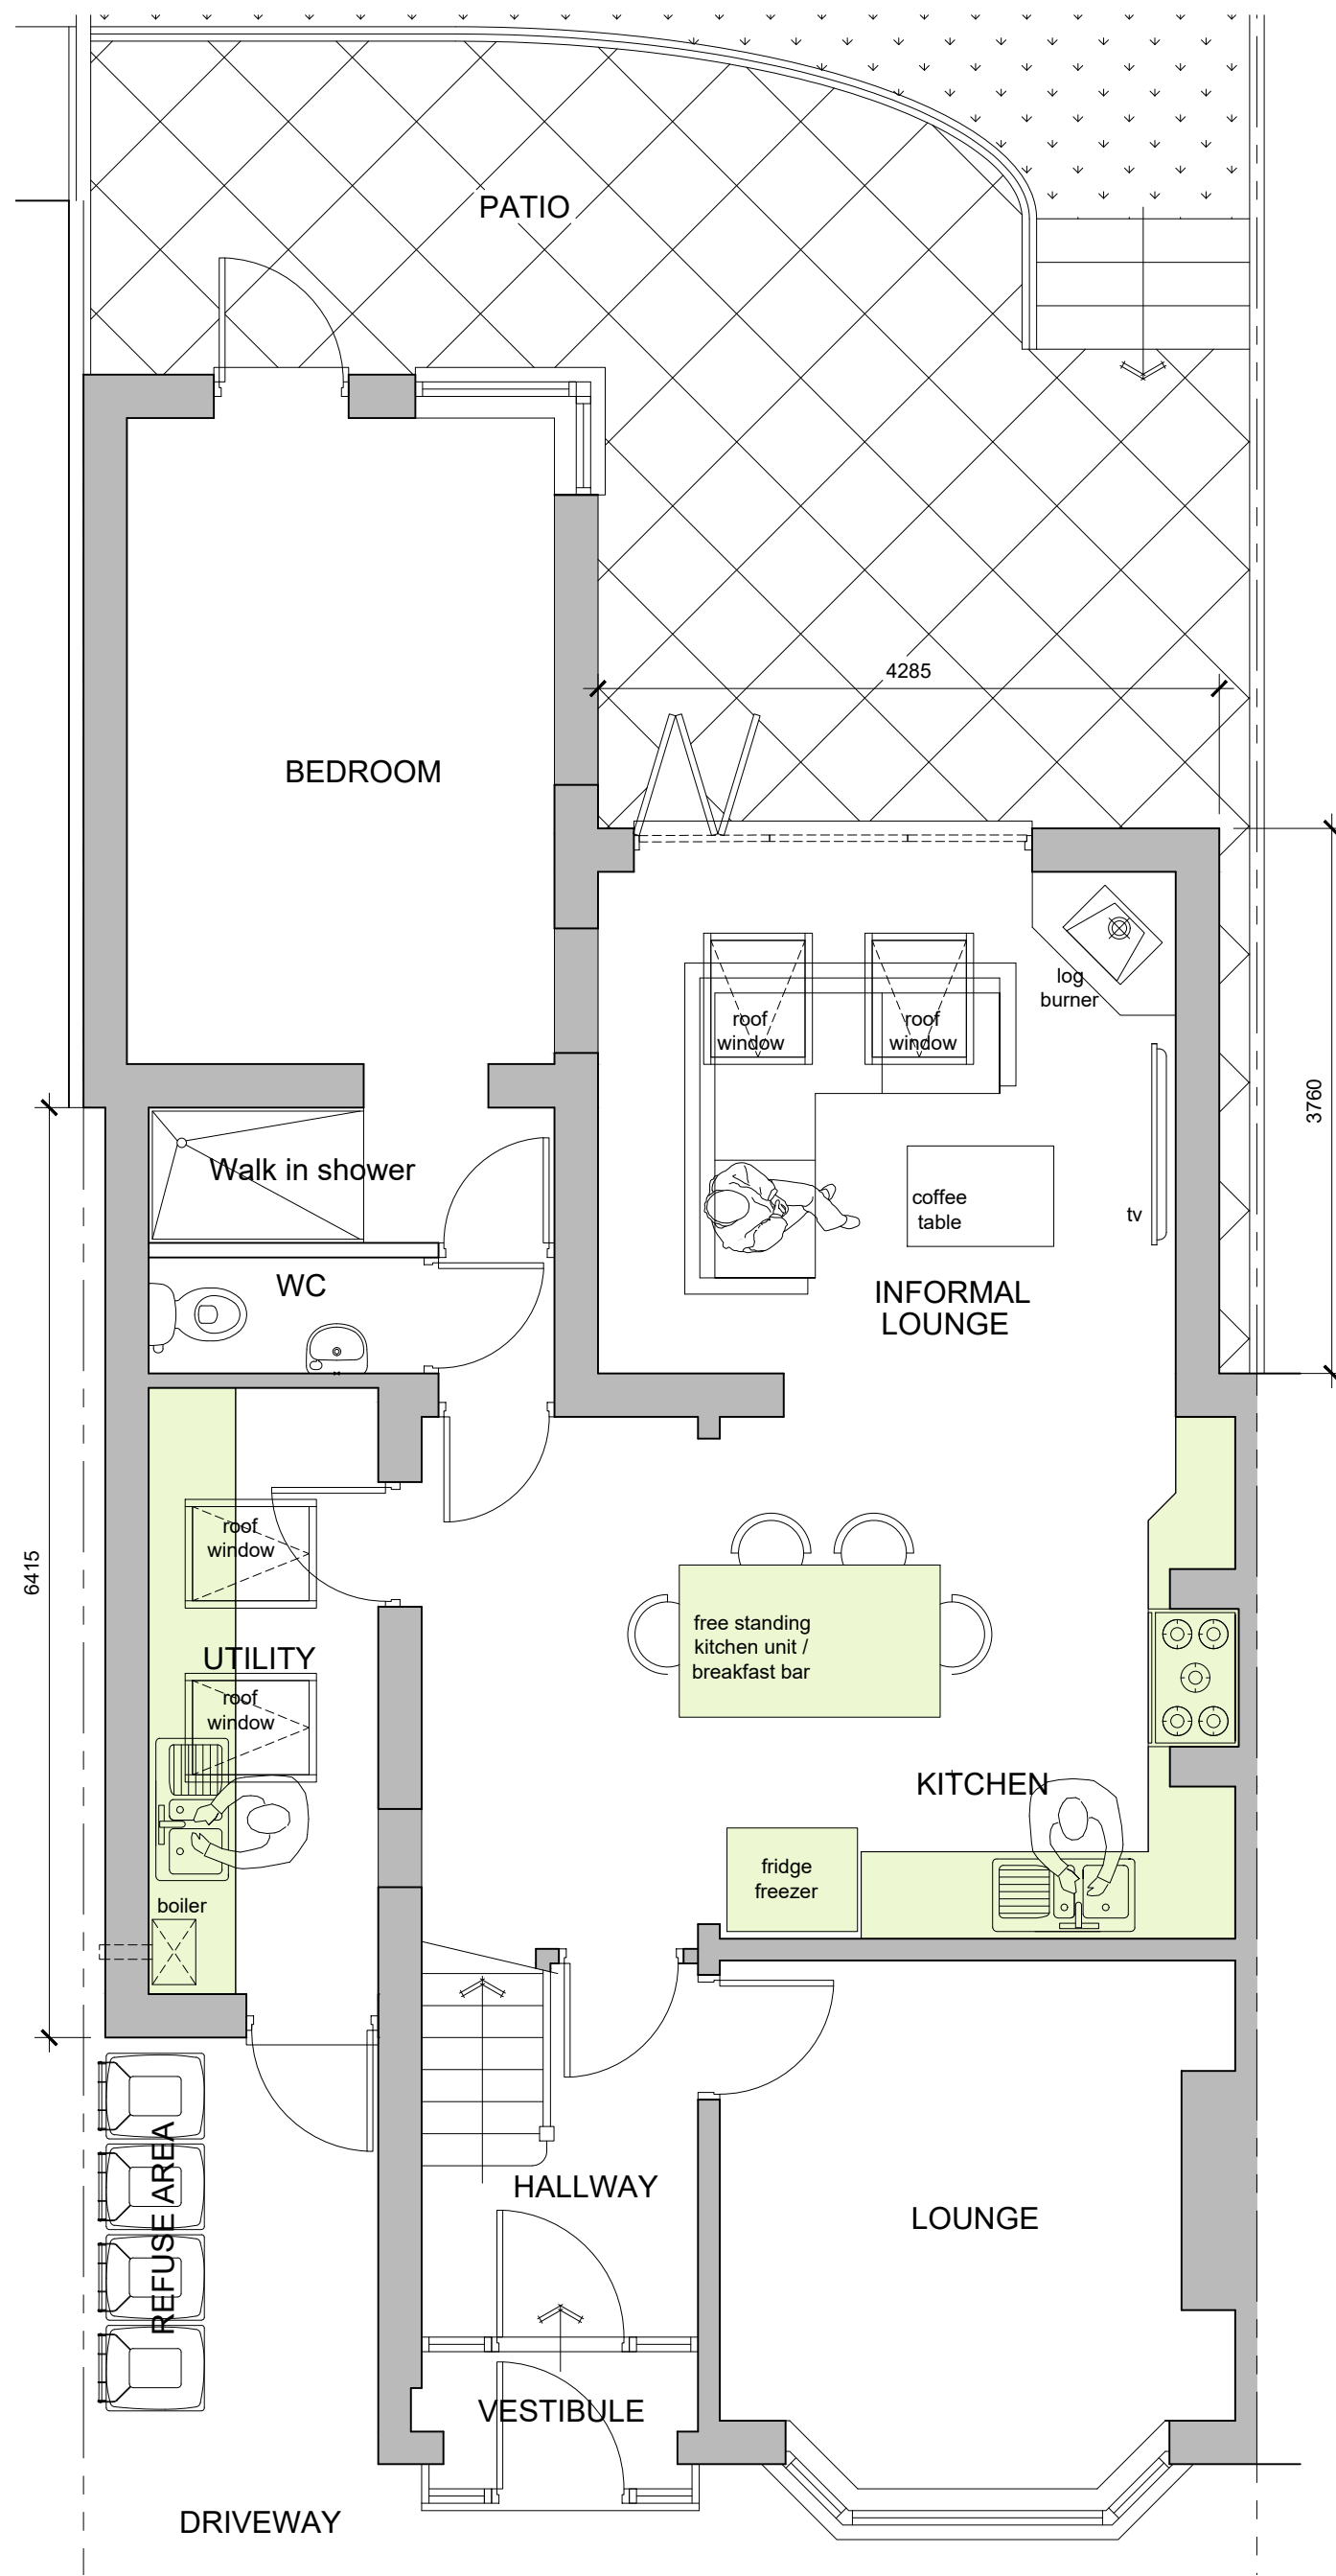

Proposed Ground Floor Plan (1:50)

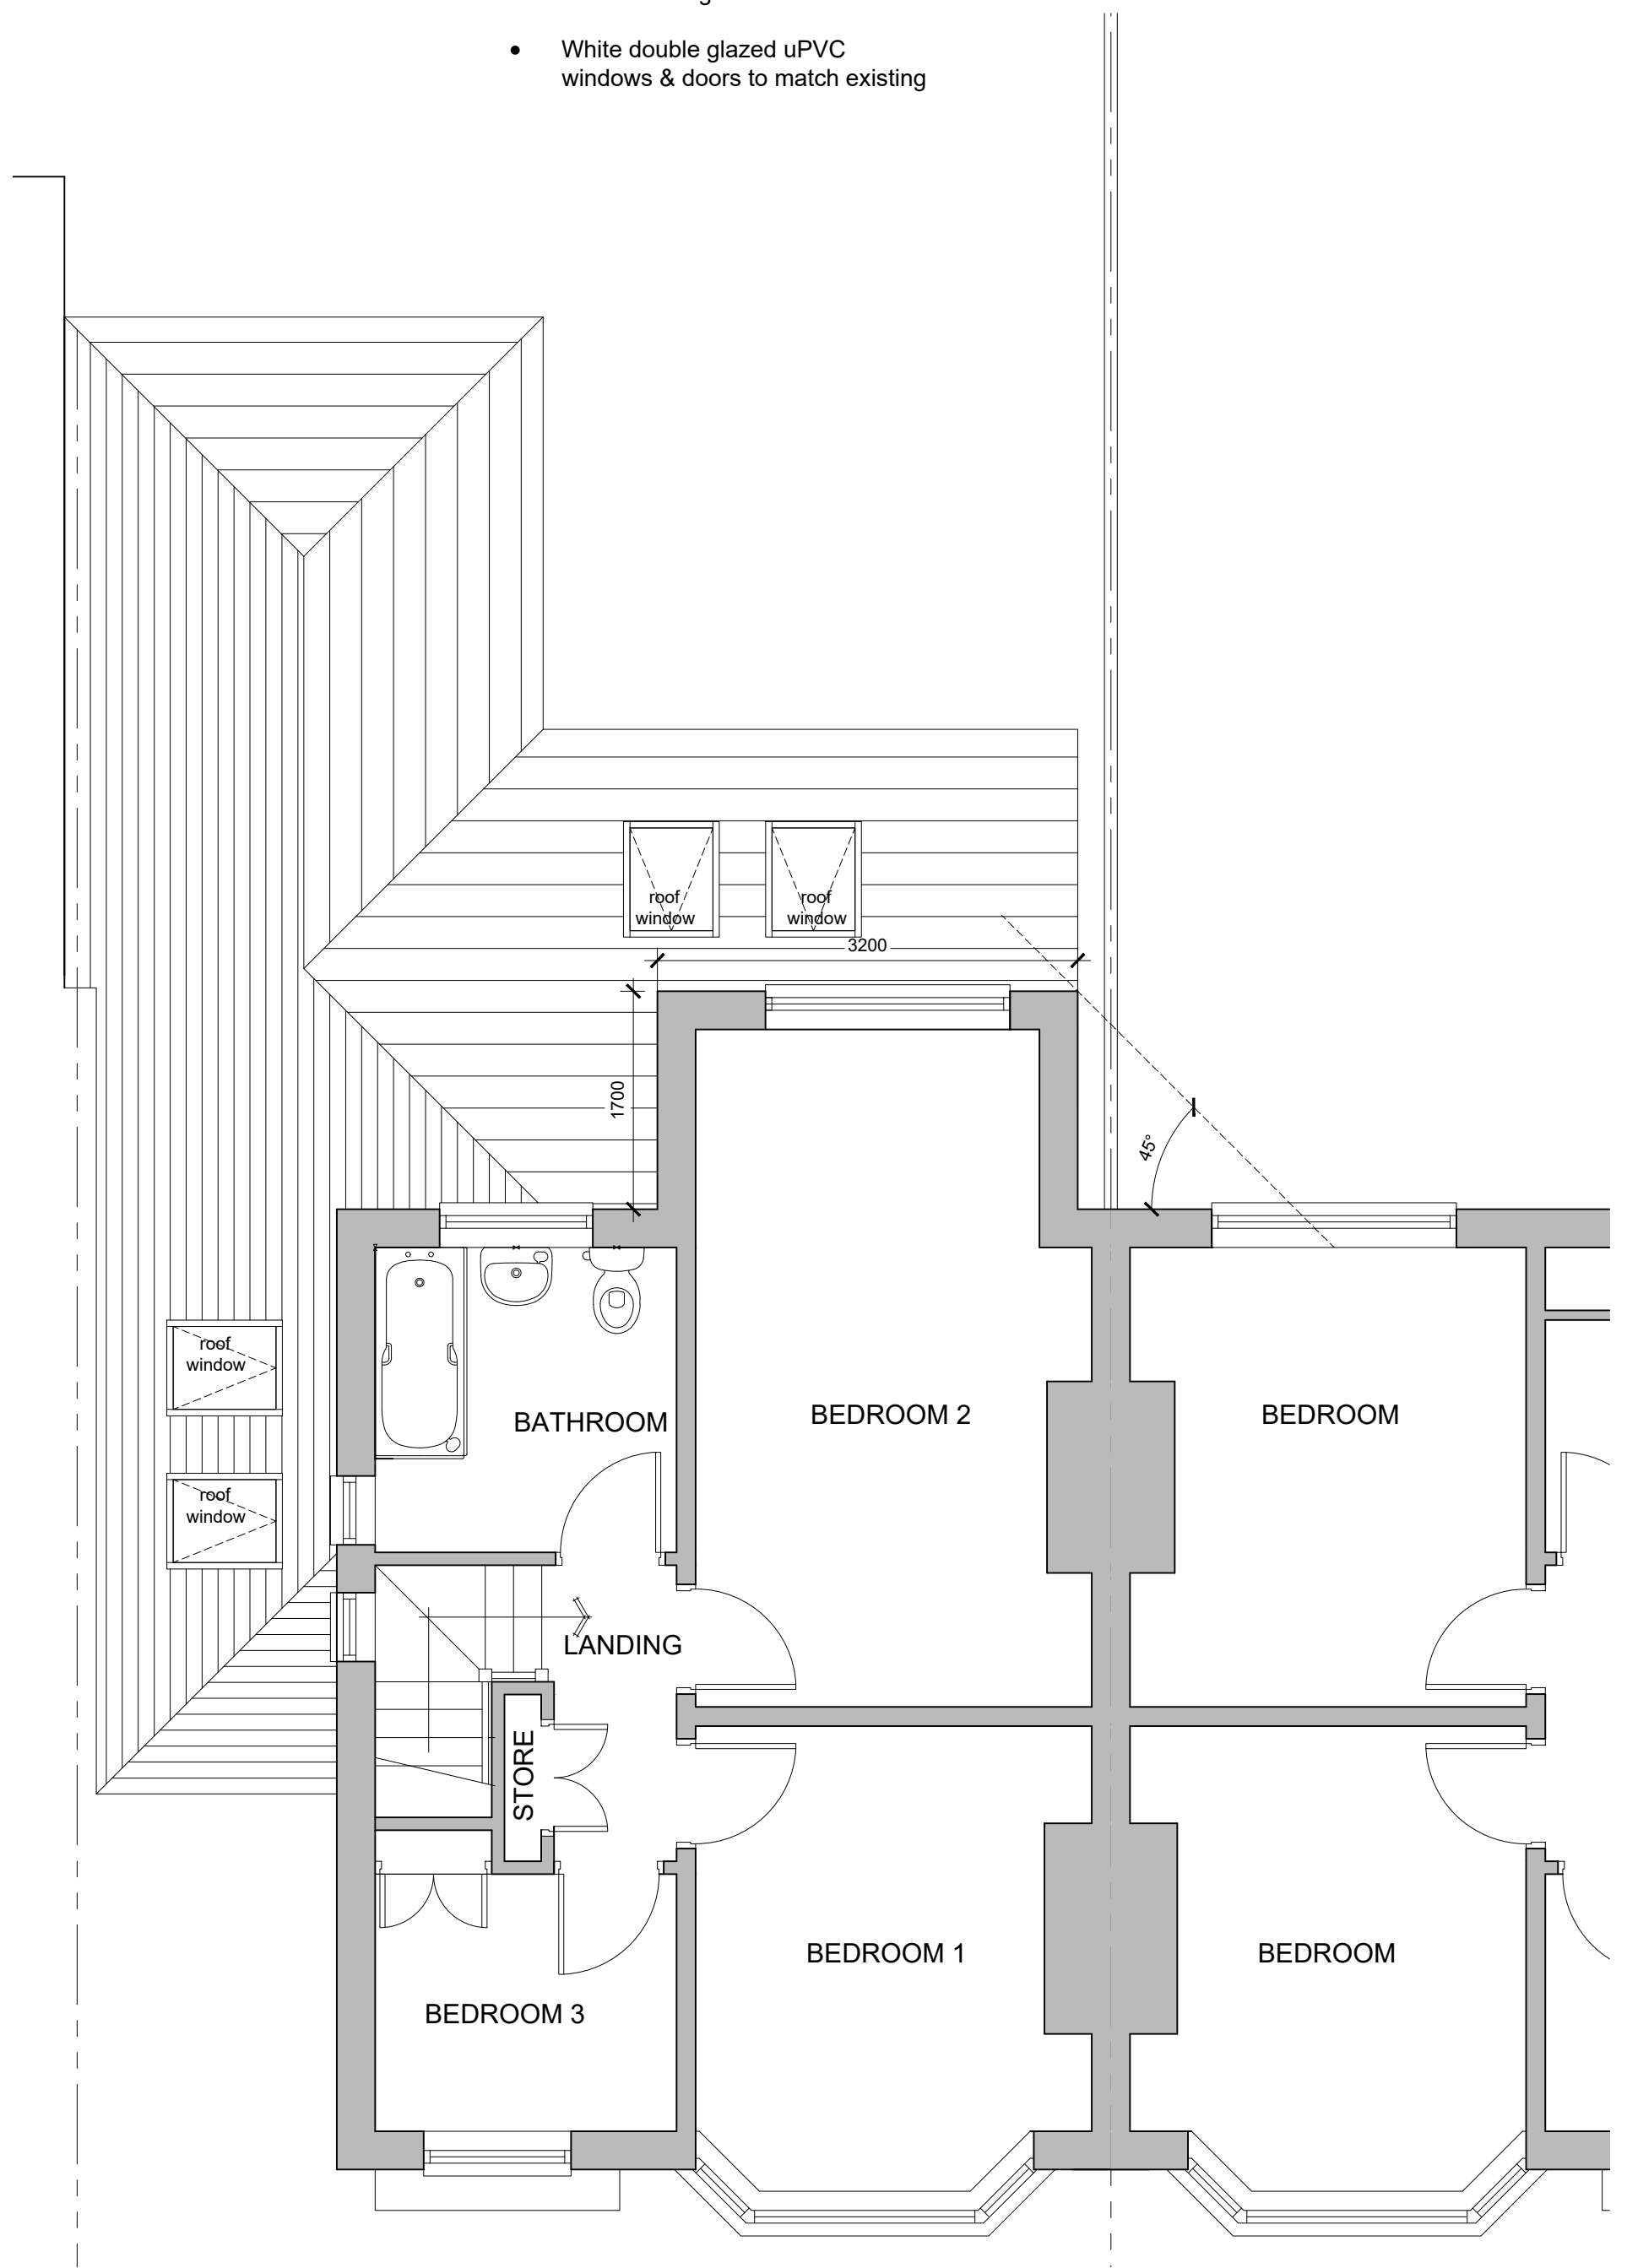

Proposed First Floor Plan (1:50)

MATERIALS:-

- Brown profiled interlocking concrete roof tiles to match existing
- Red / brown facing brickwork to match existing
- White double glazed uPVC windows & doors to match existing

B	21/07/24	Updated as per Planning correspondence of 11/07/24
A	22/06/24	Planning Permission Issue
Rev	Date	Description

Project :
98 Springfield Road, Middleton. M24 5DD

Proposed single & two storey rear extensions, single storey extension to front side, repalcement of flat roofs with pitched / hipped roofs and internal modifications

Drawing Title :
Existing & Proposed Plans

Drawing Title : JH-01_01 rev B	Date June '24
Scale as noted @ A1	