

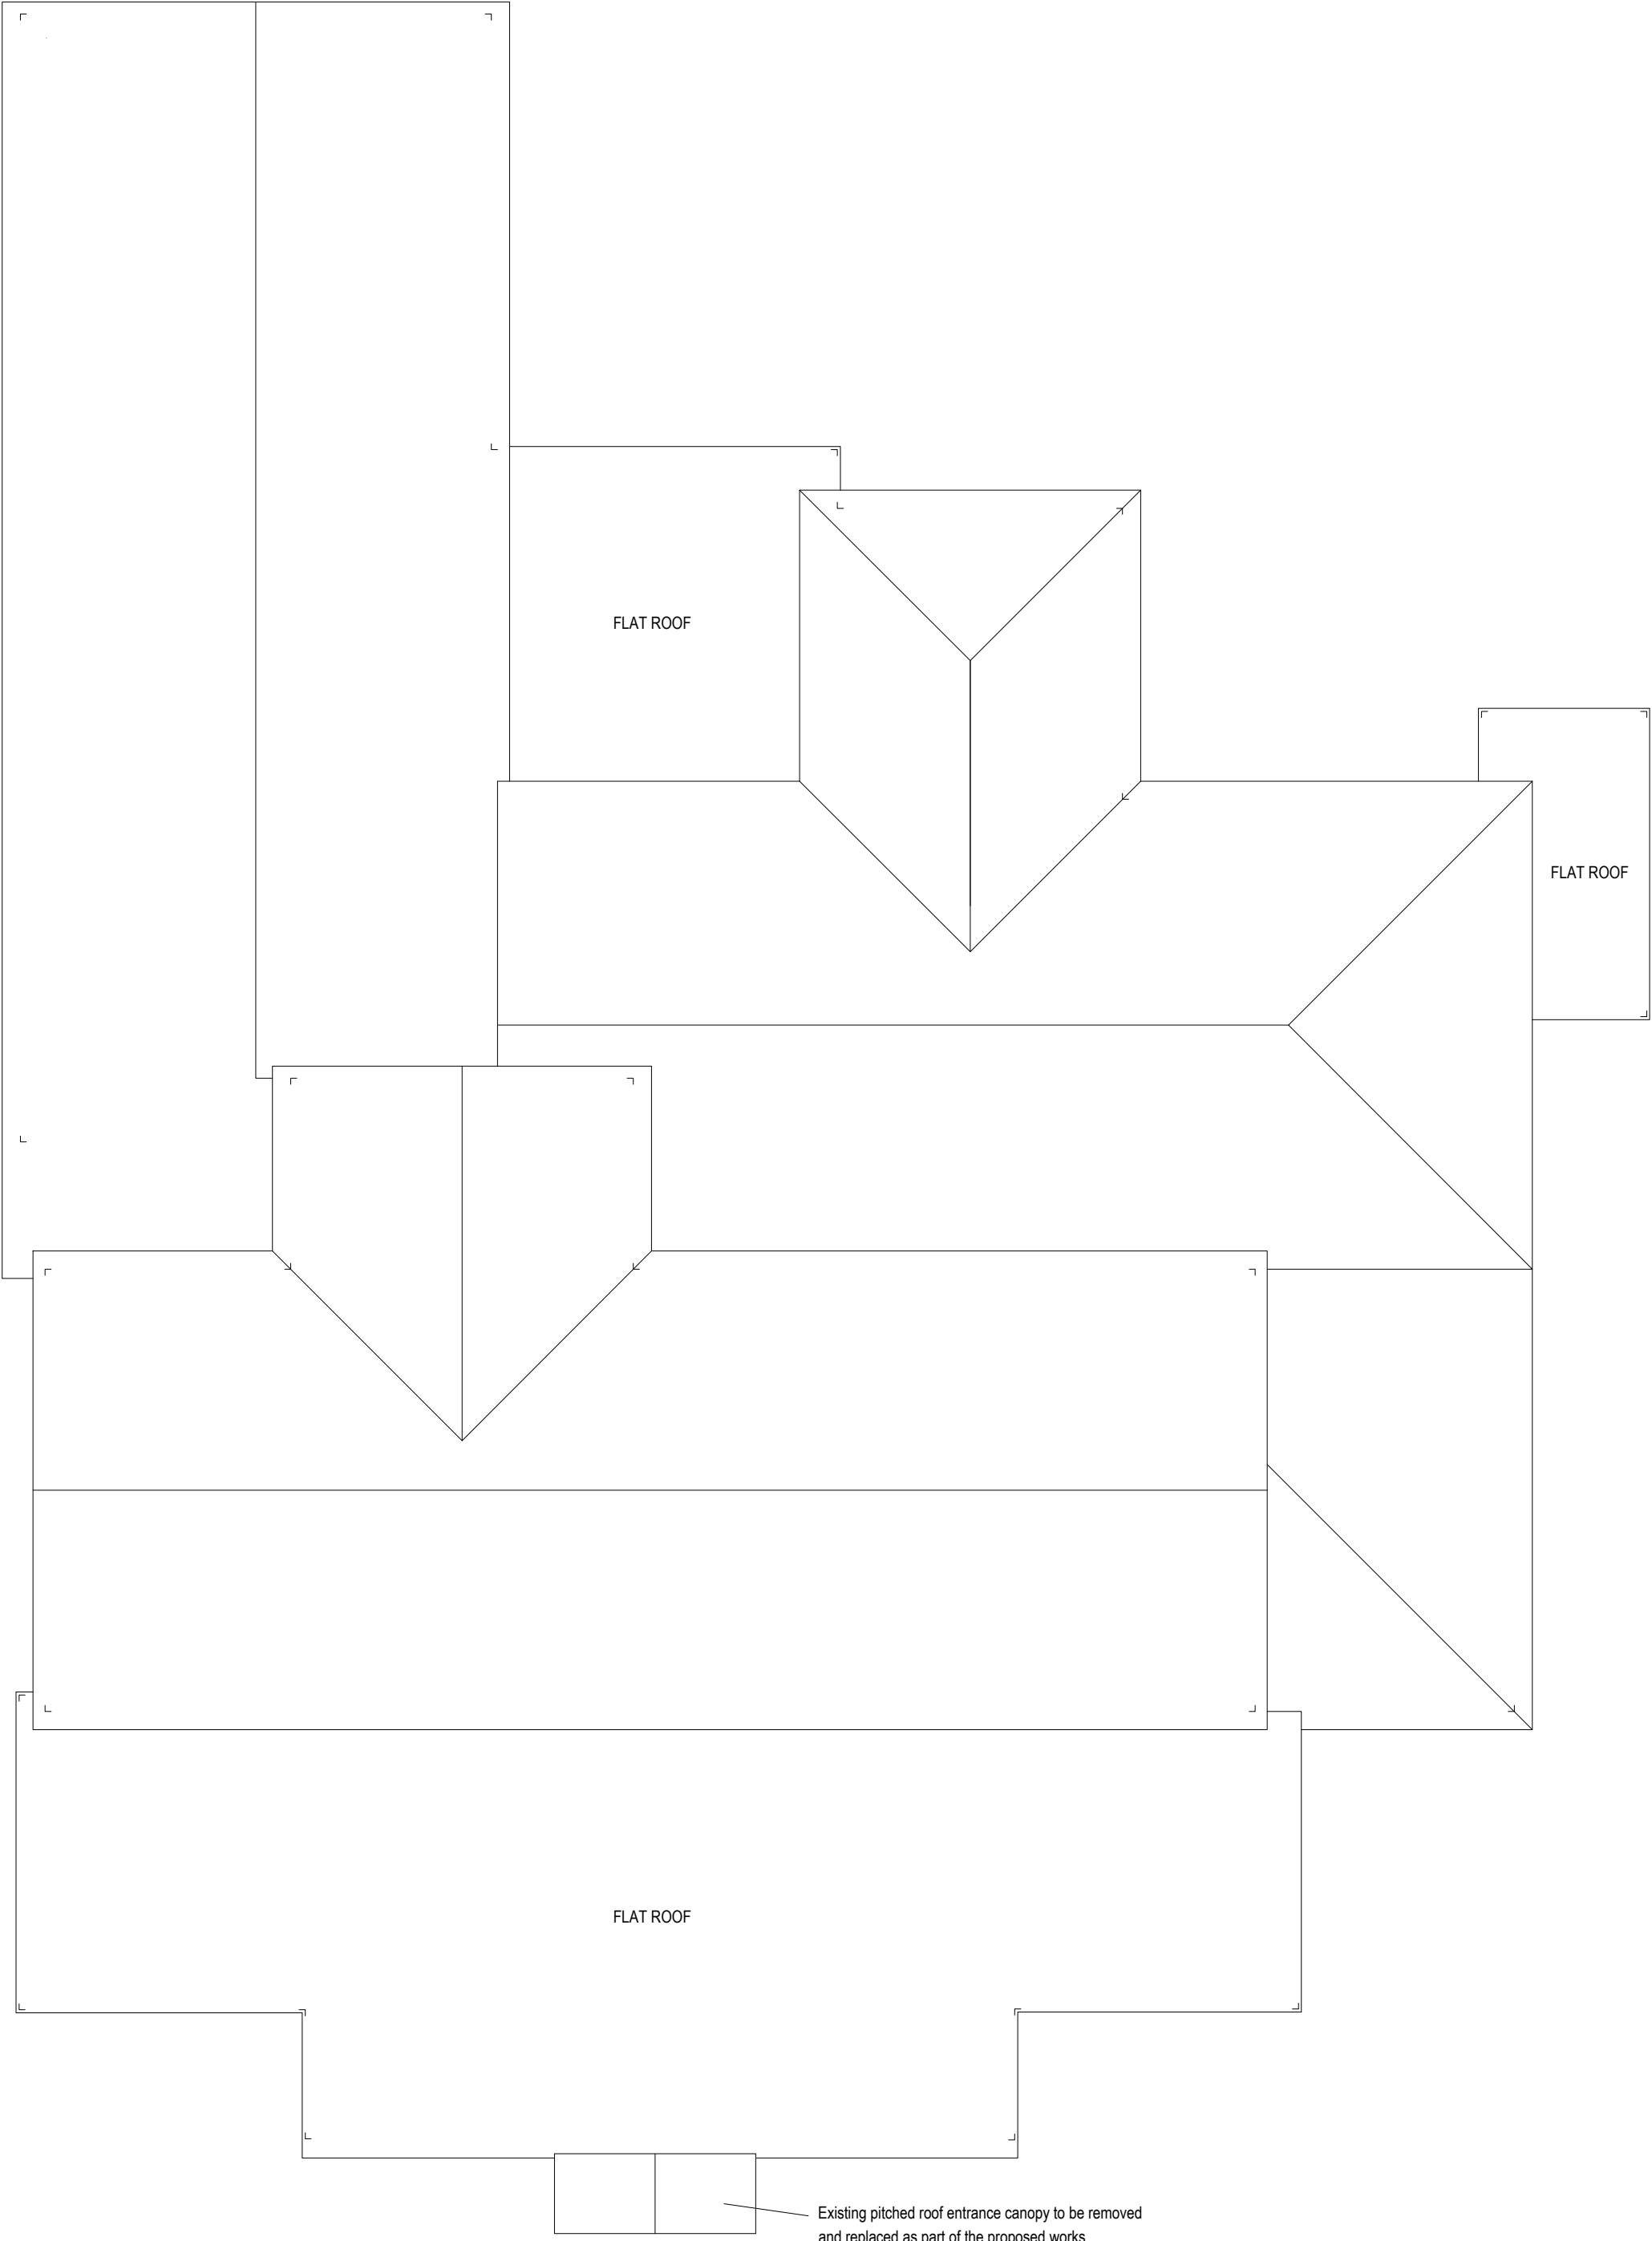


DO NOT SCALE OR MEASURE FROM THIS DRAWING.
ALL DIMENSIONS ARE TO BE CHECKED BY SITE MEASUREMENTS
AND ANY DISCREPANCIES TO BE REPORTED IMMEDIATELY TO
JW LEES LTD PROPERTY DEPARTMENT.

THIS DRAWING MUST BE READ IN CONJUNCTION WITH ALL
OTHER JW LEES LTD DRAWINGS, SUBCONTRACTORS AND
OTHER CONSULTANTS DRAWINGS AND TOGETHER WITH ANY
SPECIFICATIONS AND OTHER CONTRACT DOCUMENTS.

 

EXISTING ROOF PLAN LAYOUT SCALE 1:100

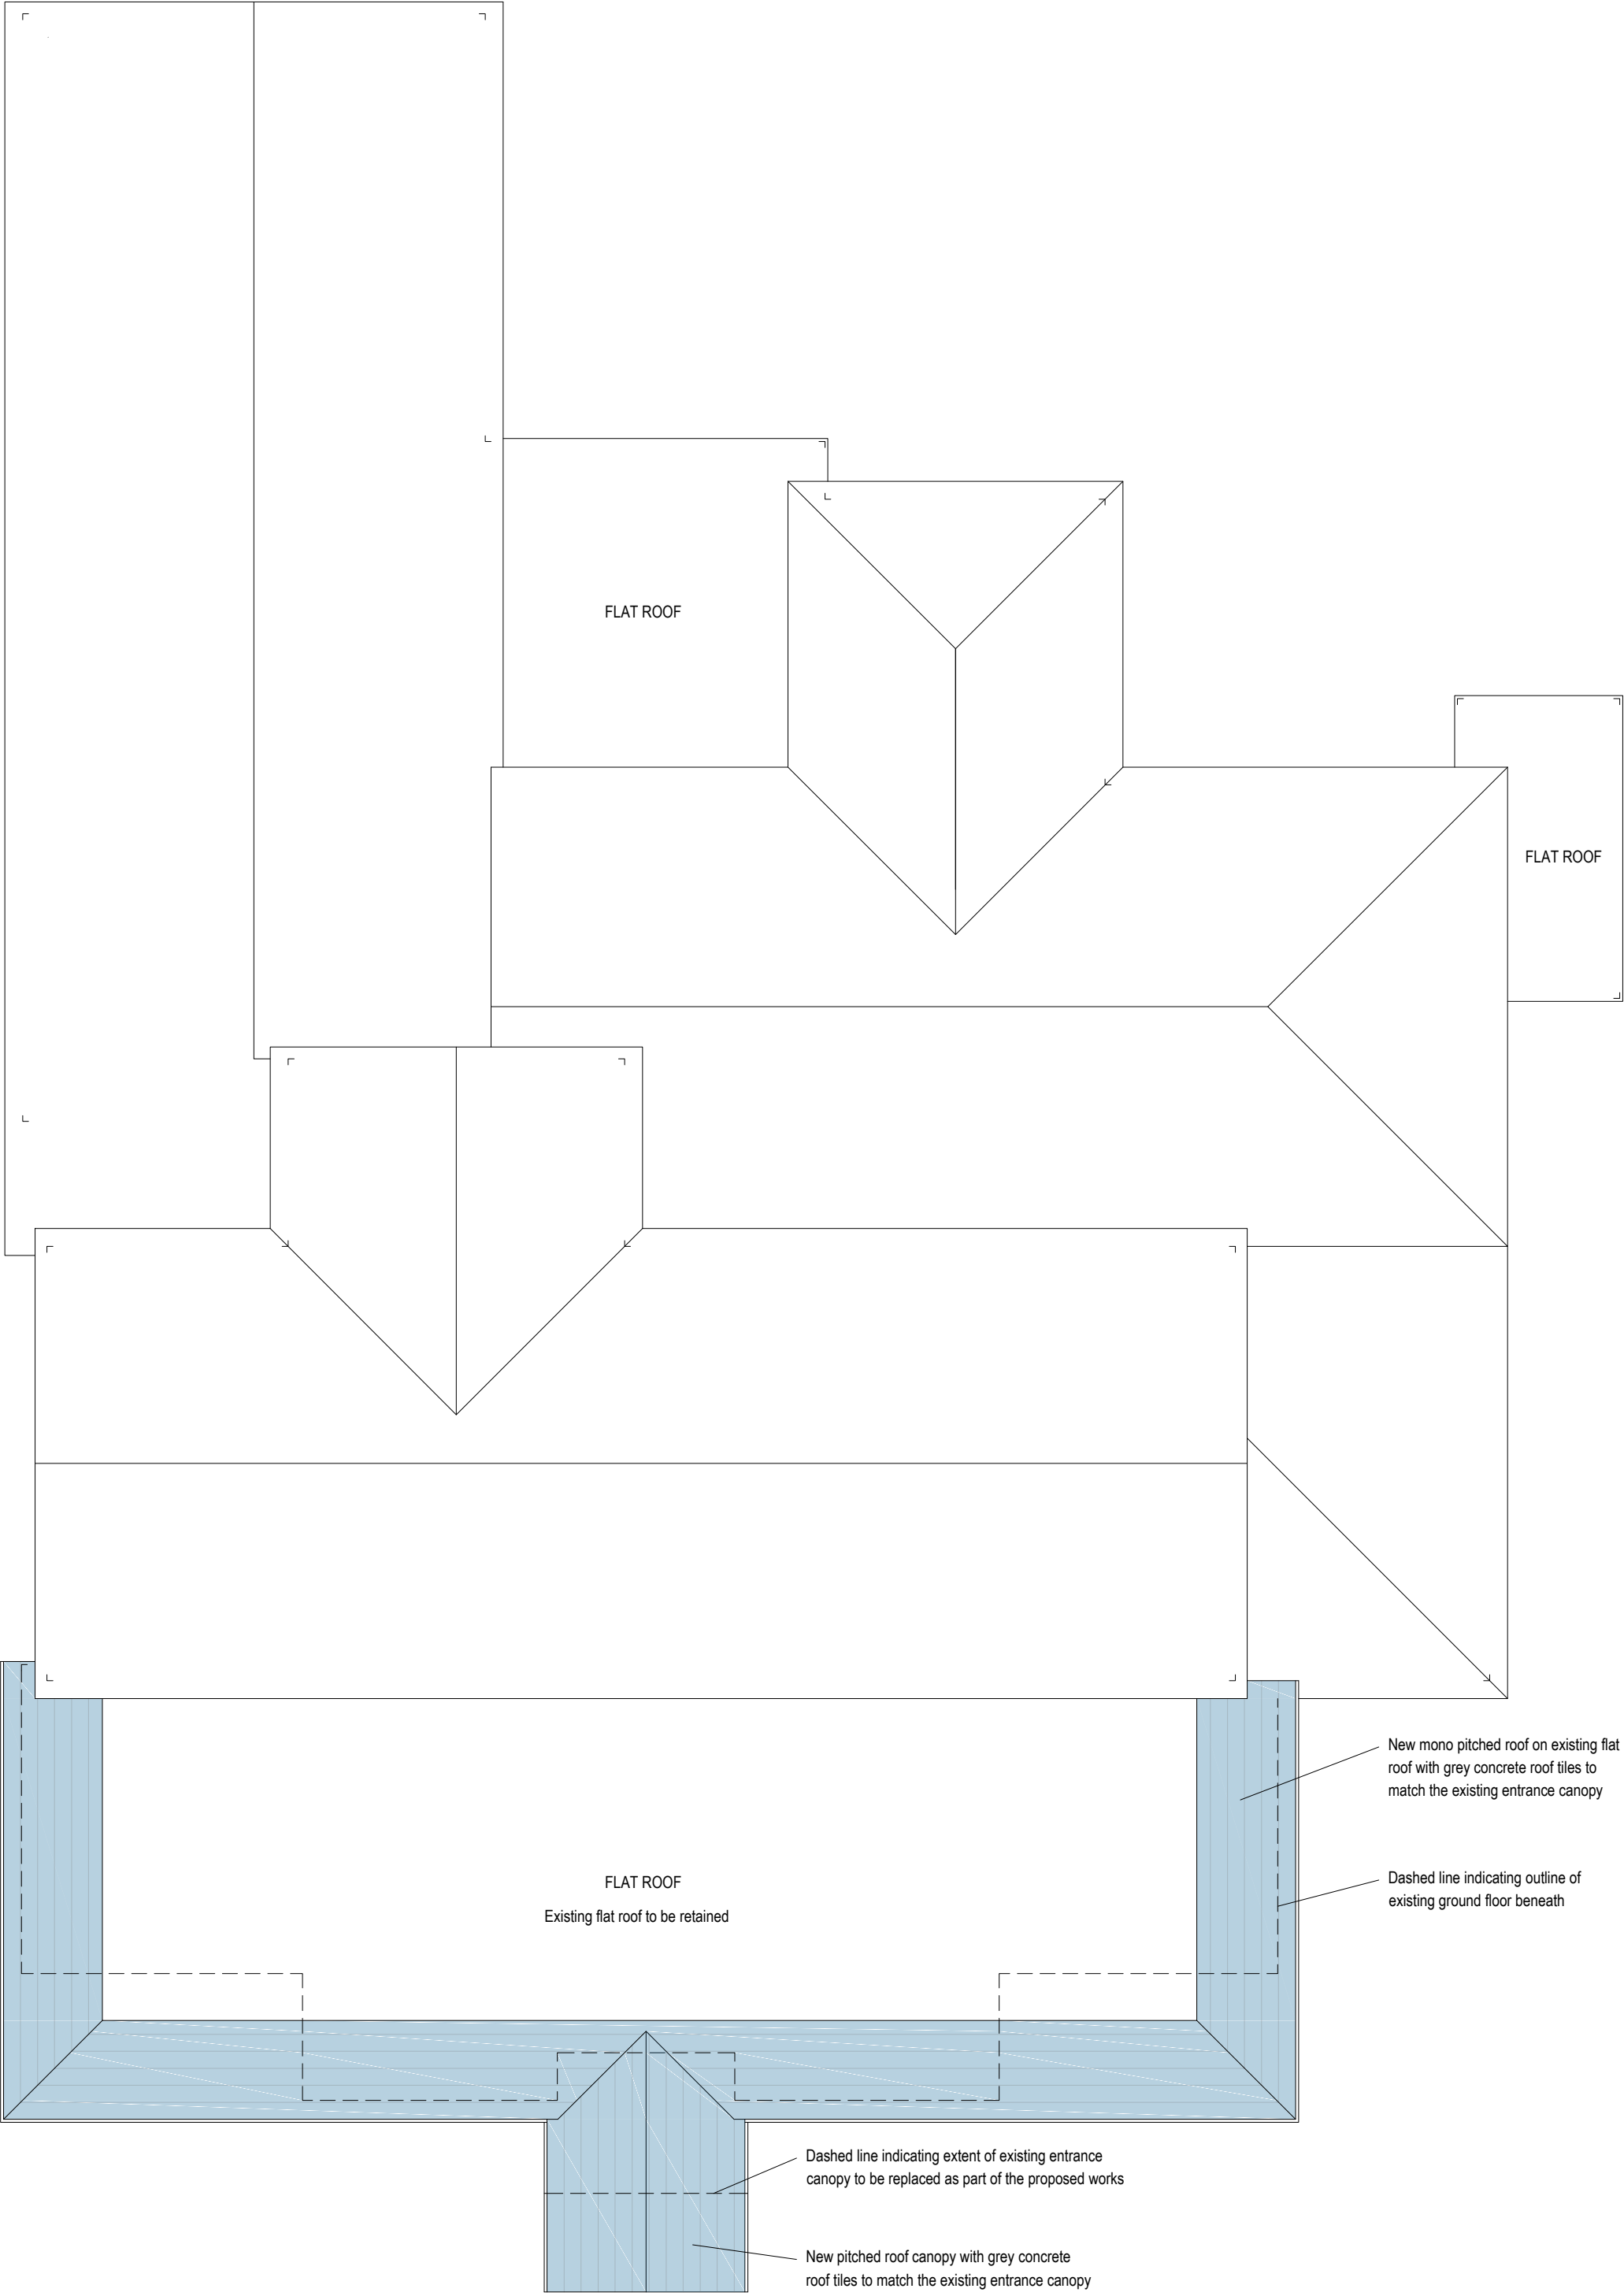

PROPOSED ROOF PLAN LAYOUT SCALE 1:100

Revisions		
PLANNING APPLICATION		
THE LANCASHIRE FOLD 77 KIRKWAY, ALKRINGTON MIDDLETON, M24 1EP		
GREENGATE BREWERY GRIMSHAW LANE, MIDDLETON, M24 2AX		
JWLEES 		
Drawing	EXISTING AND PROPOSED ROOF PLAN LAYOUTS	
Scale	1:100 @ A1	Drawing Number
Date	Jan 2025	1324 - 06