

PROJECT DESCRIPTION  
LOFT CONVERSION

SITE ADDRESS  
78 CHURCH STREET, MIDDLETON, M24 2PY

CLIENT  
MR. TAYLOR

STAGE  
3, PLANNING

DRAWING NUMBER  
FF\_026\_103

DRAWING TITLE  
PROPOSED PLANS & ELEVATIONS


PROJECT REFERENCE  
FF\_026

SCALE 1:100      DRAWING SIZE A3


DRAWN BY SFW      CHECKED BY XXX

REVISION  
A


REV DESCRIPTION  
A DOOR RELOCATED IN FRONT BEDROOM.

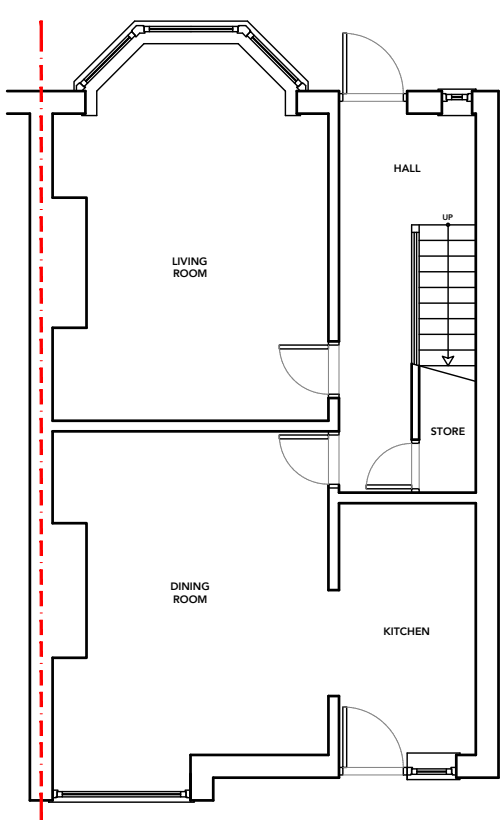


PROPOSED GROUND FLOOR PLAN

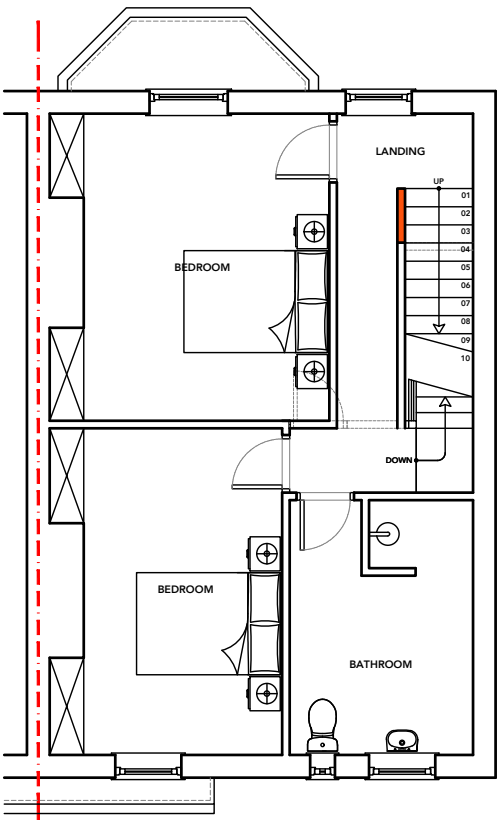


PROPOSED FIRST FLOOR PLAN

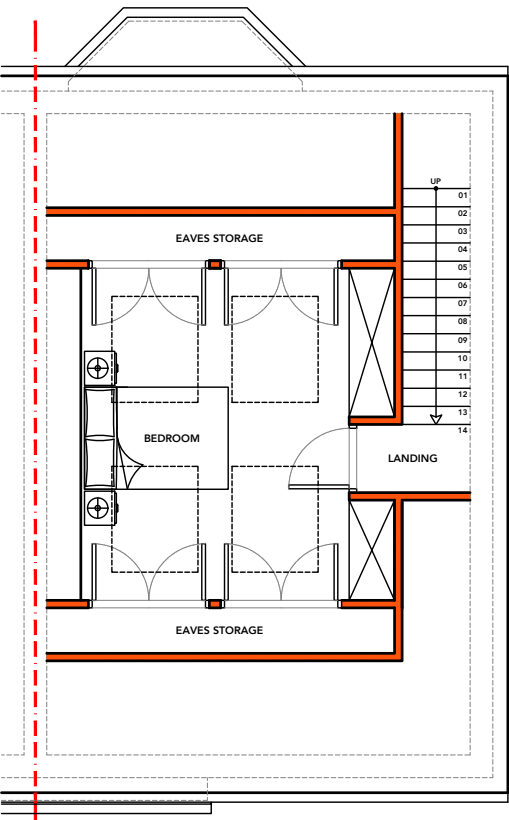

PROPOSED SECOND FLOOR PLAN

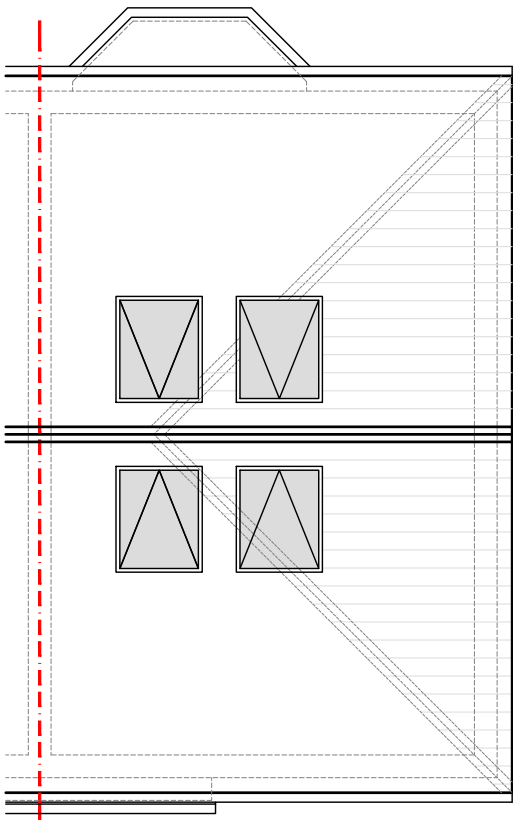


PROPOSED ROOF PLAN

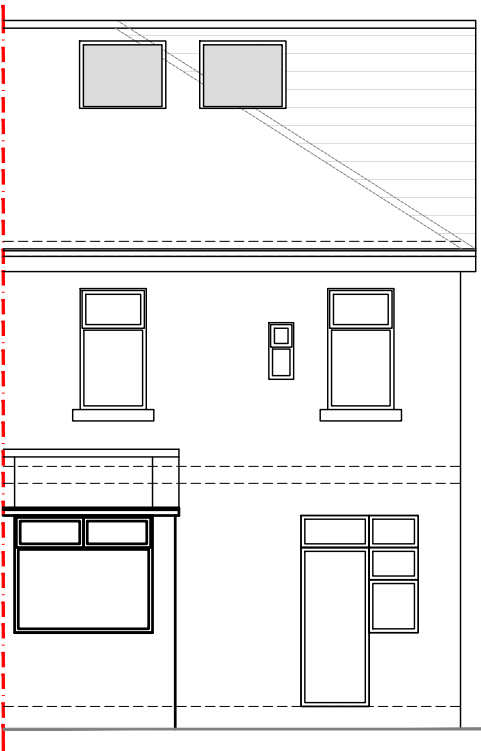

PROPOSED REAR ELEVATION



PROPOSED FRONT ELEVATION

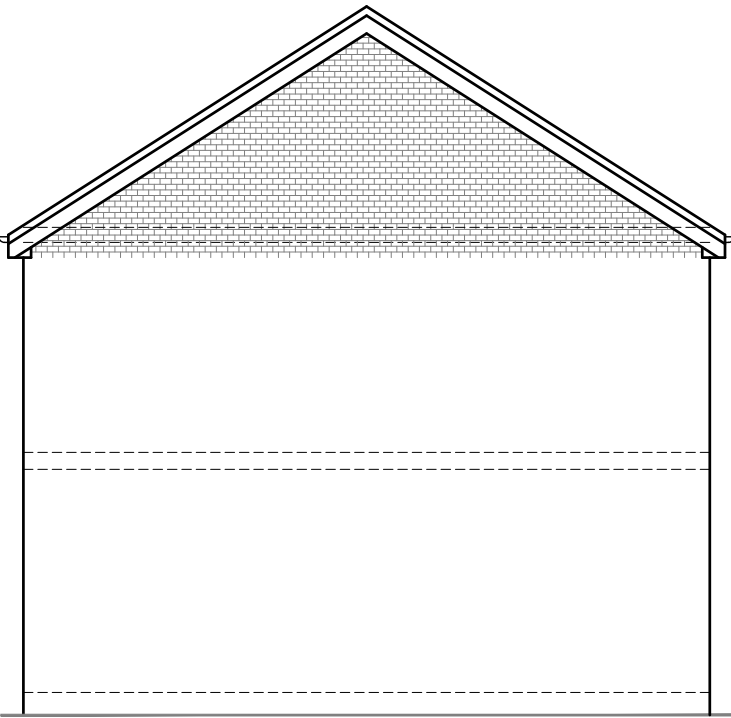

PROPOSED GABLE ELEVATION

NOTES

FOR CONTRACTORS & CONSULTANTS  
IF REQUIRED, PARTY WALL CONSTRUCTION TO BE DETERMINED PRIOR TO CONSTRUCTION STARTING.  
SMALL POWER TO BE CONFIRMED FOLLOWING COORDINATION.

FOUR FOUR ARCHITECTURE LTD  
18 MONMOUTH STREET, MANCHESTER, M24 2DZ

+44 (0) 7860 788 843  
contact@fourfourarchitecture.com  
www.fourfourarchitecture.com  
@fourfourarchitecture

All works to be undertaken in accordance with the Building Regulations, construction to be carried out using materials and components, which conform to the latest British Standards Code of Practice. Workmanship will comply with the latest British Standards Codes of Practice and BS 8000 (Workmanship on Building Sites). The works will be carried out in accordance with the drawings and specifications as prepared by the appointed Architect, Designer, Structural Engineer, and other appointed Consultants. Dimensions are given in millimetres unless stated otherwise. Dimensions, areas, and levels given should be checked prior to commencing construction / manufacture. Do not scale from drawing. Any variations to be disclosed with the relevant Consultant and / or Client. All proprietary items to be installed in accordance with the manufacturers written instructions.

This drawing remains the copyright of FOUR FOUR ARCHITECTURE LTD and may not be copied in whole or in part without prior written consent.