




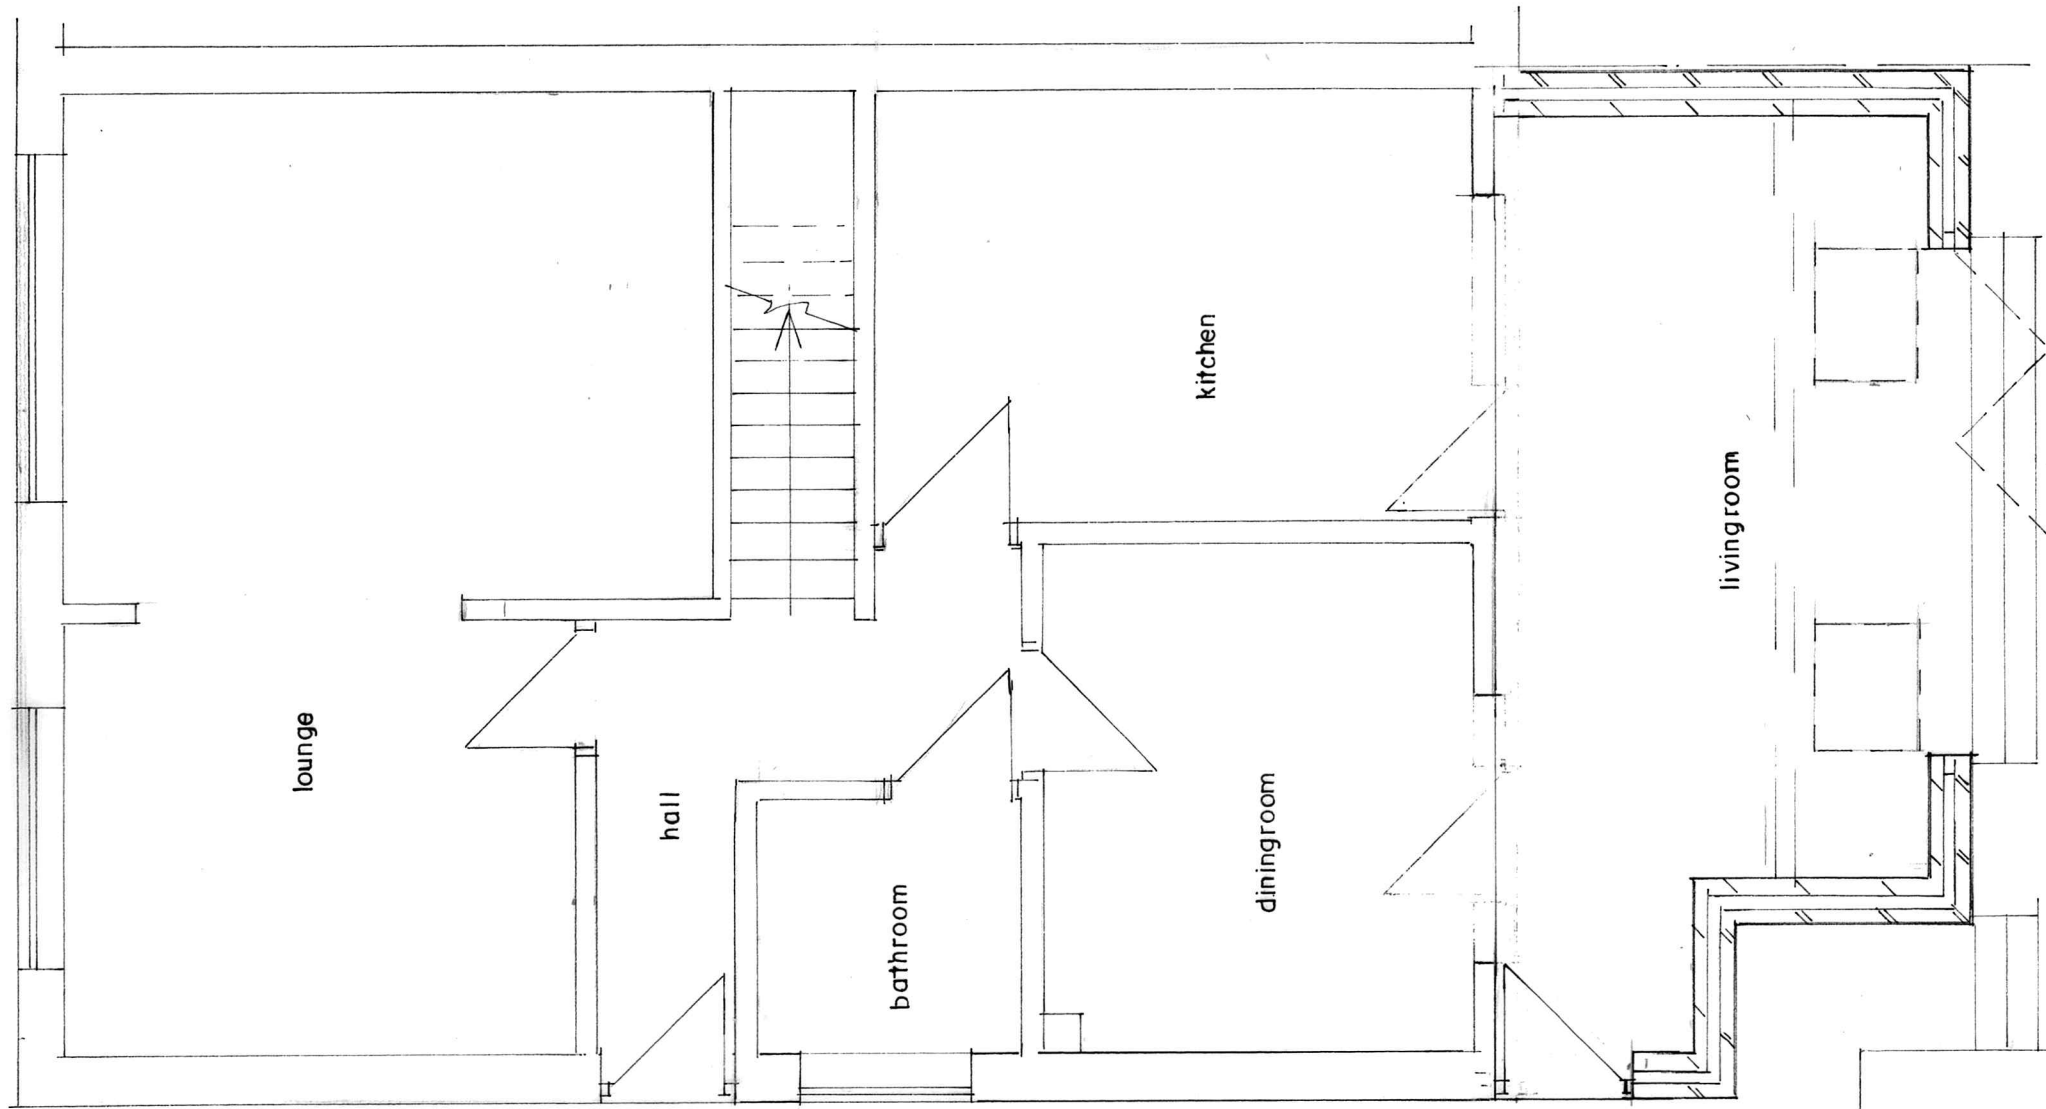

GROUND FLOOR PLAN
(PROPOSED)

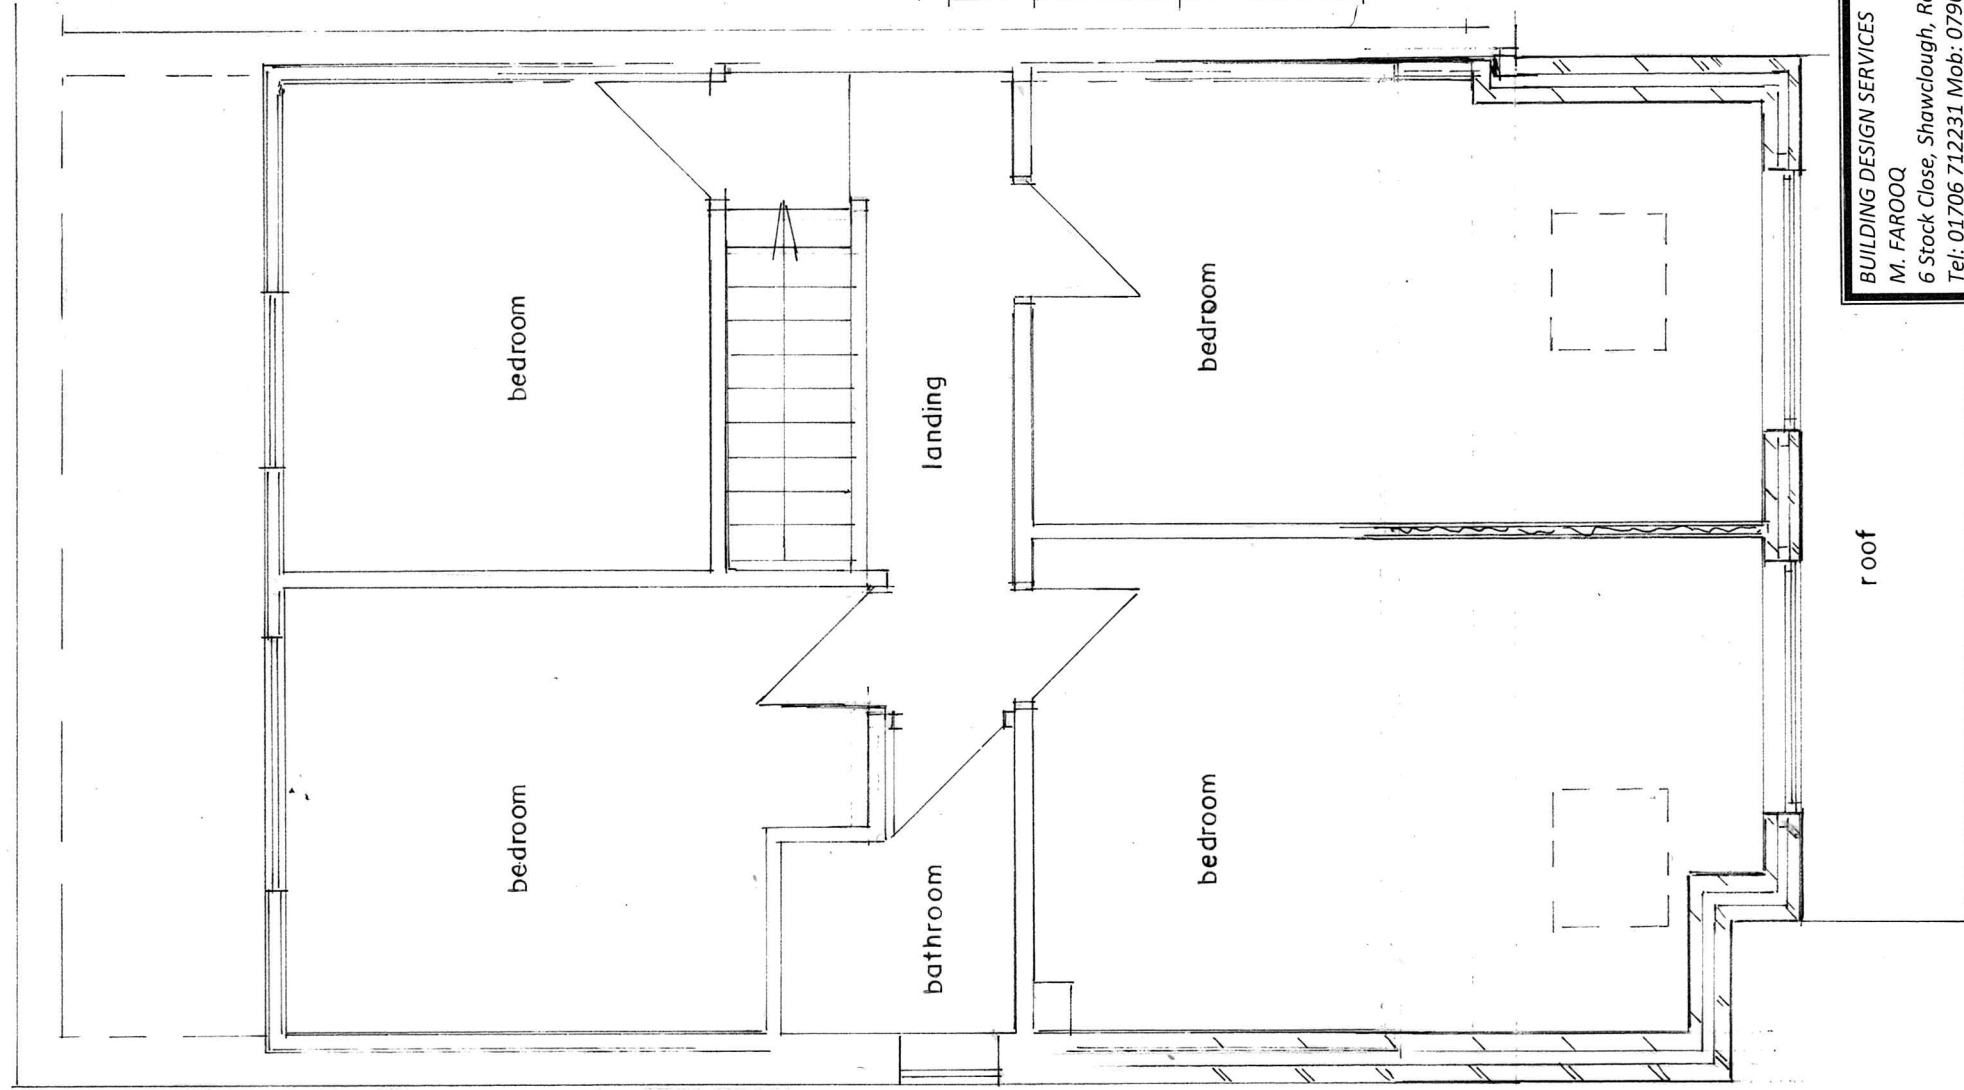

FIRST FLOOR PLAN
(PROPOSED)

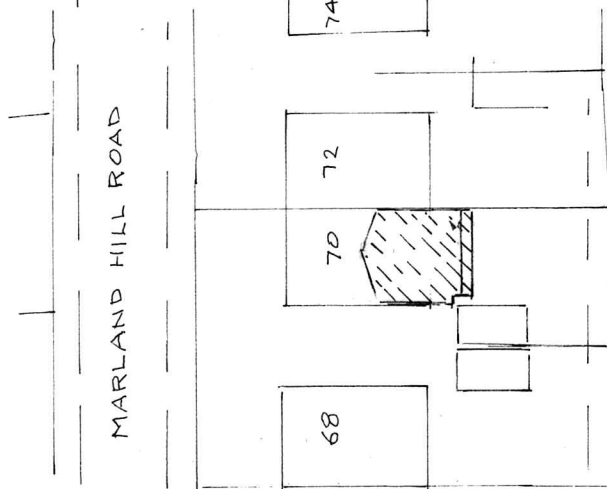

SITE PLAN SCALE 1:500
(PROPOSED)

BUILDING DESIGN SERVICES

M. FAROOQ

6 Stock Close, Shawclough, Rochdale OL12 6BB

Tel: 01706 712231 Mob: 07967605763

**PROPOSED DOUBLE STOREY REAR EXTENSION
AT 70 MARLAND HILL ROAD ROCHDALE OL11 4PQ**

For: Mrs SAMEENA AKHTAR

Plan

Scale 1:50

1956 /2