

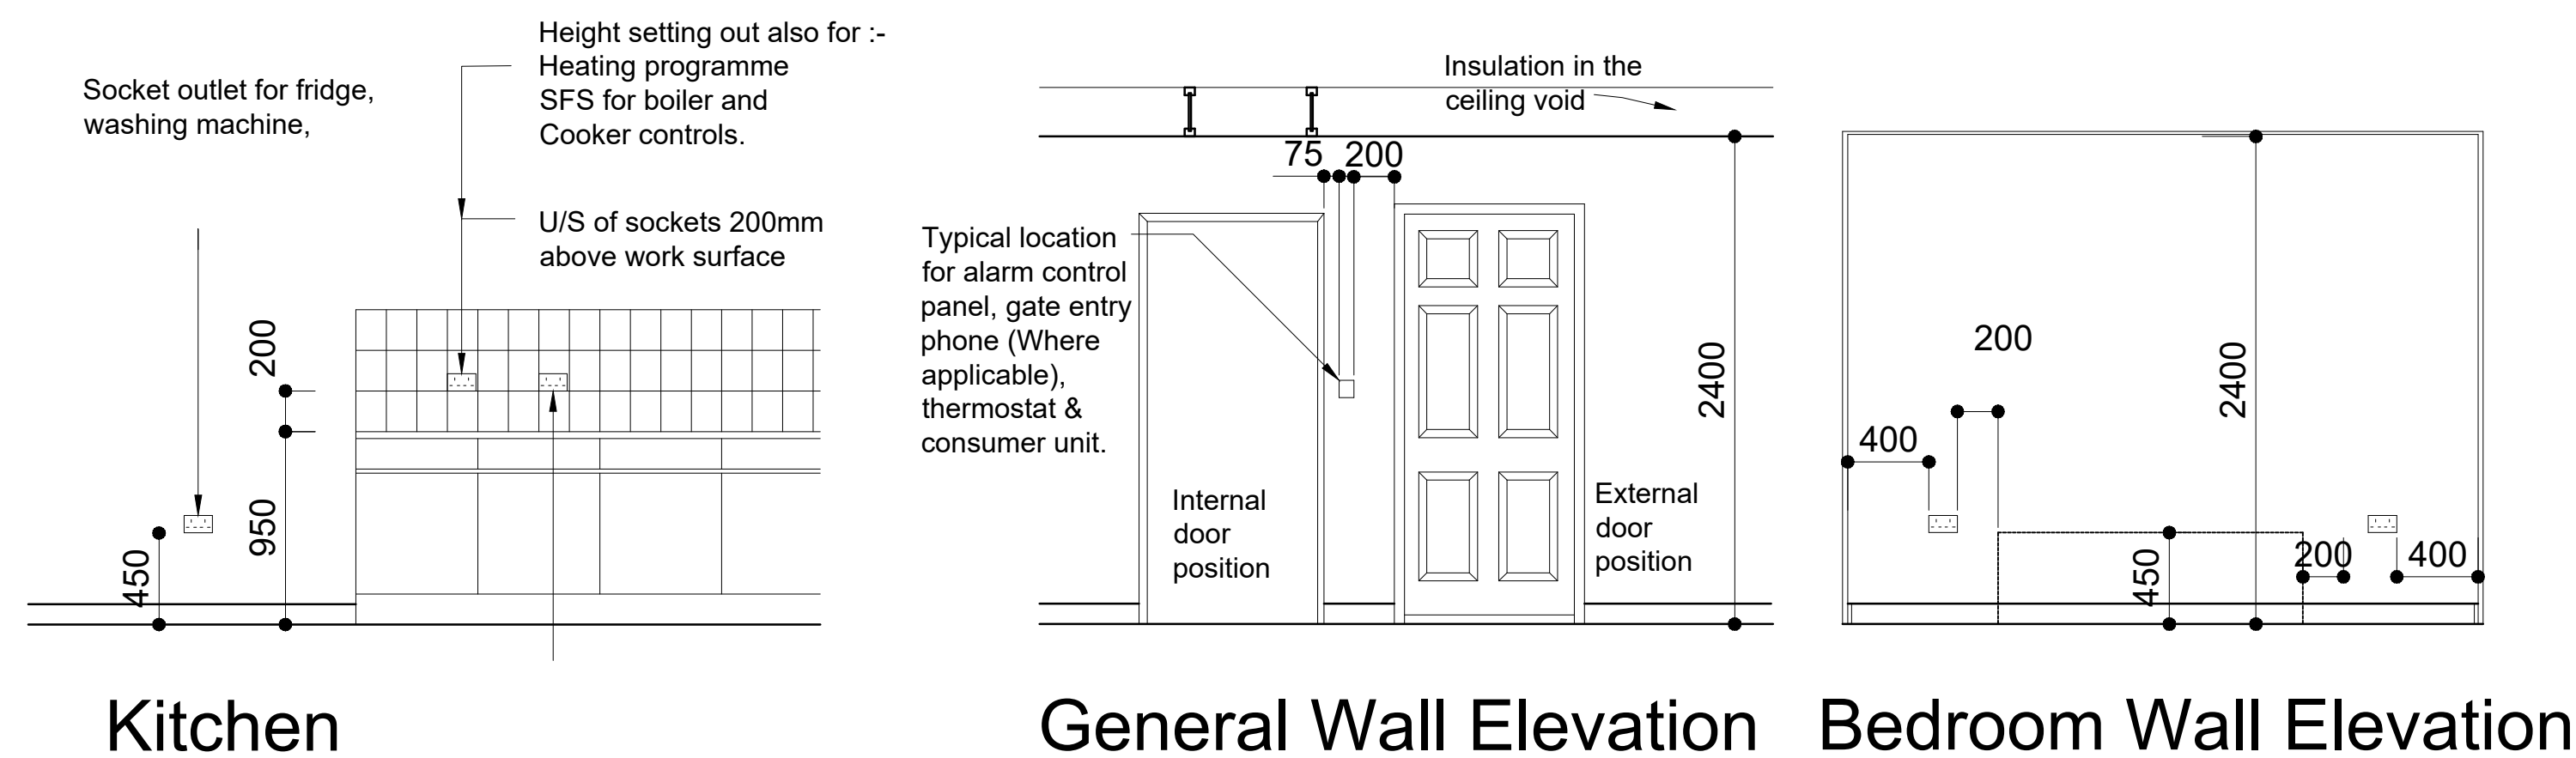


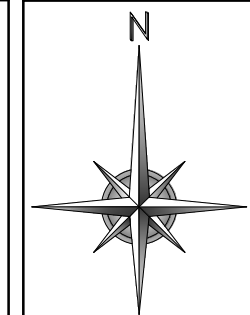


Door Schedule - 1 Bedroom apartment

DOOR REF.	LOCATION	DOOR LEAF SIZE (W x H) (P) = Pair of doors	STRUCT' OPENING (W x H)	FIRE DOOR (WITH SELF CLOSING DEVICE)	GLAZING		COMMENTS
					CLEAR	OBSOLETE	
D01	Entrance external	813 x 2032 x 44	920 x 2100	YES			For Door Types and Ironmongery refer to separate development specification.
D02	Bathroom	711 x 1981 x 44	910 x 2025	N/A			Timber external doorsets to Secure by Design Standards External doors to have Safety Glass
D03	AC/Store	711 x 1981 x 44	910 x 2025	N/A			Internal doors - 4 or 6 Panel internal doors to be primed for paint finish.
D04	Bedroom 1	762 x 1981 x 44	910 x 2025	N/A			*FD30s - smoke seals.
D05	Kitchen/Living	762 x 1981 x 44	910 x 2025	N/A			Cleaner store doors to be FD30s

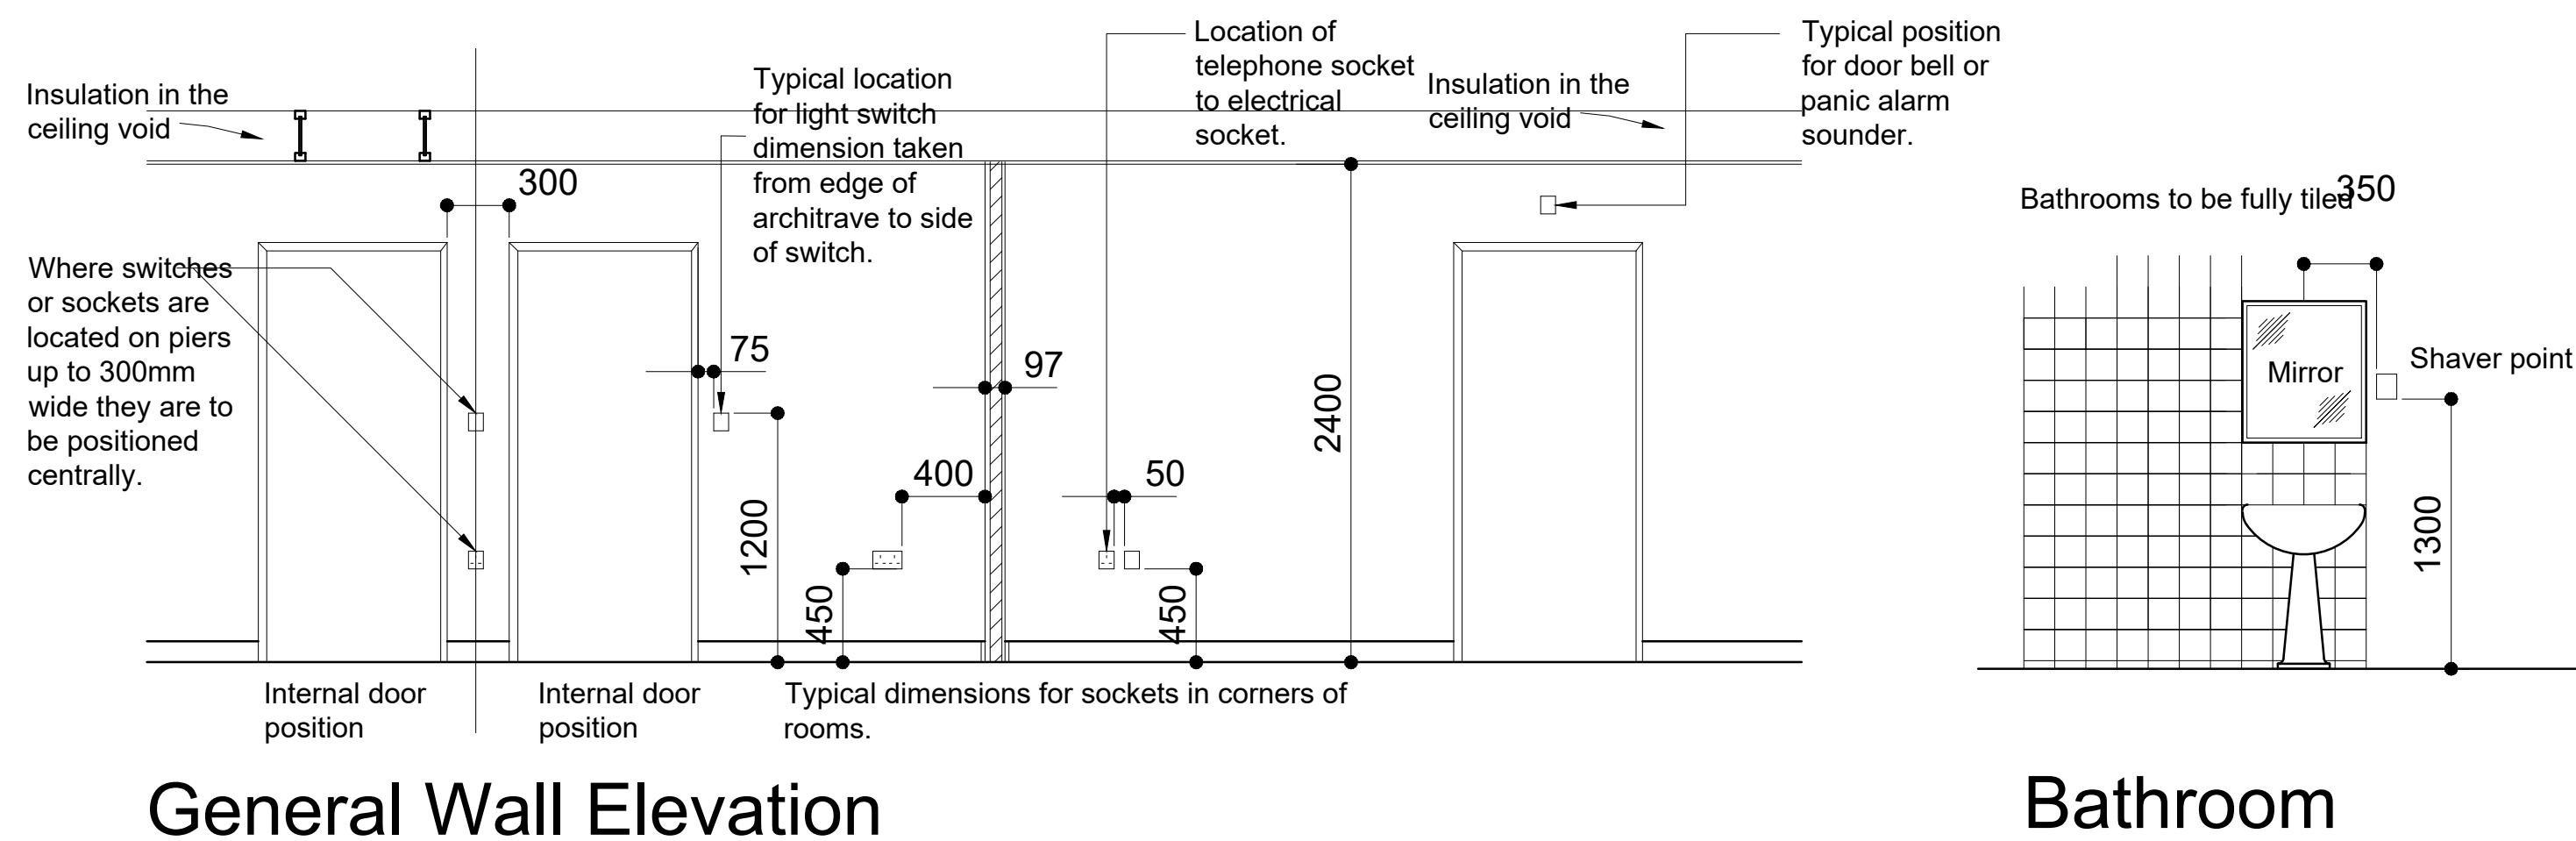


DRAWINGS AND LAYOUT IS INDICATIVE ONLY ALL DIMENSIONS AND DRAINAGE TO BE CHECKED ON SITE BY CLIENTS APPOINTED CONTRACTORS BUILDING INSPECTOR MUST CALLED OUT TO INSPECT THE BUILDING WORK IN STAGES. ALL STRUCTURAL DESIGN TO BE DESIGN BY STRUCTURAL ENGINEER. ALL WORKS ARE DONE AT YOUR OWN RISK RELEVANT PERMISSIONS I IN PLACE. ALL WORKS ON OR WITHIN A 3 MTR ZONE OF A NEIGHBORING BOUNDARY ARE TO BE NOTIFIED 14 DAYS BEFORE COMMENCEMENT ON SITE IN ACCORDANCE WITH THE PARTY WALL ACT 1996.


A L L D I M E N S I O N S T O B E
C H E C K E D O N S I T E

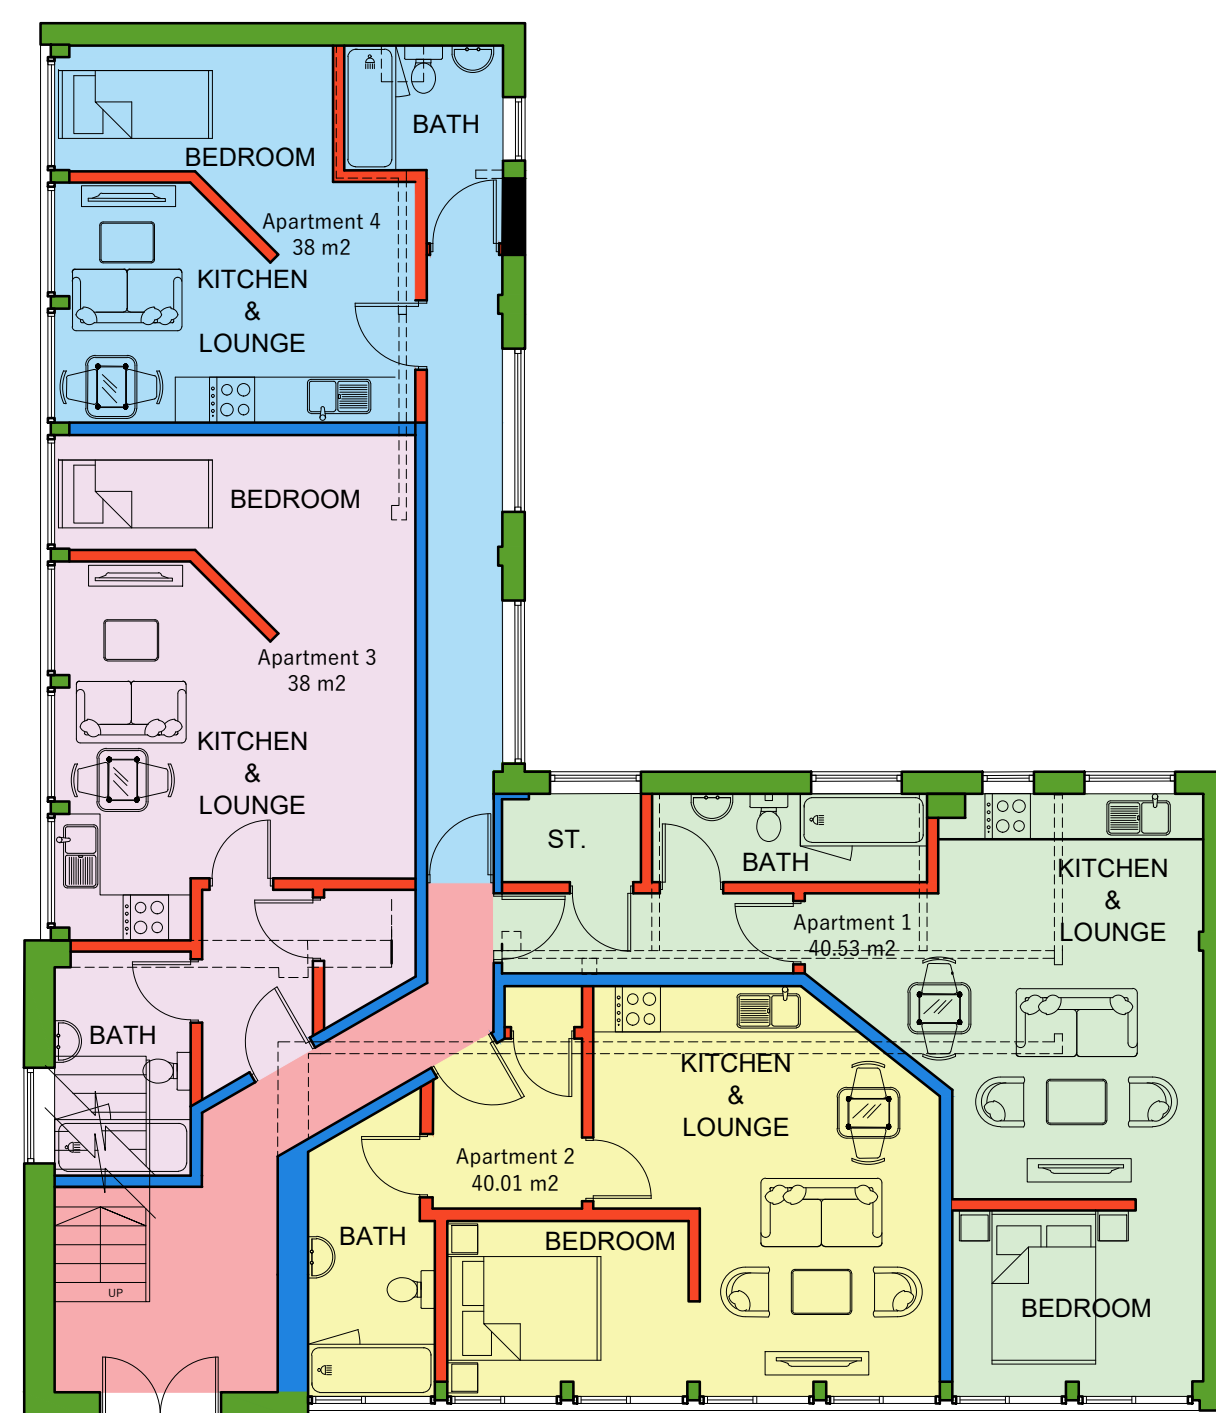

PROPOSED GROUND FLOOR

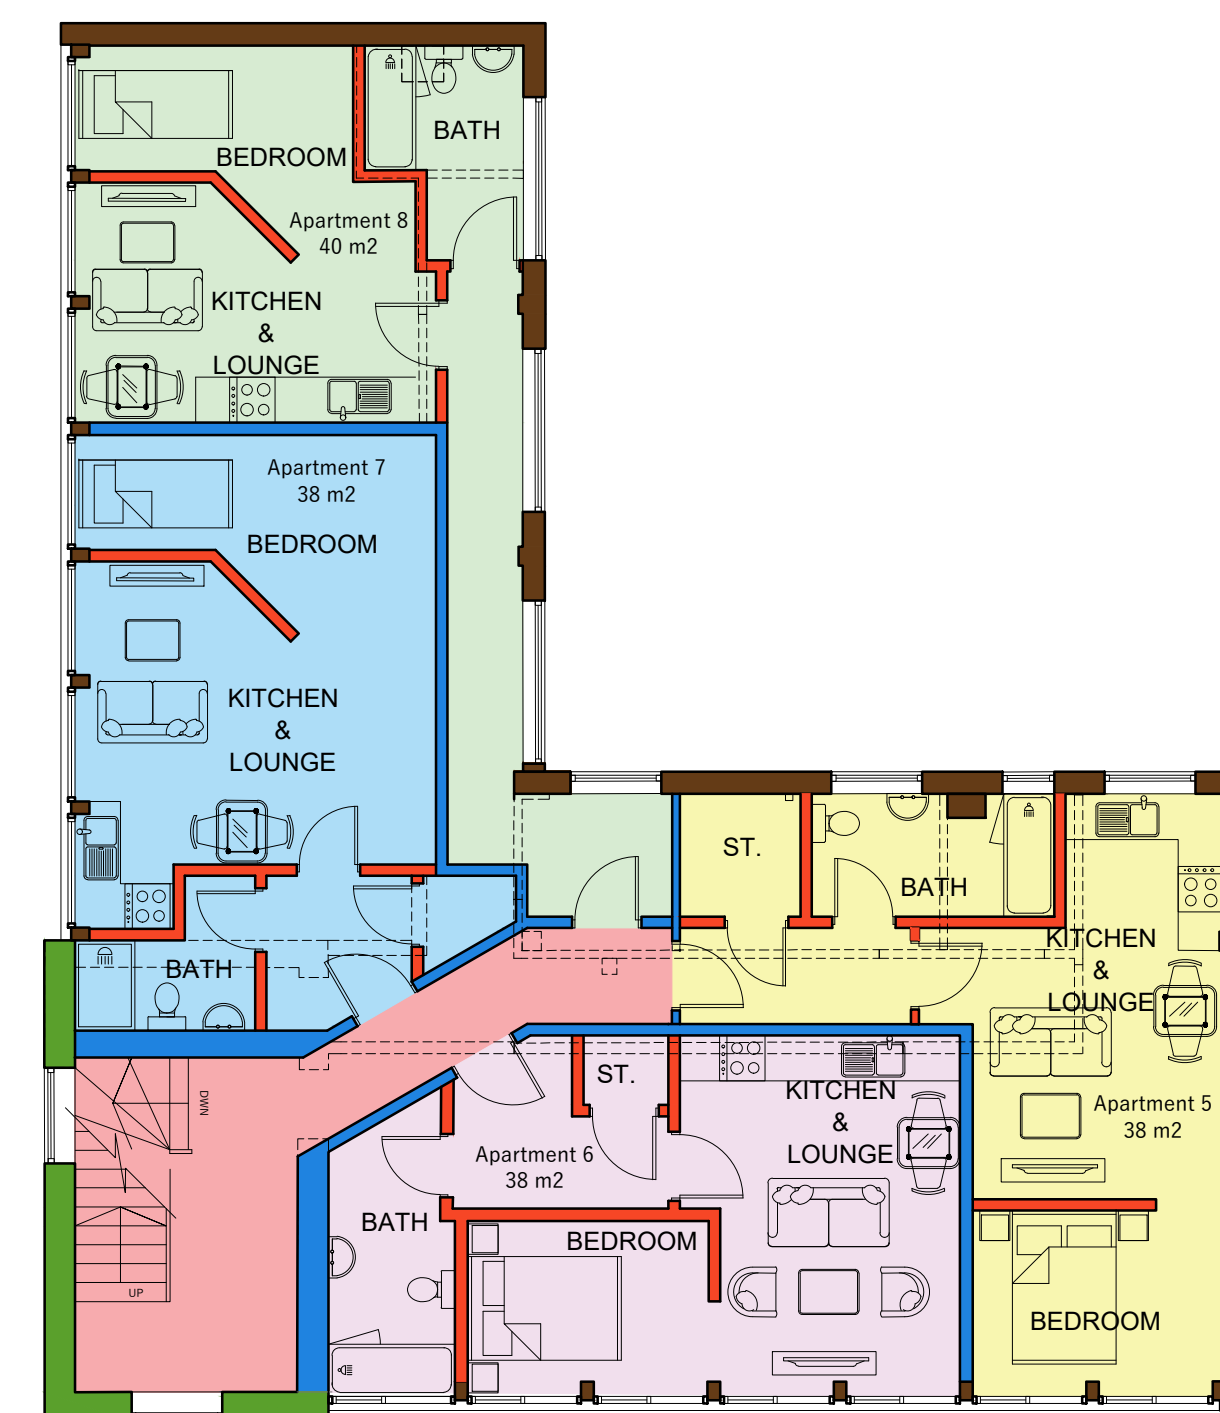

PROPOSED FIRST FLOOR

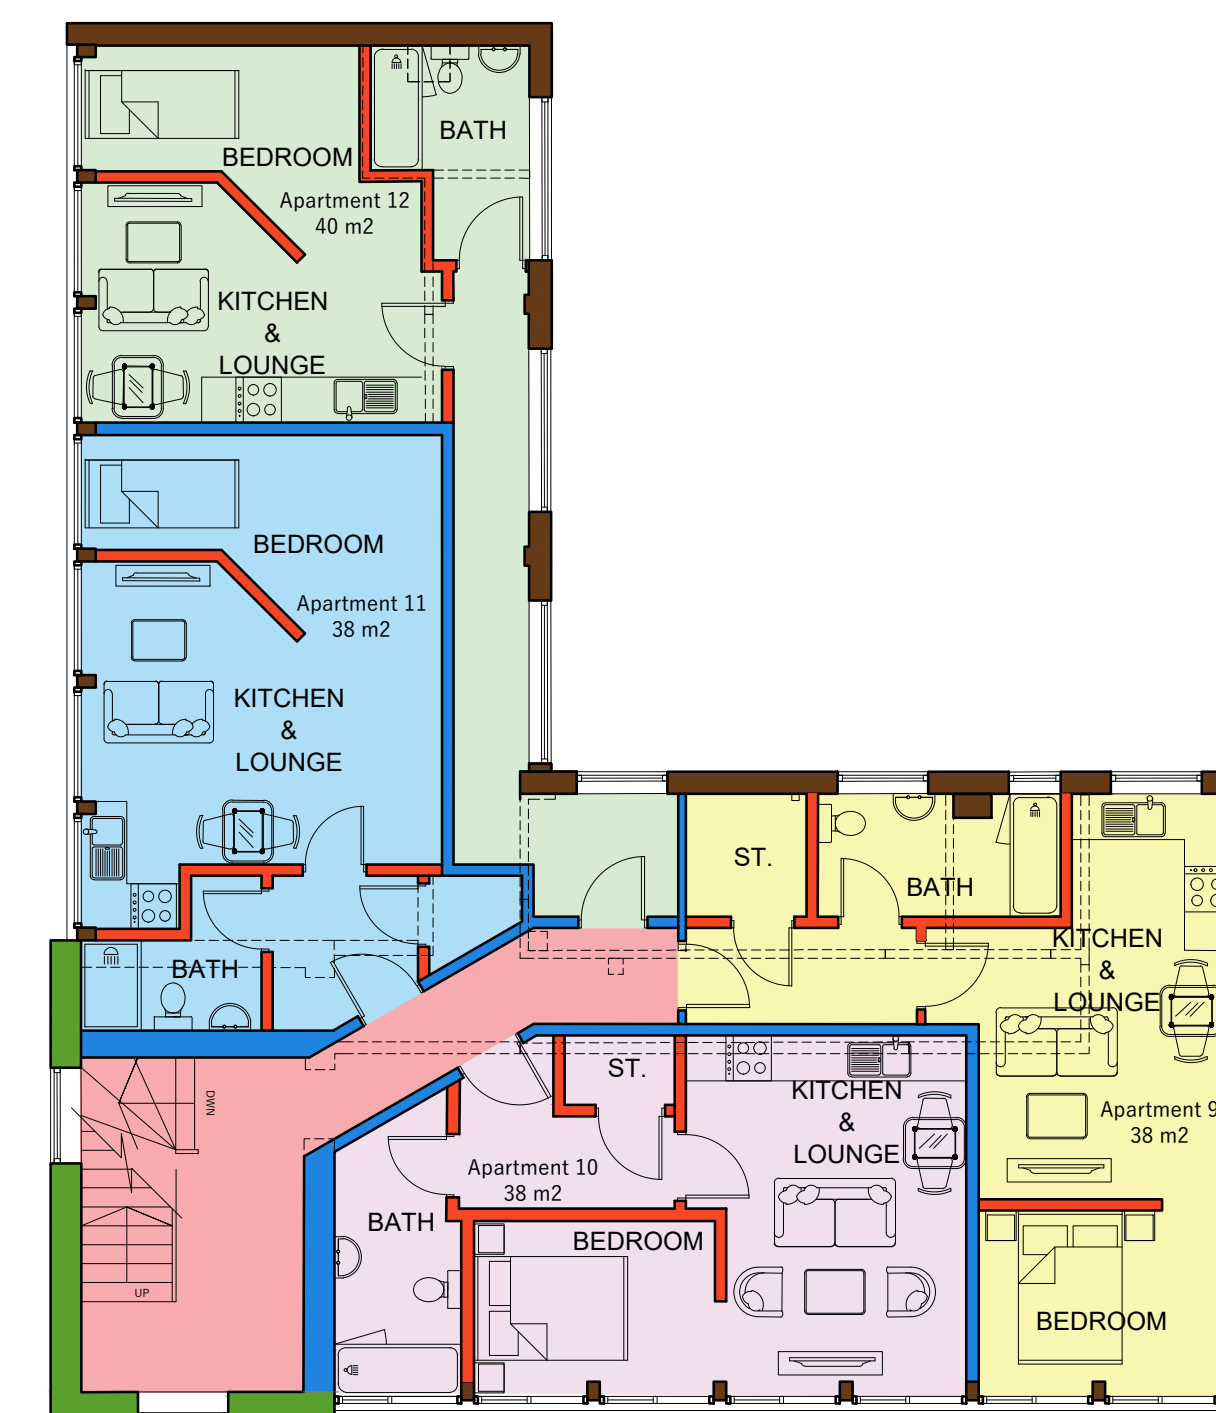

PROPOSED SECOND FLOOR

ALL CONTRACTORS MUST CHECK ALL DIMENSIONS ON SITE BEFORE PREPARING PRODUCTION DRAWINGS OR COMMENCING ANY WORK. THIS DRAWING AND ITS DESIGN IS THE COPYRIGHT OF BHARYA DBC LTD ONLY. AND MAY NOT BE REPRODUCED IN ANY FORM WHATSOEVER WITHOUT THEIR PRIOR EXPRESS WRITTEN CONSENT.

PLANNING / BUILDING REGULATIONS

Revisions


Preliminary ●

A L L D I M E N S I O N S T O B E C H E C K E D O N S I T E

Date April 2023

Drawn DsB

Scale 1:100 @ A1

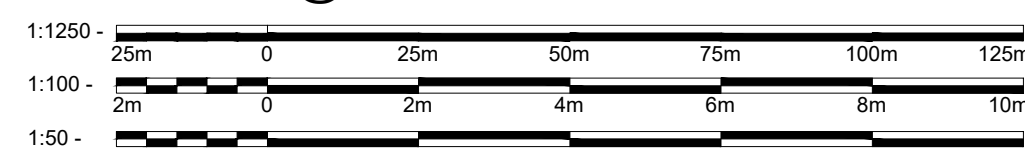

DRAWINGS AND LAYOUT IS INDICATIVE ONLY ALL DIMENSIONS AND DRAINAGE TO BE CHECKED ON SITE BY CLIENTS APPOINTED CONTRACTORS BUILDING INSPECTOR MUST CALLED OUT TO INSPECT THE BUILDING WORK IN STAGES. ALL STRUCTURAL DESIGN TO BE DESIGN BY STRUCTURAL ENGINEER. ALL WORKS ARE DONE AT YOUR OWN RISK RELEVANT PERMISSIONS I IN PLACE. ALL WORKS ON OR WITHIN A 3 MTR ZONE OF A NEIGHBORING BOUNDARY ARE TO BE NOTIFIED 14 DAYS BEFORE COMMENCEMENT ON SITE IN ACCORDANCE WITH THE PARTY WALL ACT 1996.

Client Mr Jacob Fekete

Job title Proposed Residential Conversion

Drawing title Proposed Floor Plans

Drawing No. 23/100 - 02



ARCHITECTURAL, BUILDING & CIVIL ENGINEERING CONSULTANTS
Tel. / Fax : 0121 429 6631 Mob. **0796 8064 413**
Web : www.bharya.co.uk - e-mail : info@bharya.co.uk

BHARYA DBC LTD.

76 Poplar Avenue
Edgbaston
Birmingham
B17 8ES