




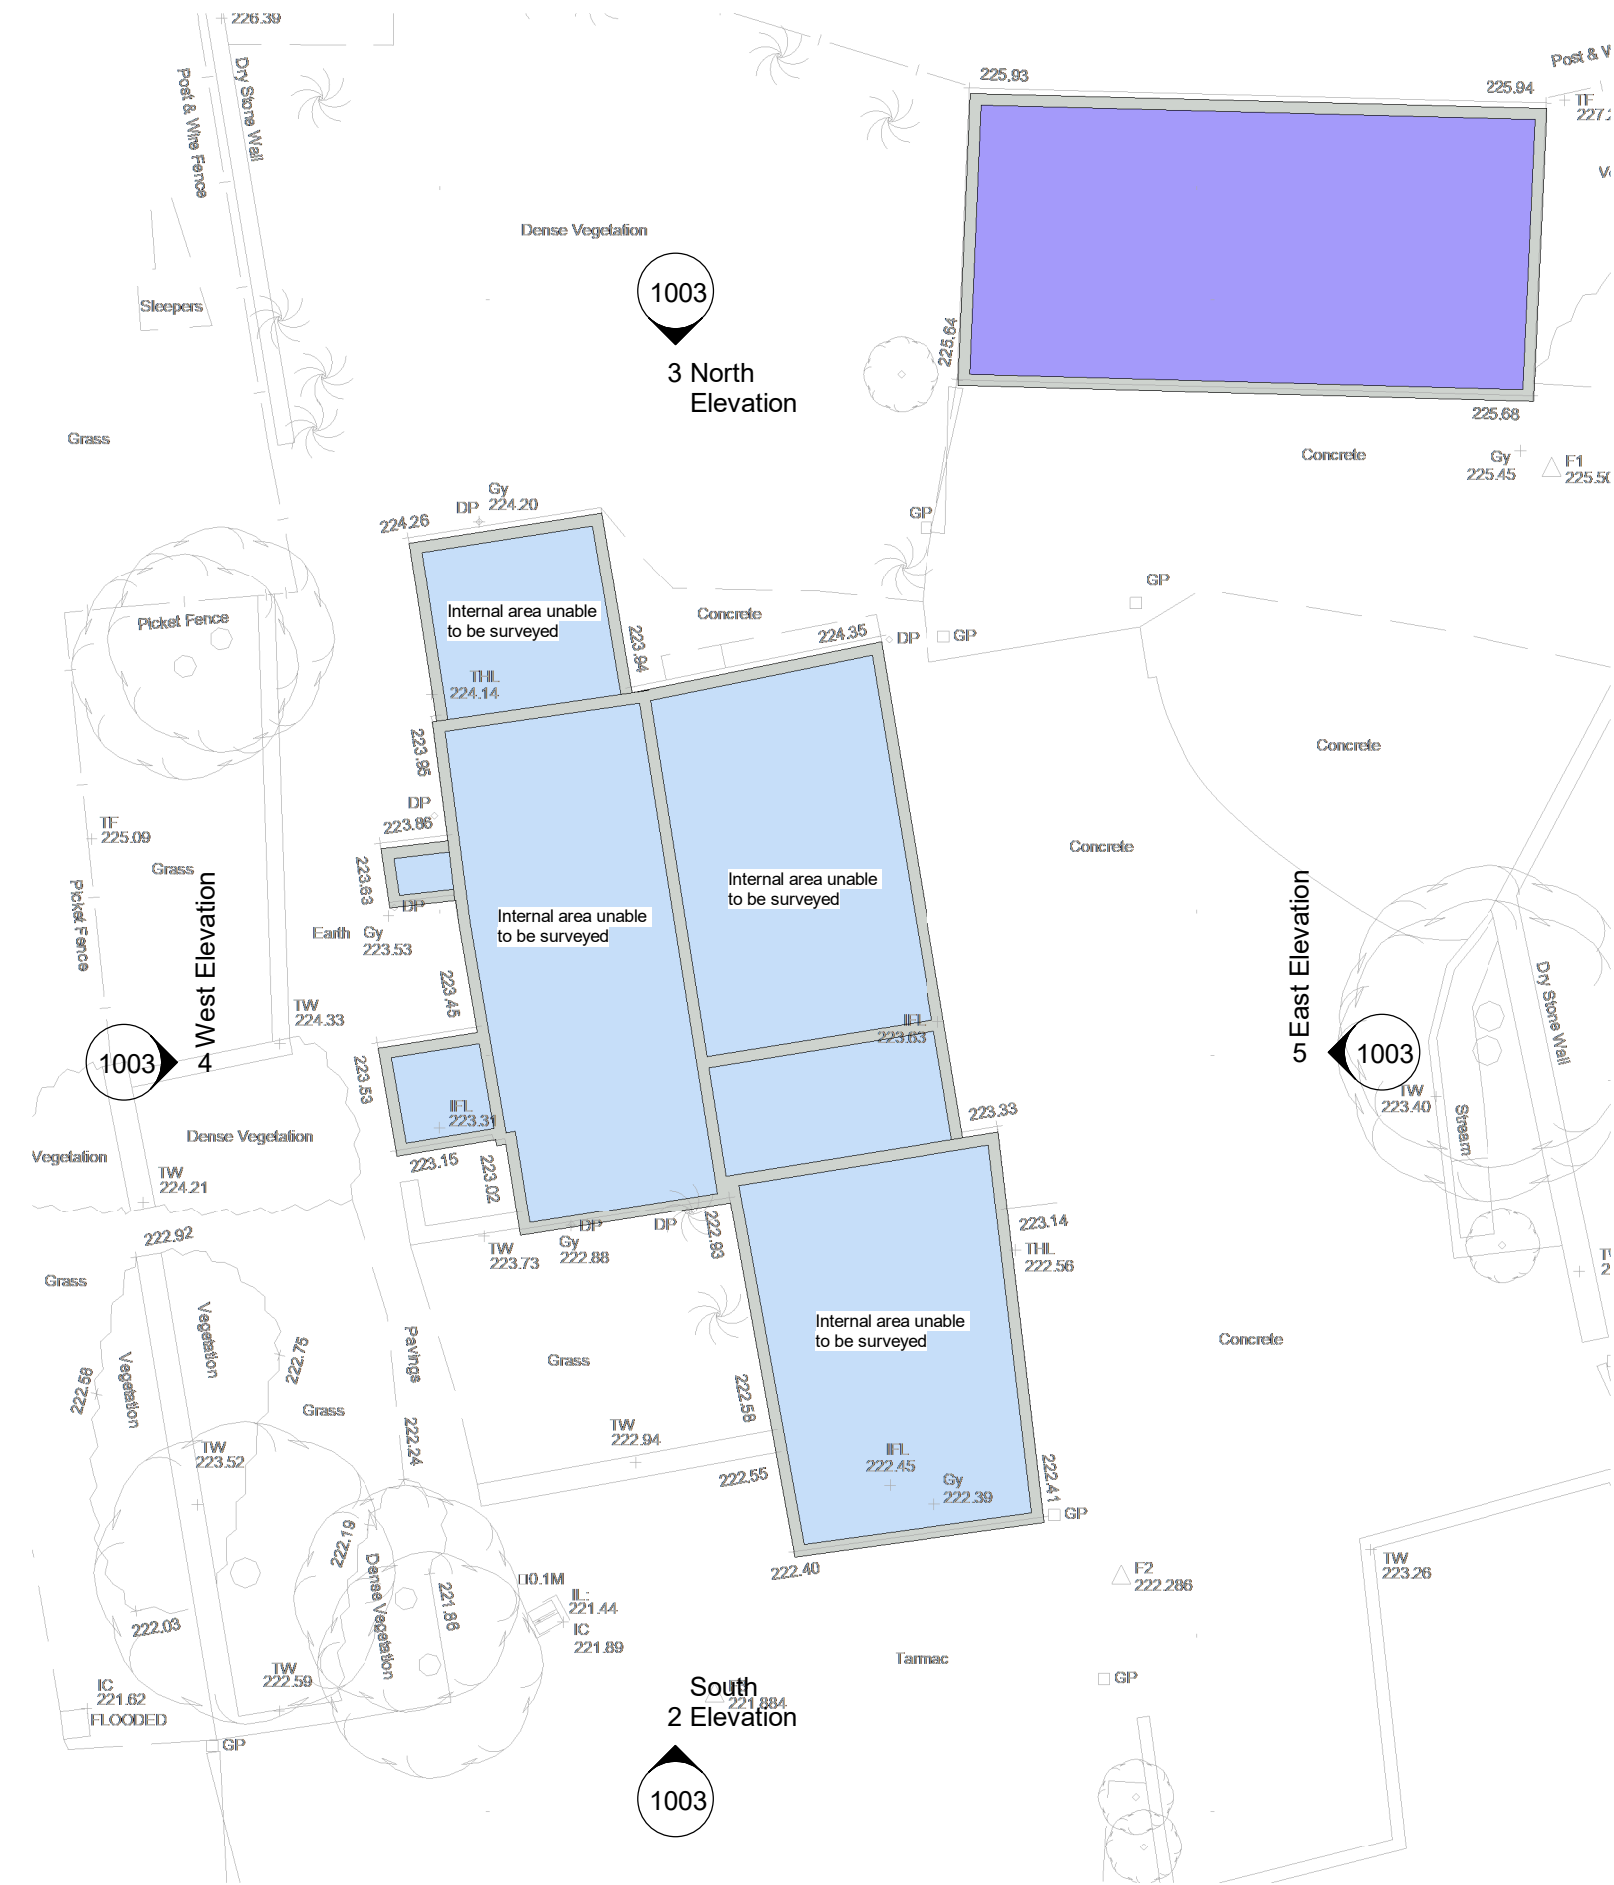


Ground Floor Plan  
1 : 200

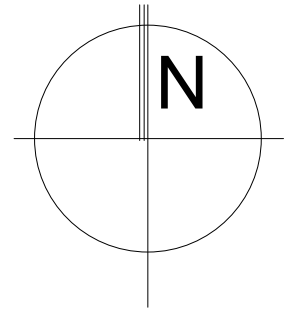


East Elevation  
1 : 200

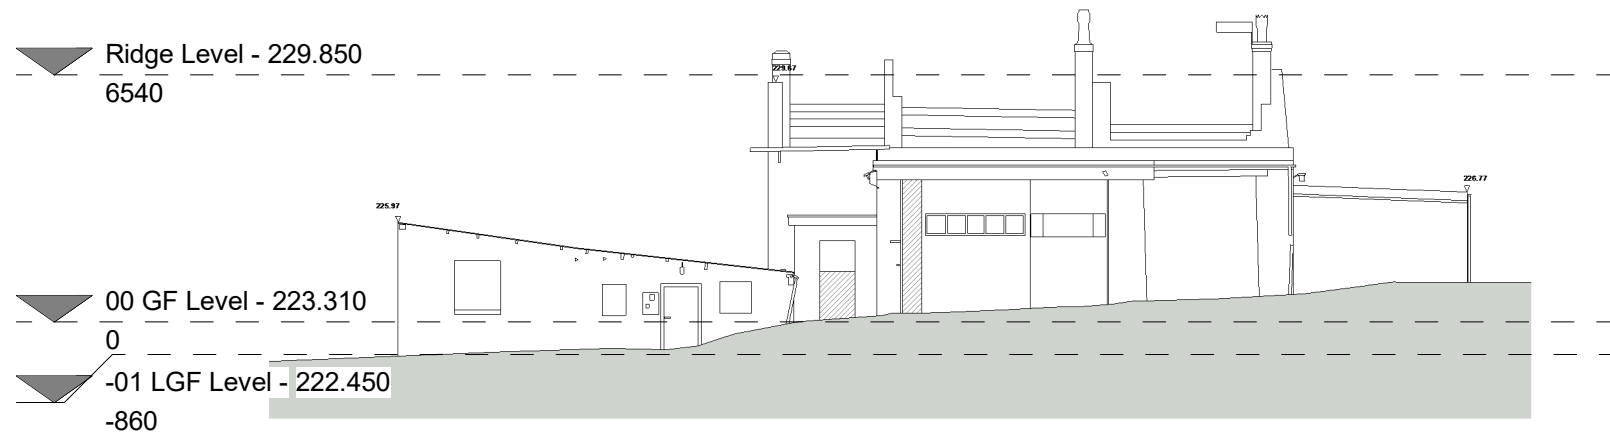

West Elevation  
1 : 200

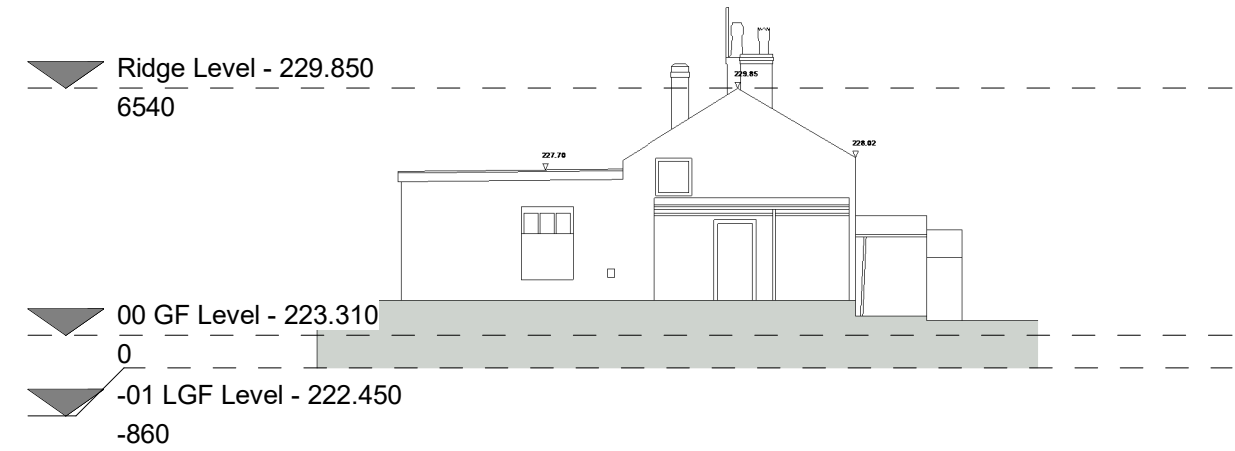

North Elevation  
1 : 200

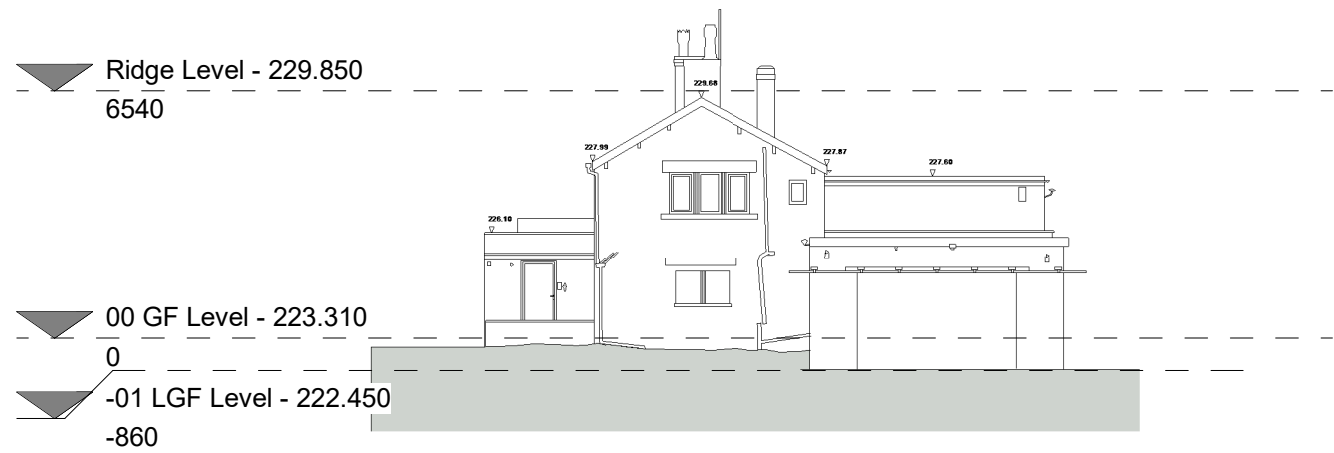

South Elevation  
1 : 200

○ CREATIVE ARCHITECTURE LIMITED  
■ THIS DRAWING IS THE SUBJECT OF COPYRIGHT WHICH VESTS IN CREATIVE ARCHITECTURE LIMITED. IT IS AN INFRINGEMENT OF COPYRIGHT TO REPRODUCE THIS DRAWING, BY WHATEVER MEANS, INCLUDING ELECTRONIC, WITHOUT THE EXPRESS WRITTEN CONSENT OF CREATIVE ARCHITECTURE LIMITED WHICH RESERVES ALL ITS RIGHTS  
CREATIVE ARCHITECTURE LIMITED ASSERTS ITS RIGHTS TO BE IDENTIFIED AS THE AUTHOR OF THIS DESIGN  
■ DRAWING NOT TO BE SCALED.  
■ REPORT ERRORS & OMISSIONS TO ARCHITECT.  
■ CHECK ALL DIMENSIONS ON SITE  
■ DRAWING TO BE READ IN CONJUNCTION WITH THE HEALTH AND SAFETY PLAN AND ALL RELEVANT RISK ASSESSMENTS

### Site Areas and Volumes - As Existing

- Existing Surface Area = 270m<sup>2</sup>
- Existing Volume = 1150m<sup>3</sup>
- Existing Surface Area = 118m<sup>2</sup>
- Existing Volume = 510m<sup>3</sup>

|                                       |      |            |  |       |          |
|---------------------------------------|------|------------|--|-------|----------|
| REV.                                  | DATE | DRN.       |  |       | CHKD.    |
| PROJECT                               |      |            |  |       |          |
| Longley Hey Farm,<br>Littleborough    |      |            |  |       |          |
| CLIENT                                |      |            |  |       |          |
| Mr & Mrs Slicker                      |      |            |  |       |          |
| DRAWING                               |      |            |  |       |          |
| Existing Floor Plan and<br>Elevations |      |            |  |       |          |
| SCALE                                 |      | SHEET SIZE |  | DRAWN | CHECKED  |
| 1 : 200                               |      | @ A2       |  | AH    | CA       |
|                                       |      |            |  | DATE  | 17.07.23 |

|                                                      |            |          |
|------------------------------------------------------|------------|----------|
| CREATIVE ARCHITECTURE                                |            |          |
| A: 1 The Long Stables, Rochdale Rd, Denshaw, OL3 5UE |            |          |
| T: 07788 200 255                                     |            |          |
| E: adam@creativearchitectureltd.co.uk                |            |          |
| W: www.creativearchitectureltd.co.uk                 |            |          |
| JOB No                                               | DRAWING No | REVISION |
| 22-014                                               | 1003       |          |
| STATUS                                               |            |          |
| Planning                                             |            |          |

