




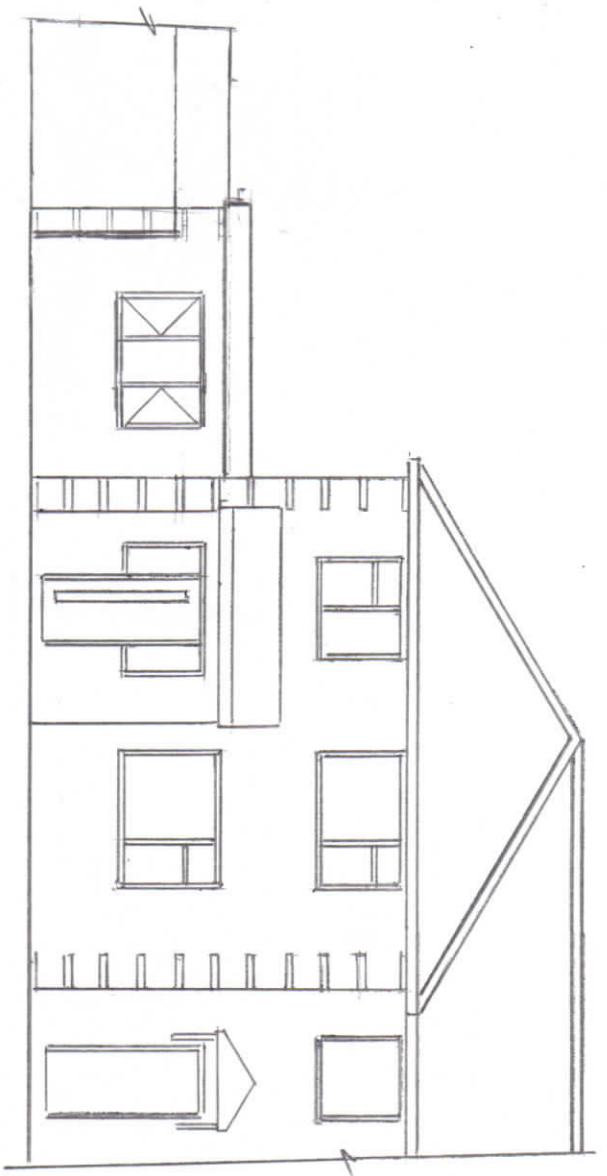


PROPOSED FRONT ELEVATION

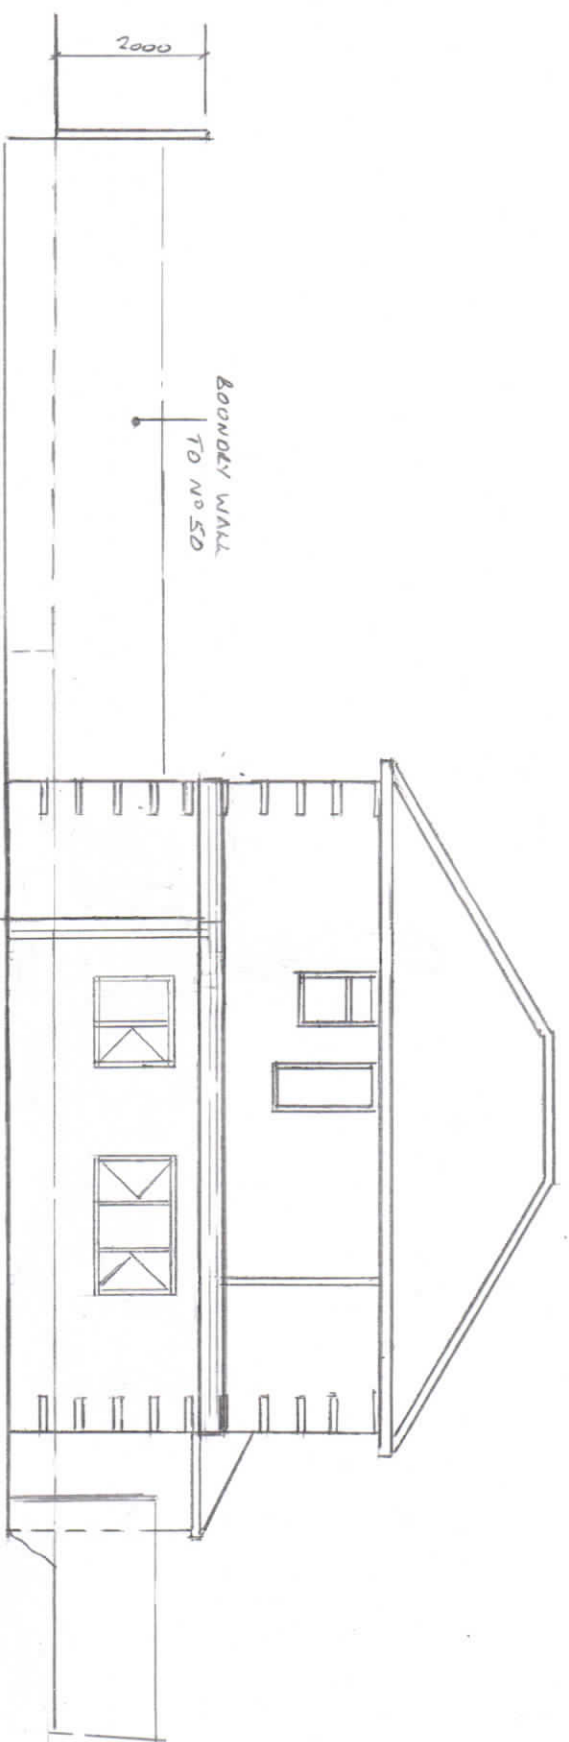

PROPOSED SIDE ELEVATION

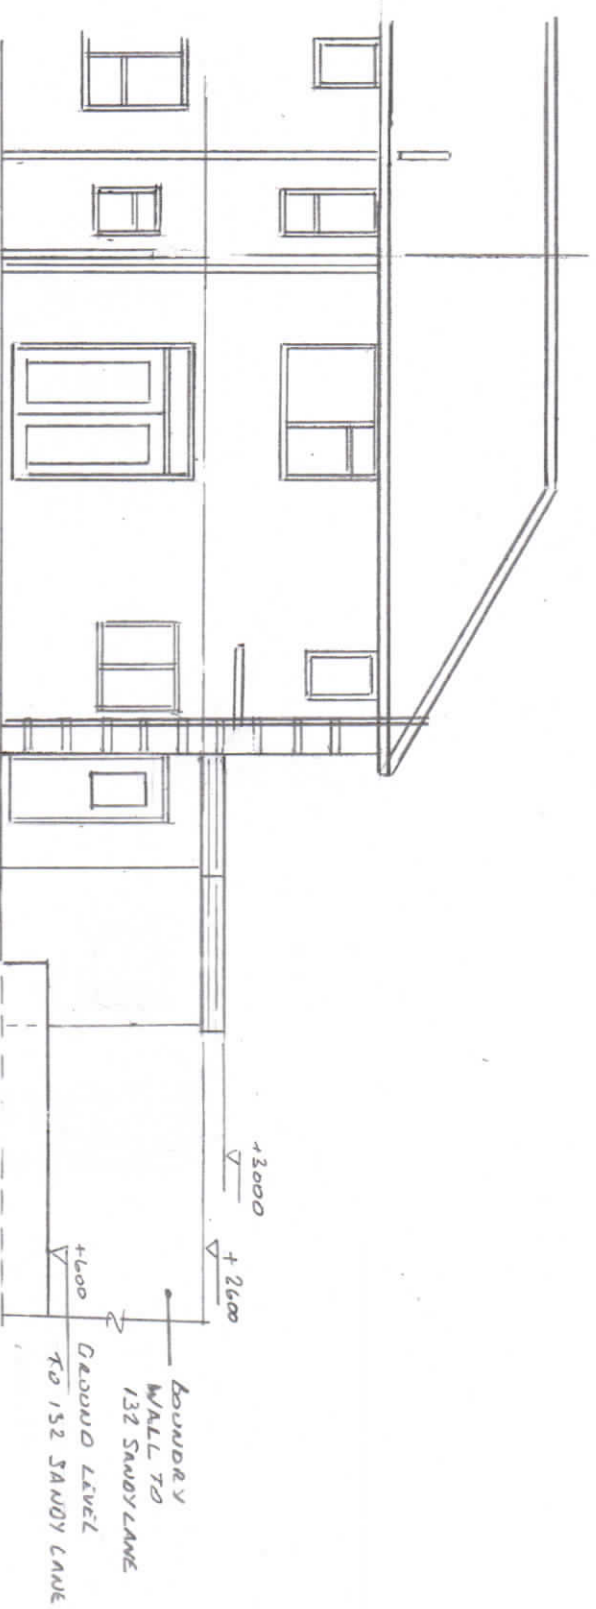

PROPOSED REAR ELEVATION

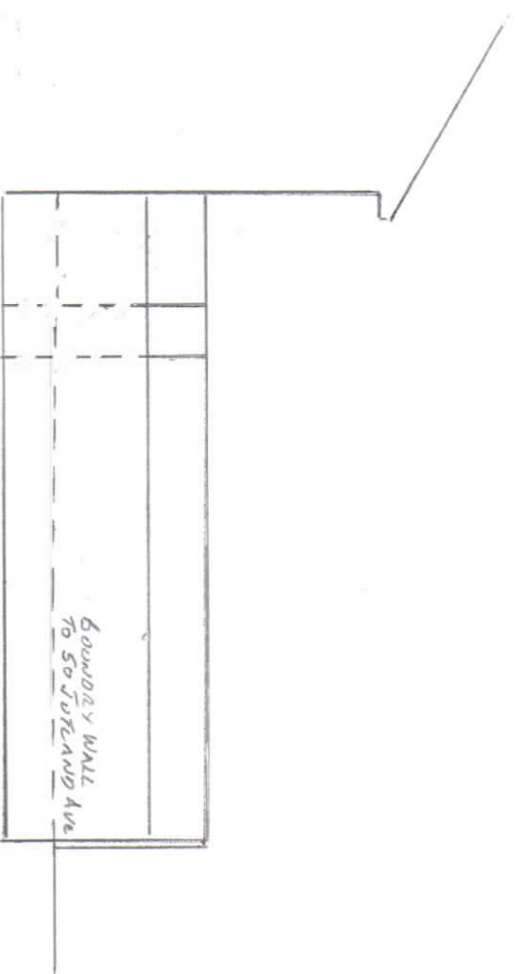

PROPOSED SIDE ELEVATION

Rev 1

Thompson Designs Tel 0161 705 1458 Mob 07884 318634	Sheet 3 Proposed Elevations 52 Jutland Avenue Rochdale OL11 5DP Scale 1:100 @ A3 Date March 2024
---	--

132
SANDY LANE

Boo
Miu

LOUNGE

KITCHEN

DINING

LOUNGE

PORCH

3500

CAR PARKING

Full

CUBO

BATH

BED

BED

BED

2

PROPOSED GROUND FLOOR PLAN

PROPOSED FIRST FLOOR PLAN

LEV 1

Thompson Designs

Tel 0161 705 1458 Mob 07884 318634

Sheet 4

Proposed Plans

52 Jutland Avenue

Rochdale OL11 5DP

Scale 1:100 @ A3 Date March 2024