


ALL DIMENSIONS ARE FOR REFERENCE
PURPOSES ONLY DISCRPENCIES ARE TO BE
REPORTED TO THE DRAWINGS AUTHOR. DO NOT
SCALE FROM DRAWING.

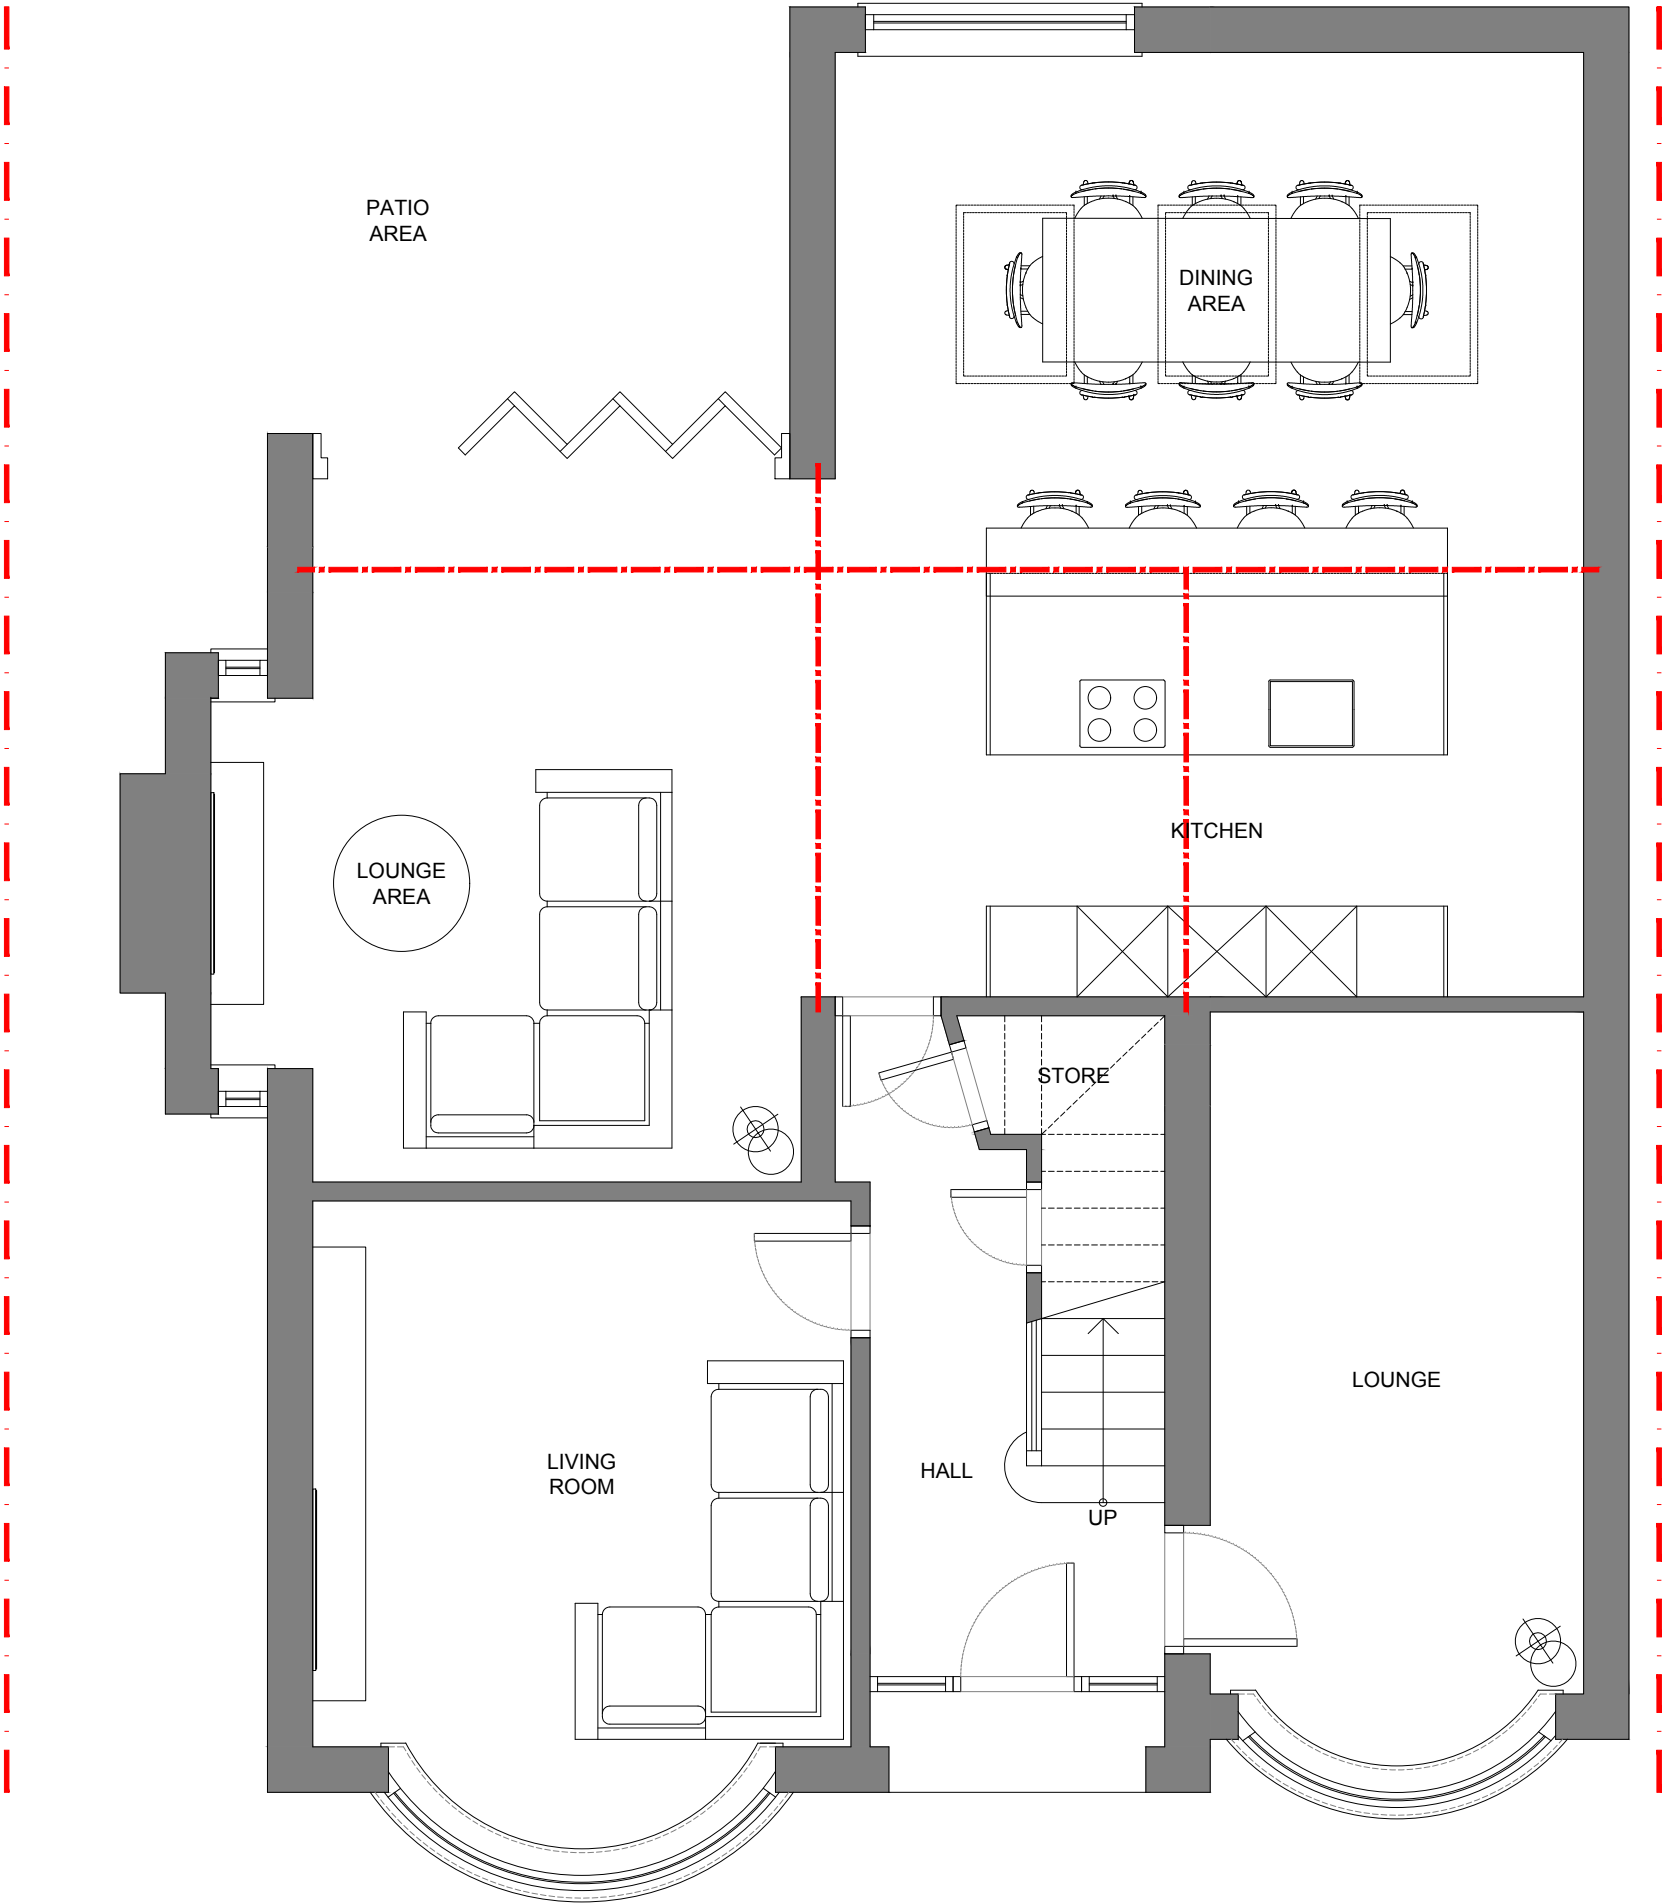

EXISTING GROUND FLOOR PLAN (AS APPROVED)

X	XXX	XXX	XXX	XXX
Rev	Date	Description	Rev By	CHK'd By
Drawing Title				
EXISTING GROUND FLOOR PLAN				
Job-Dwg No				
062ROC-103				
Project Title				
PITCHED DORMER				
26 MOSS LANE				
MIDDLETON				
ROCHDALE				
M24 1WX				
Client				
MR & MRS CHEVREAU				
Status				
PLANNING				
Scale		1:50	Drawing Size	
			A3	
Date		04/24		