



Existing Conservatory to be demolished and removed from site.

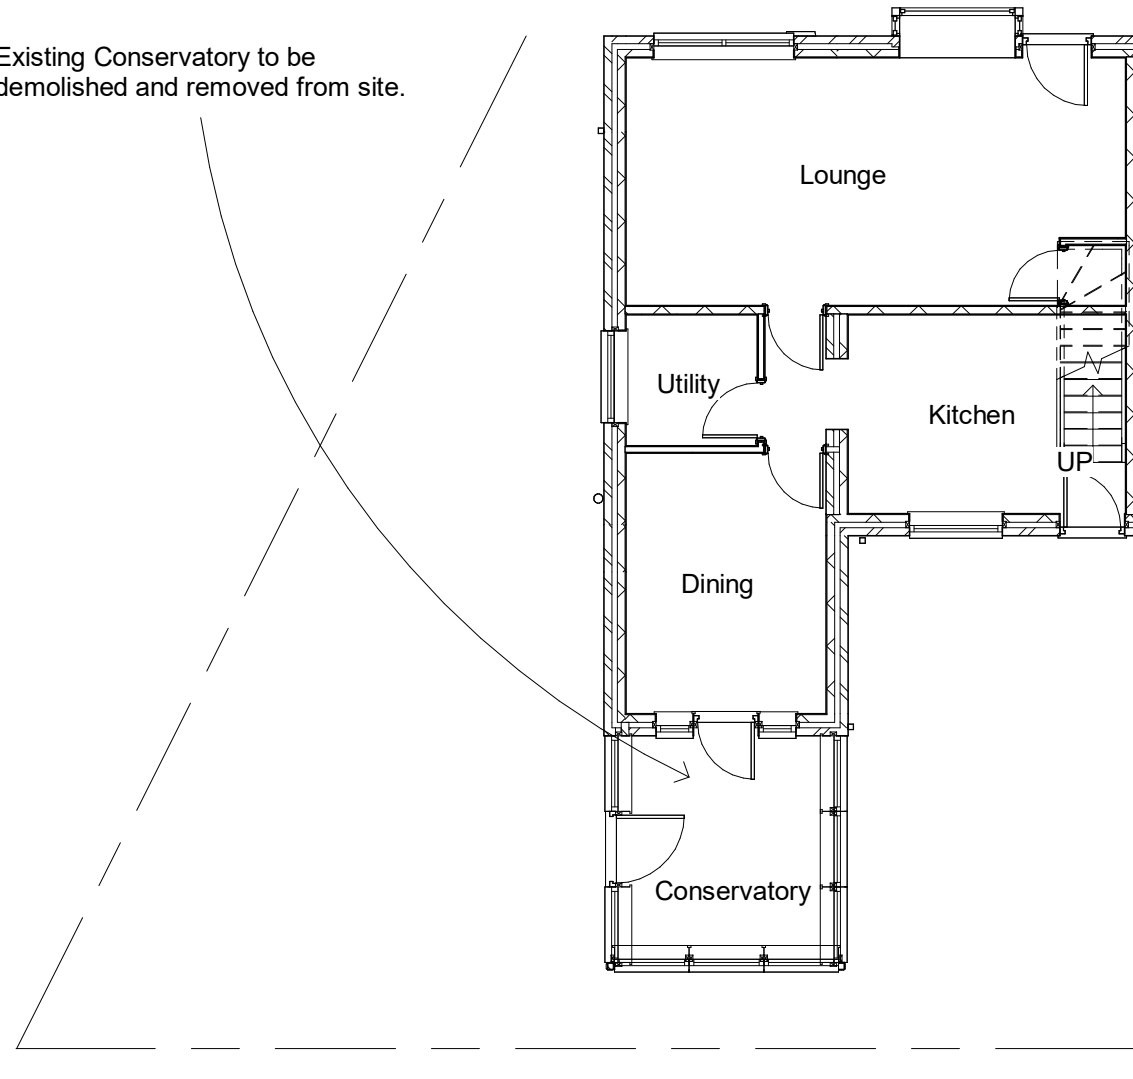

2

Front Elevation

1 : 100

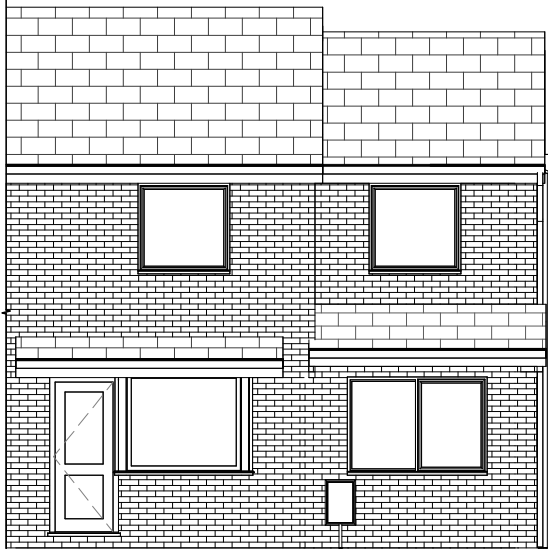

4

Rear Elevation


1 : 100



3

Gable Elevation


1 : 100

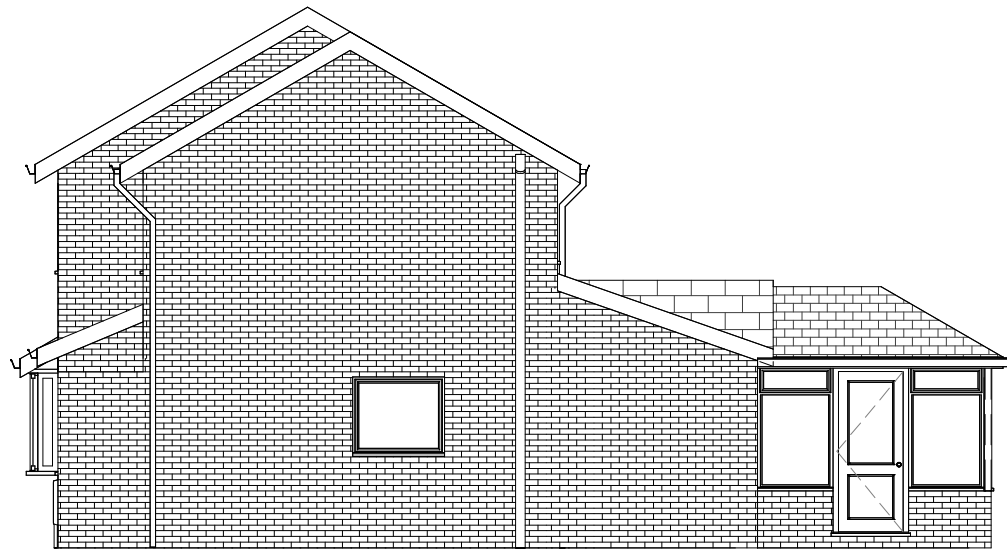

5

Neighbouring Elevation

1 : 100

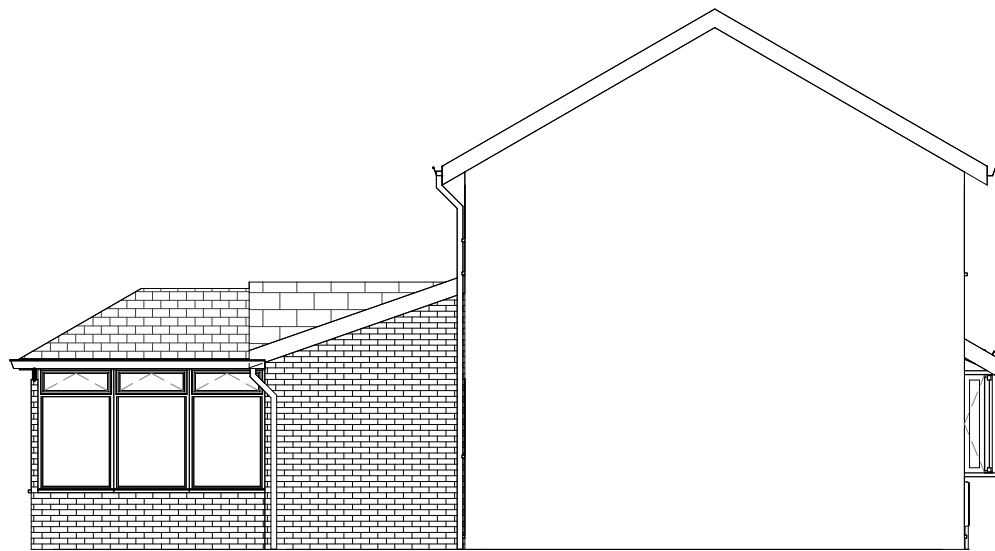

1 dpc
1 : 100

0m 2m 4m 6m 8m 10m
VISUAL SCALE 1:100 @ A3



Planning
Building Control
Structural Calculations
Project Management

PROJECT
Proposed Single Extension To Rear Of 31
Siddall Street, Heywood, OL10 2AS.
SHEET
Existing Layout And Elevation

CLIENT
Mr And Mrs Heatherington
Date
17/04/2024
Drawn by
Neil
Checked by
Checker
Project number
NDH/CH/4/2024
DRAWING NUMBER
6 Of 6
Scale (@ A3)
1 : 100
REV