
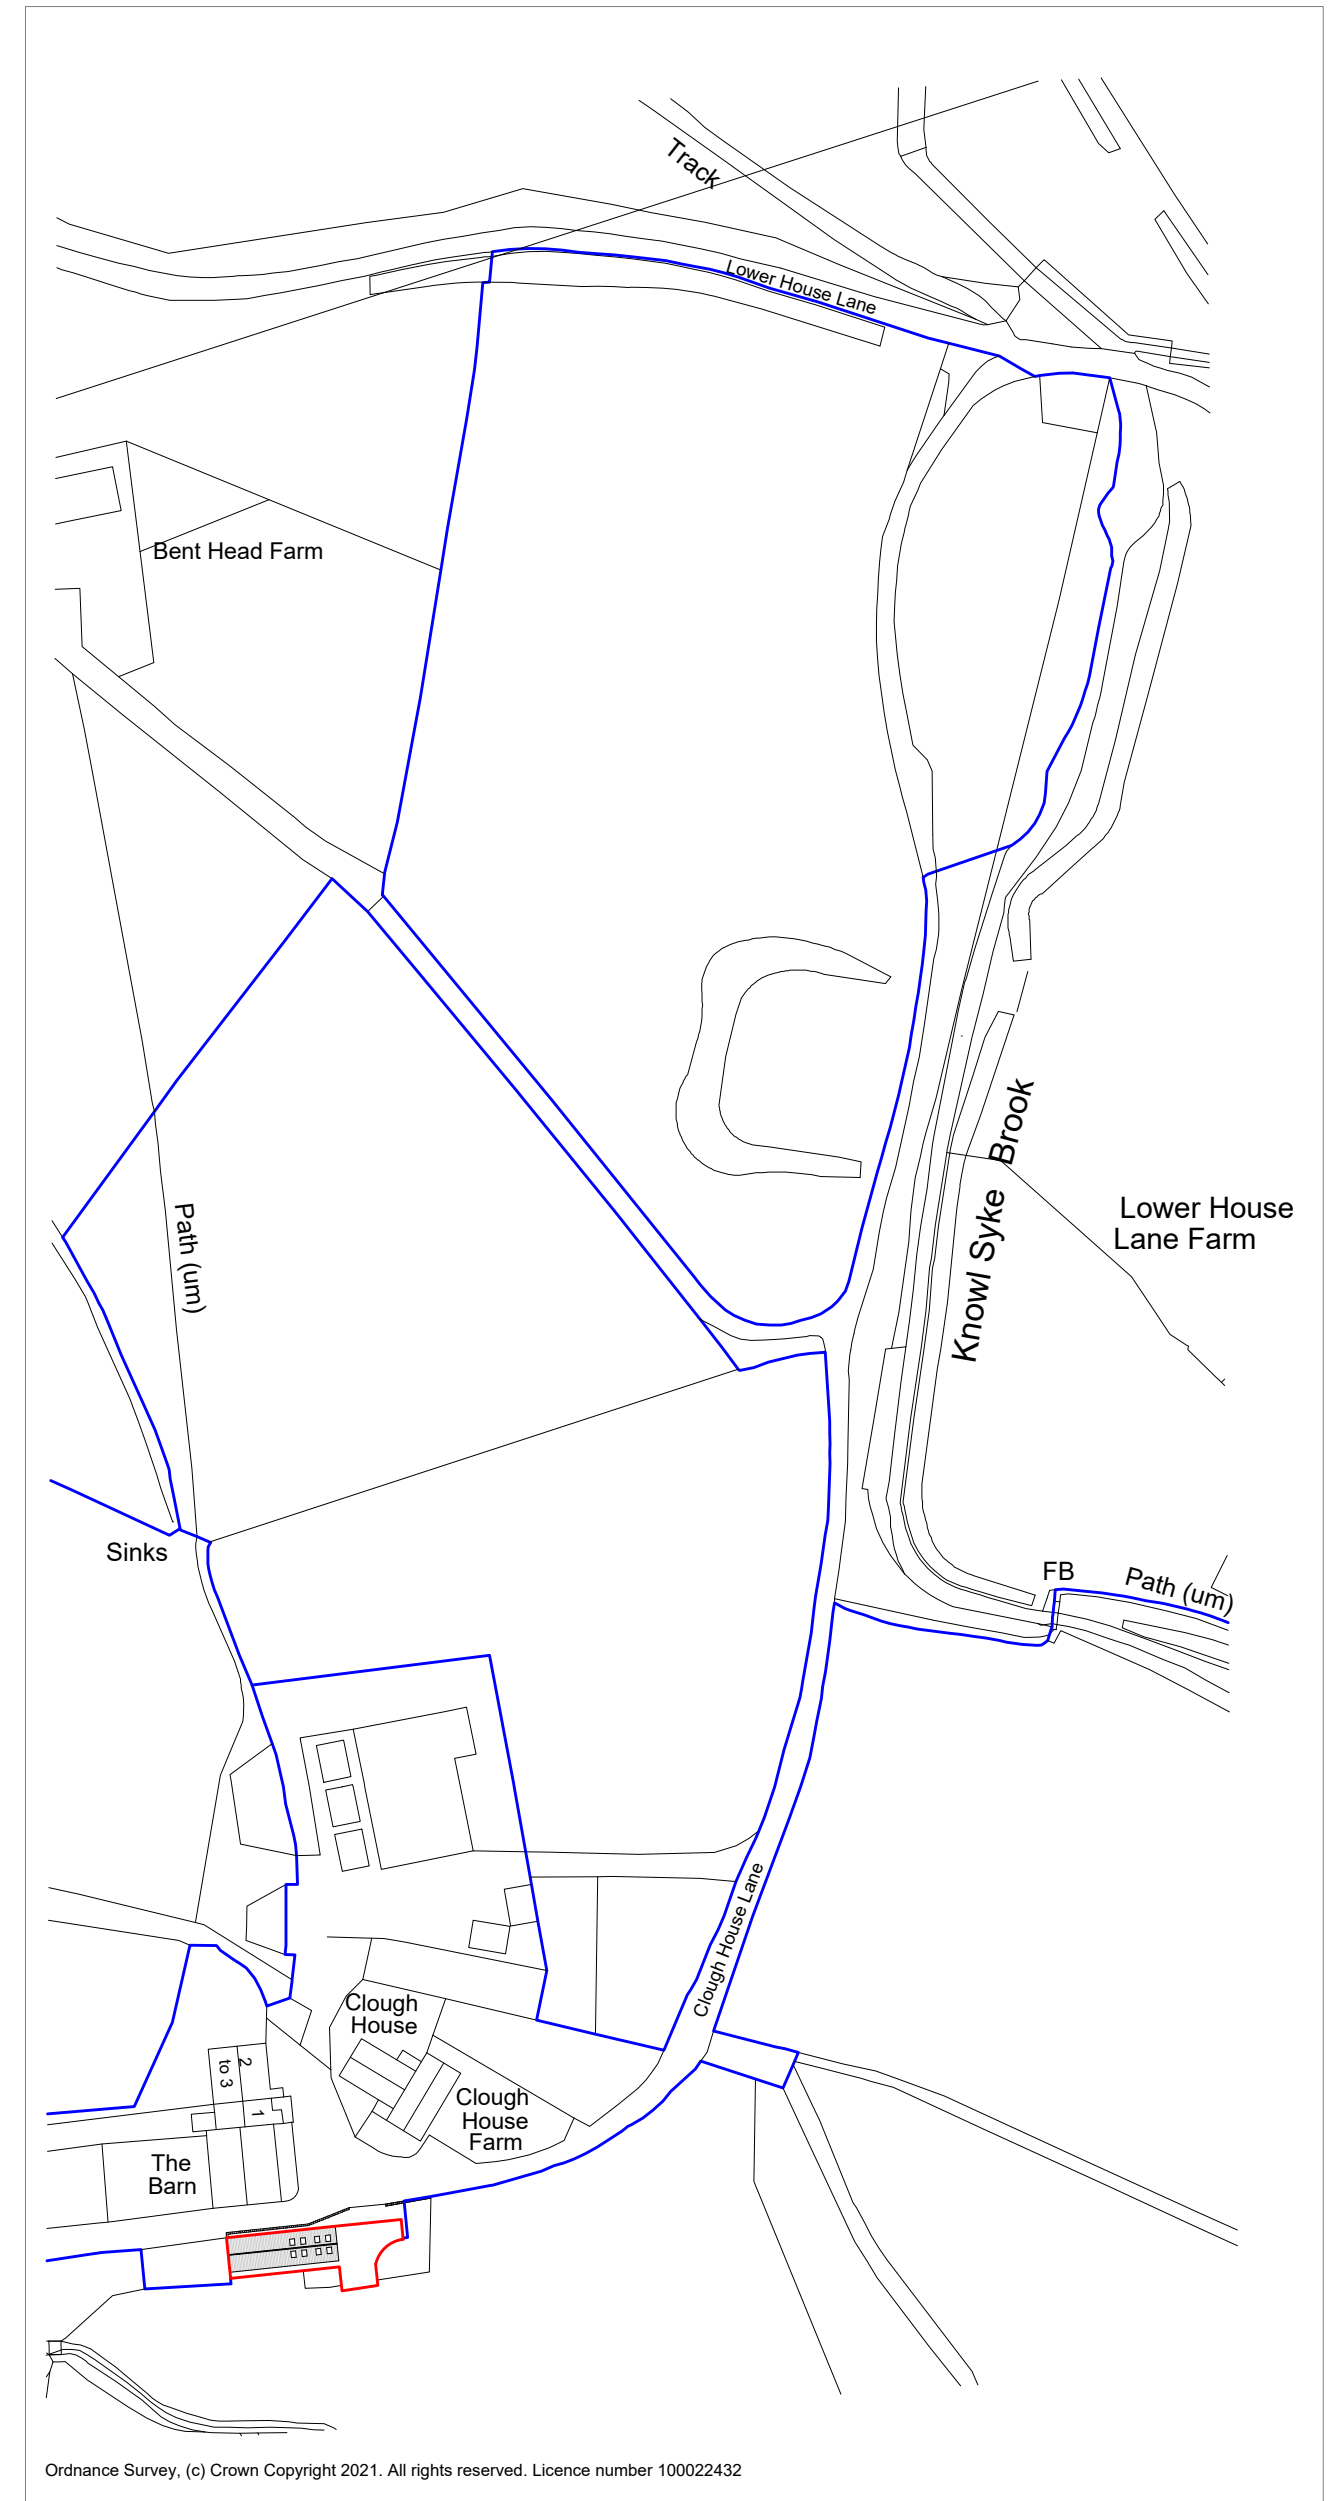
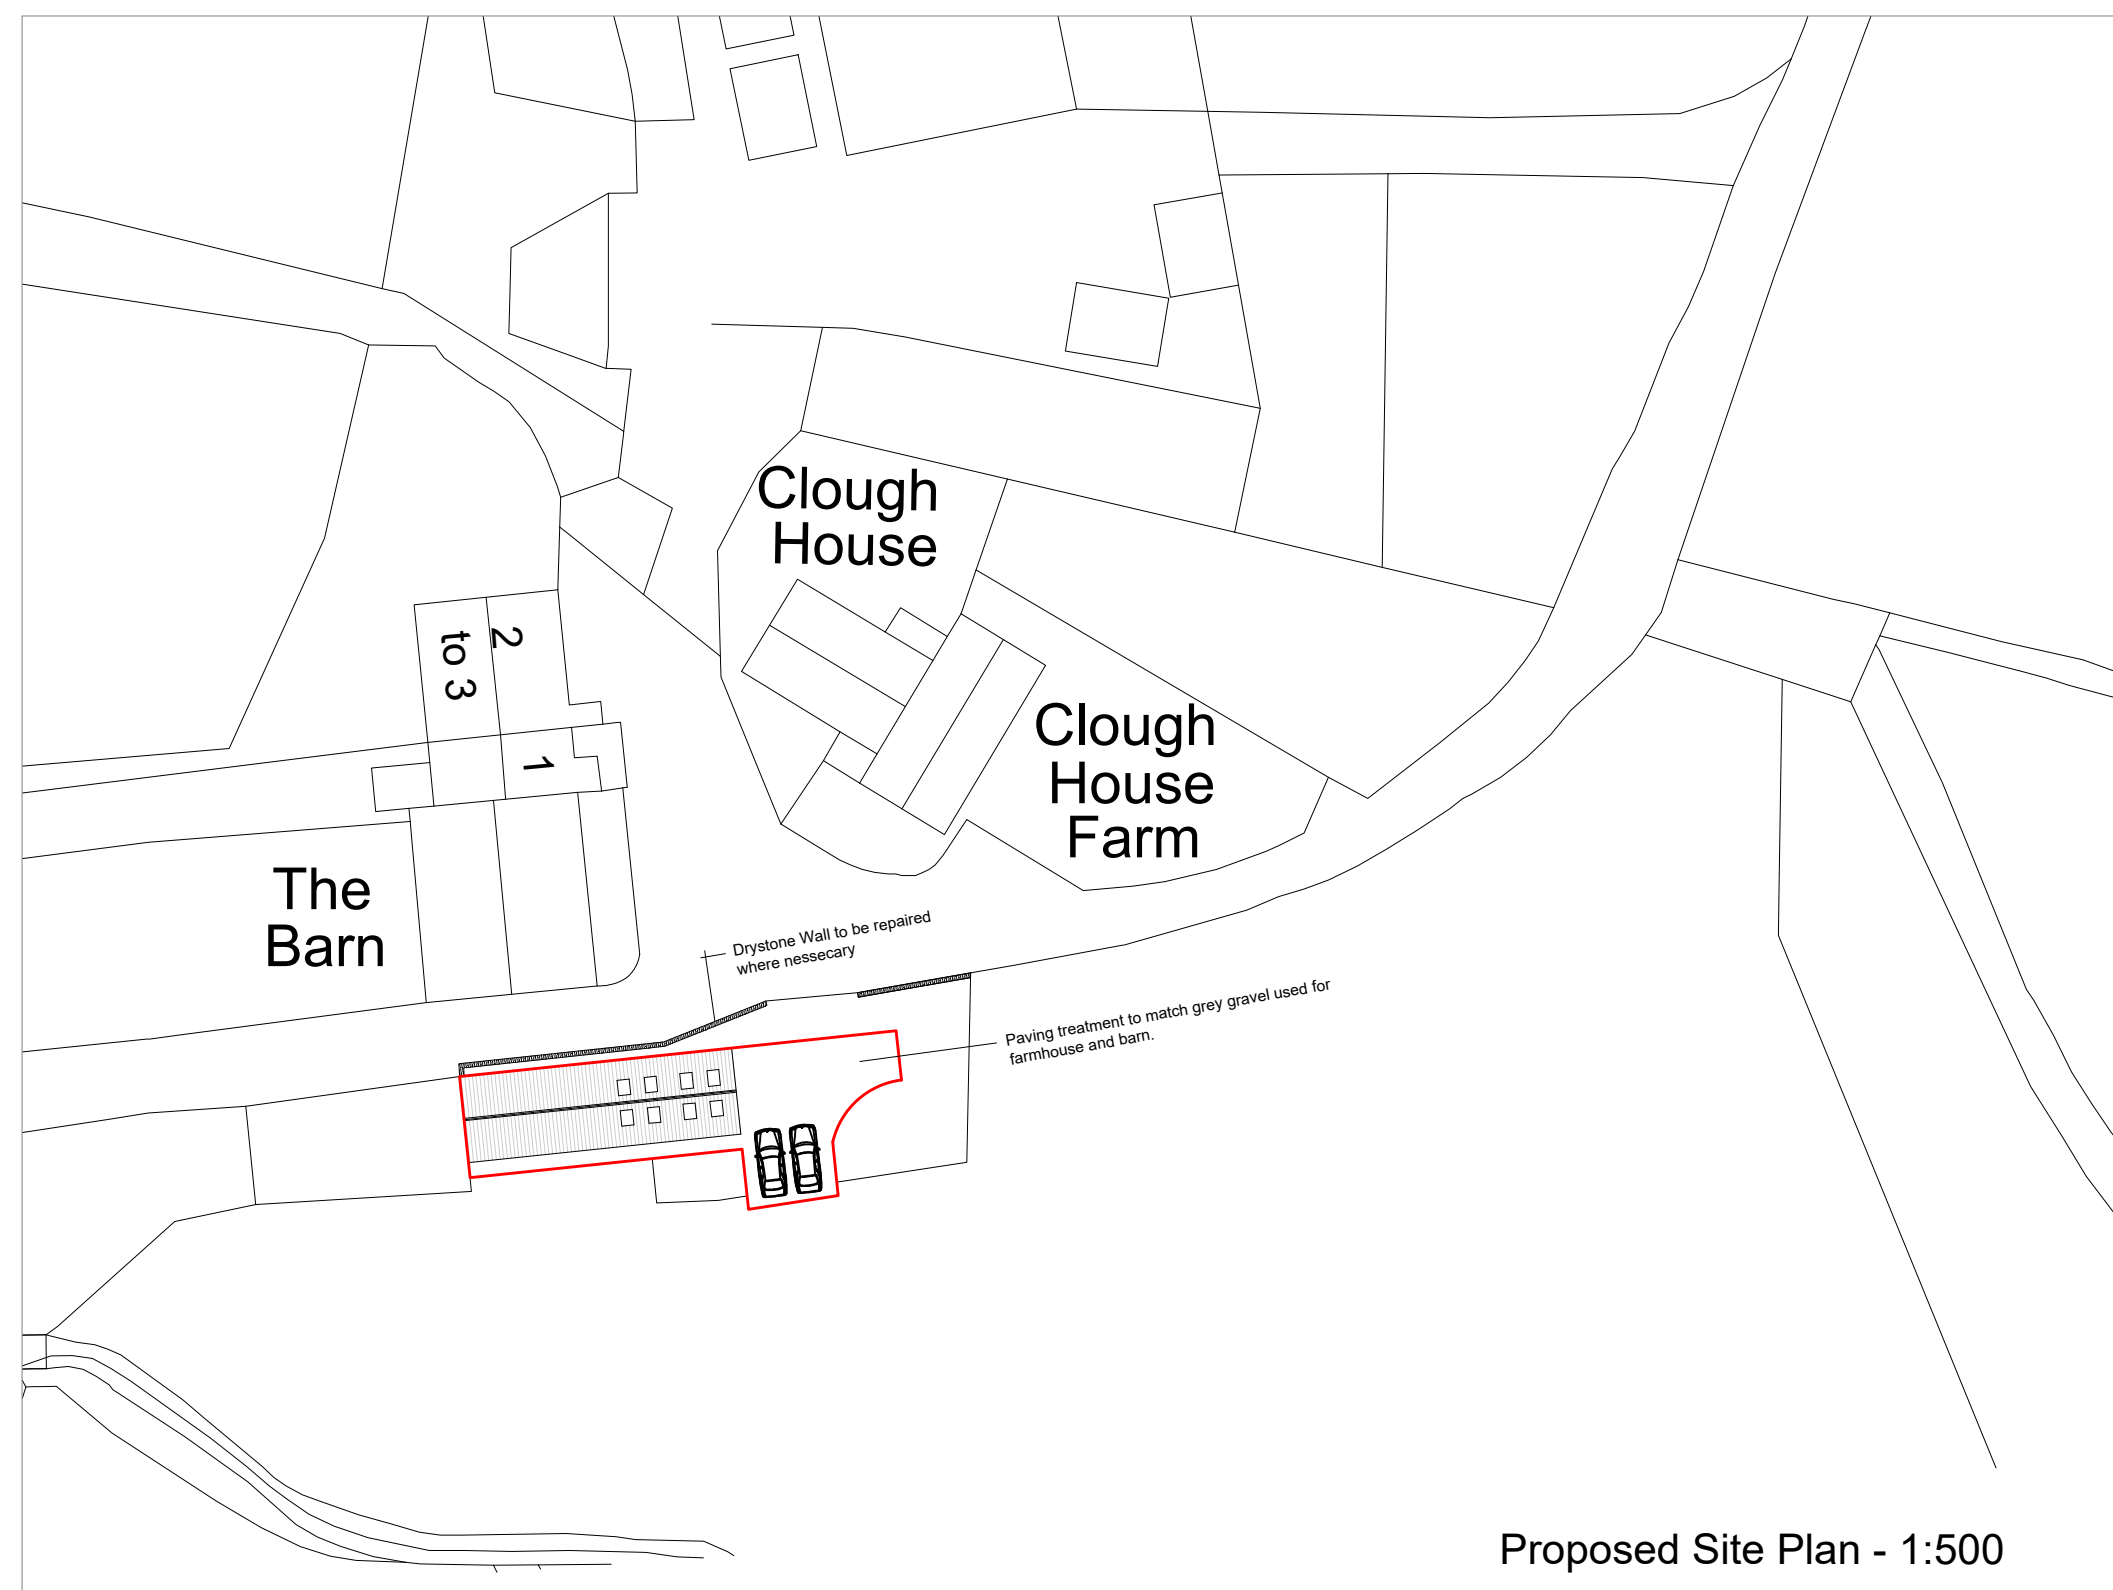
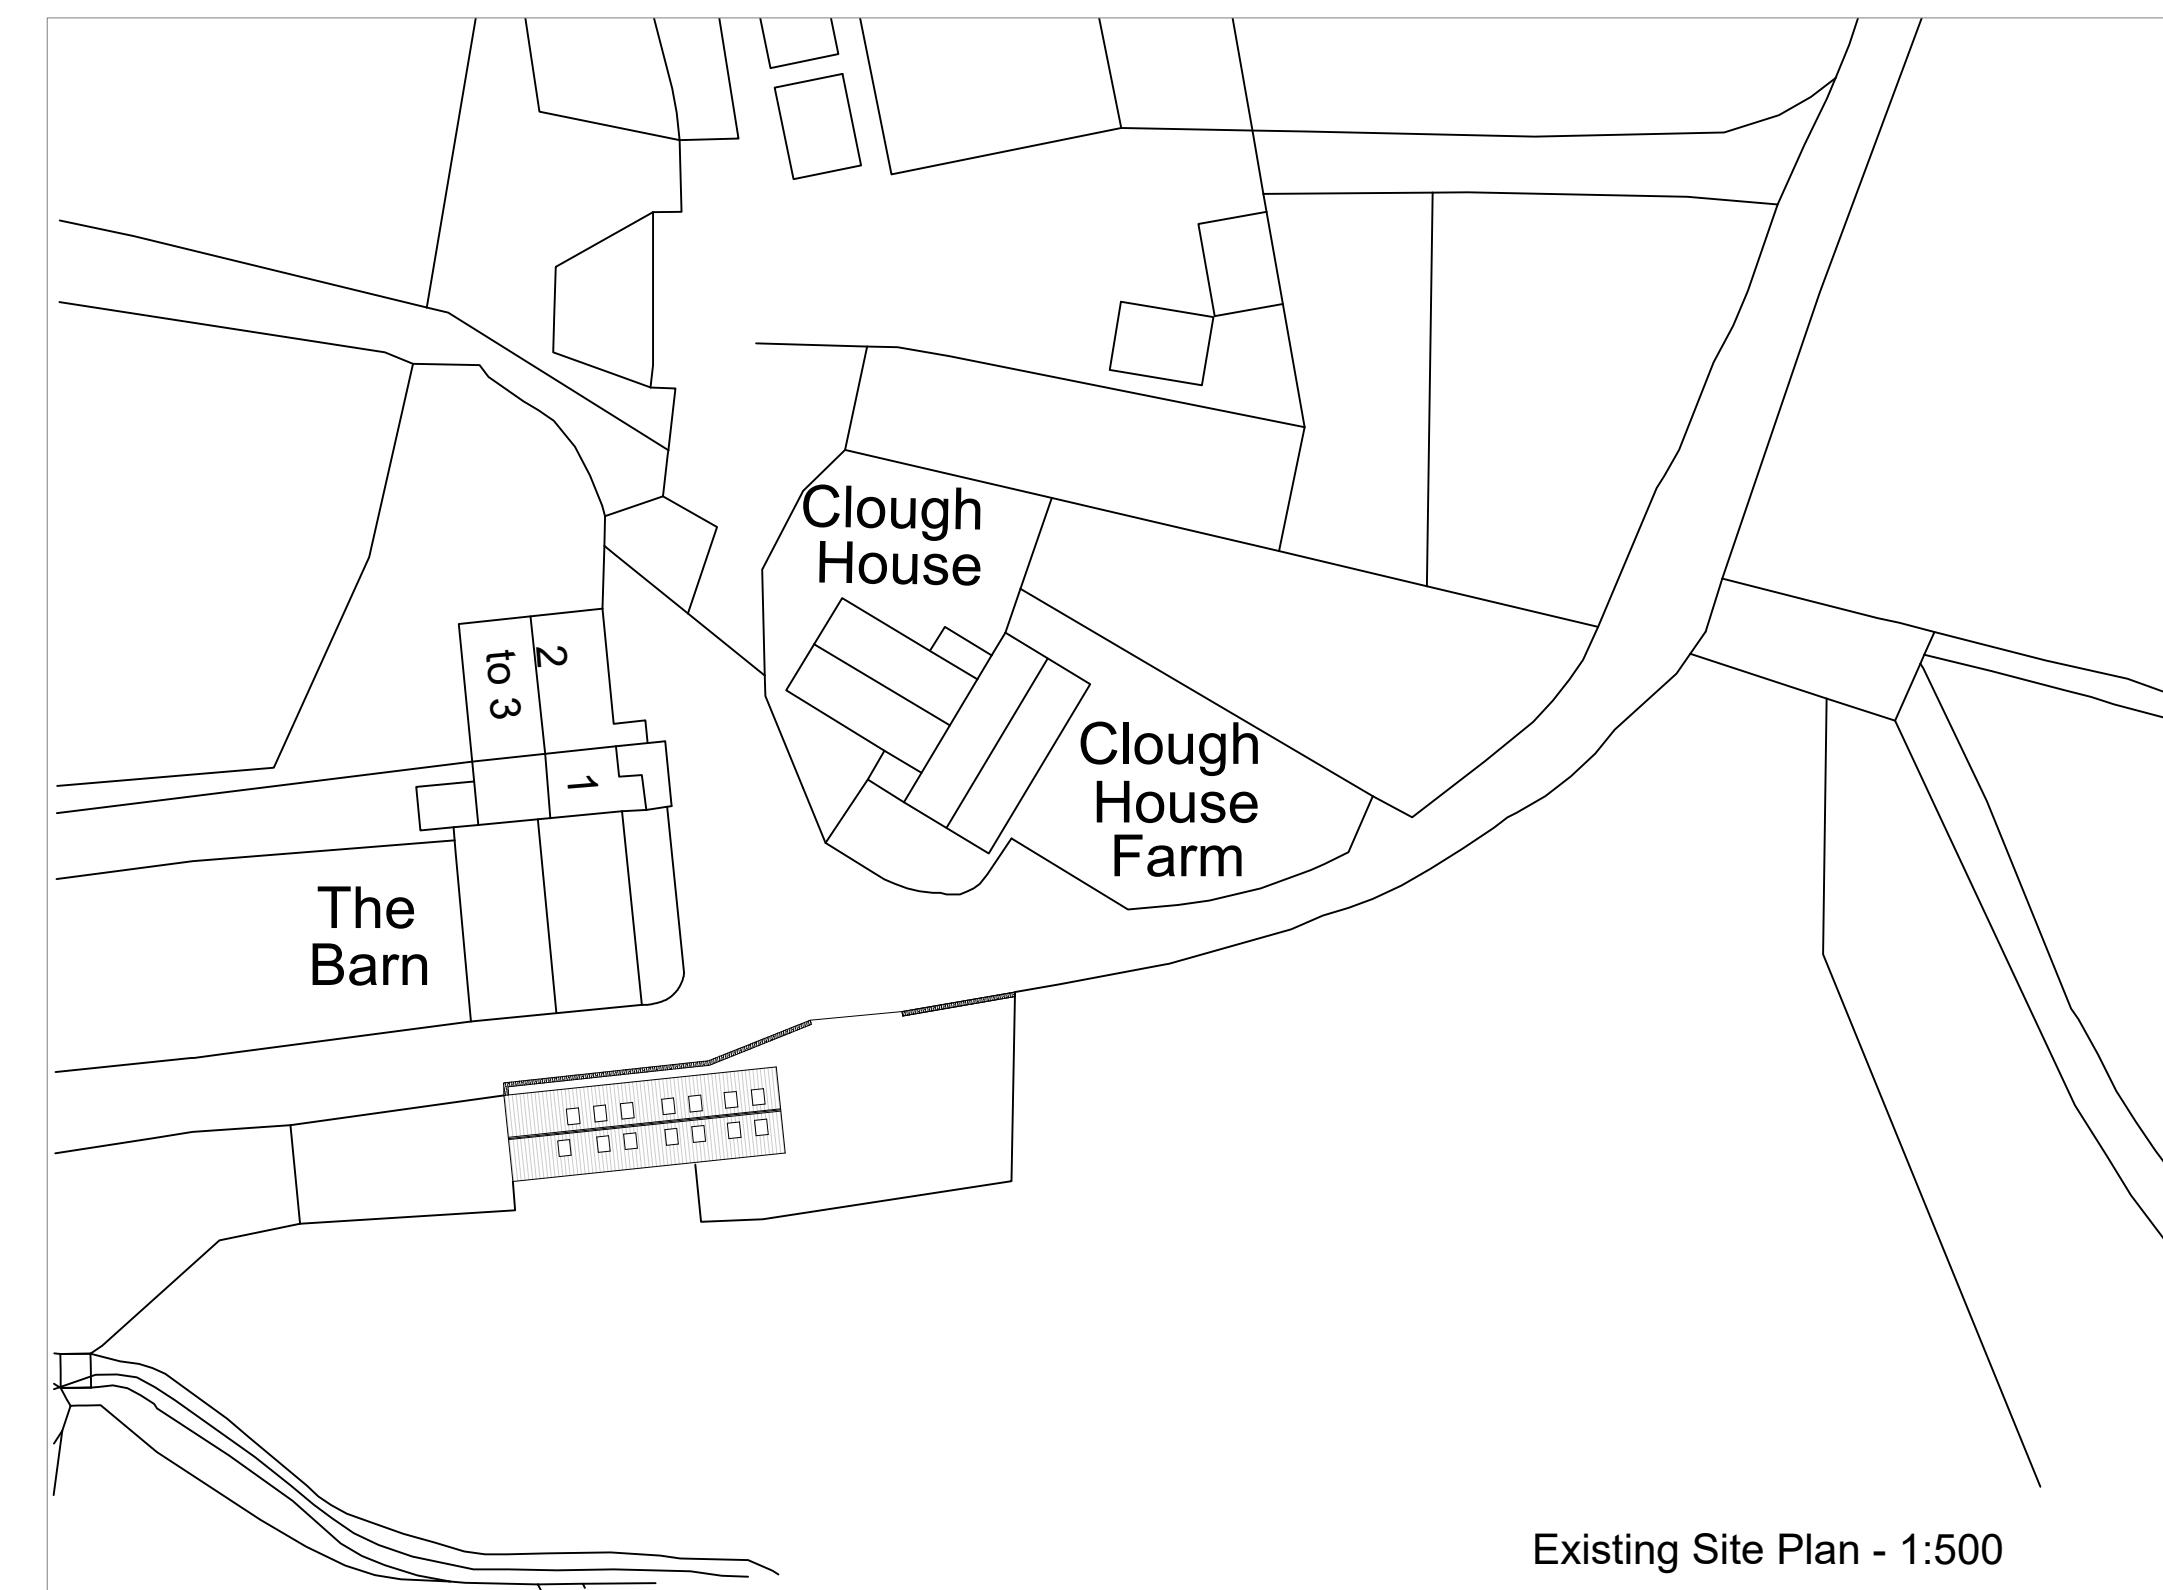
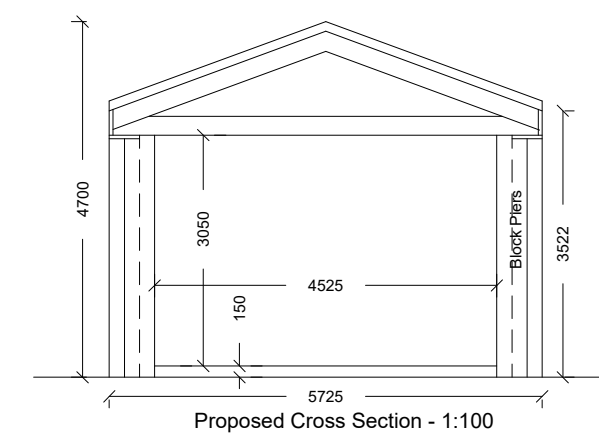
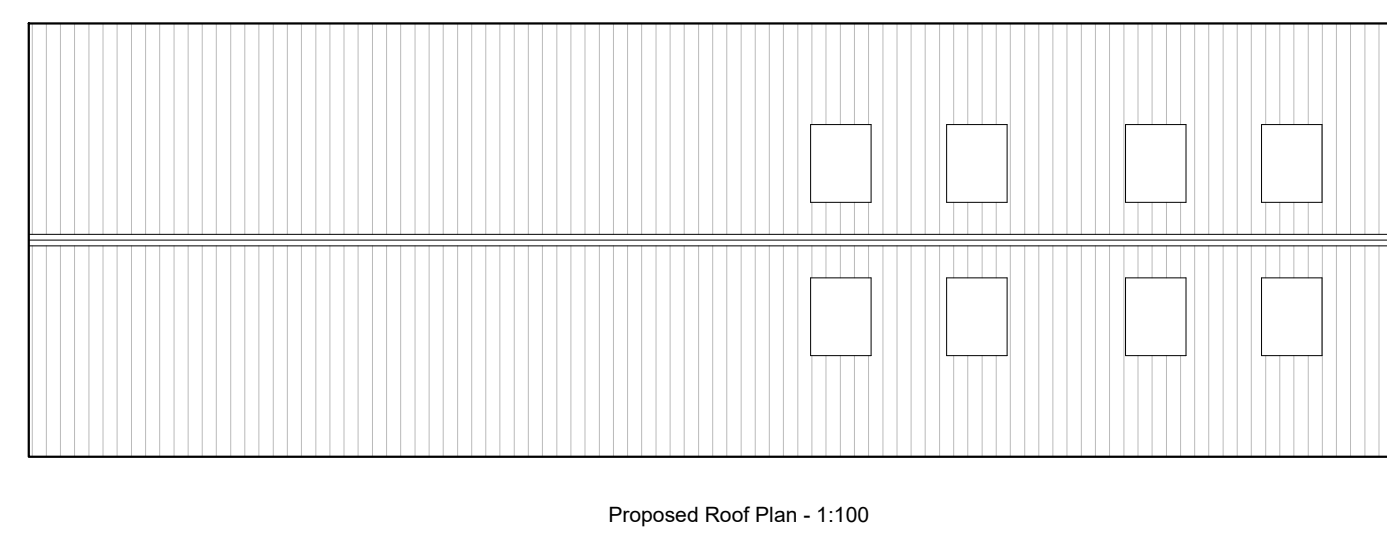
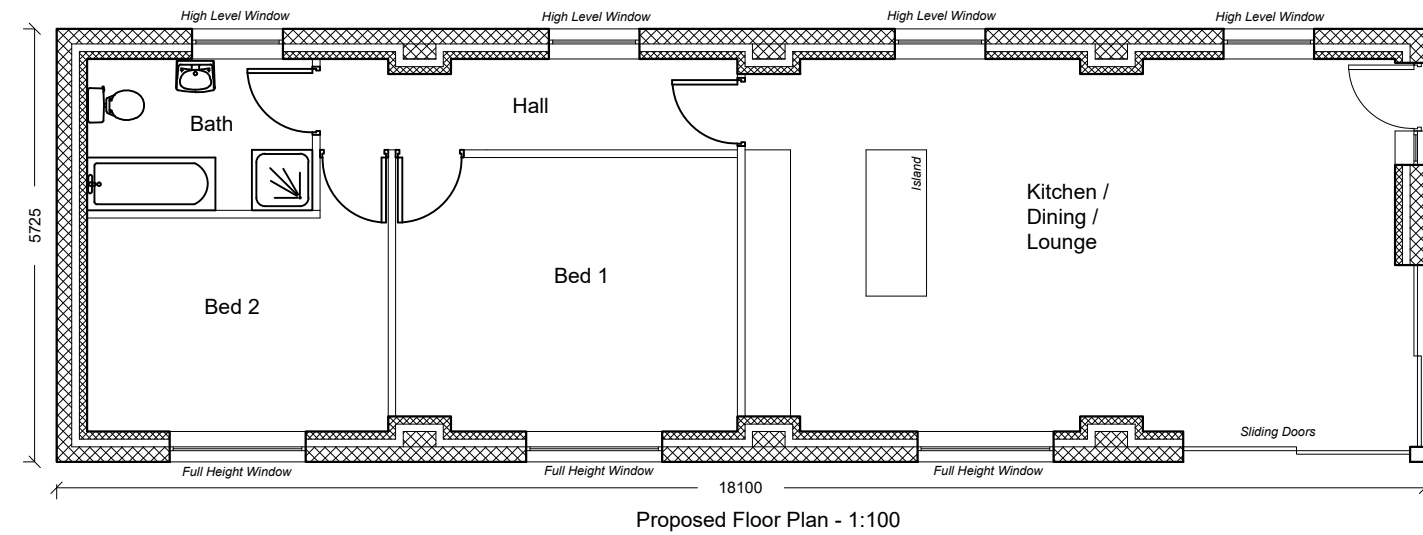
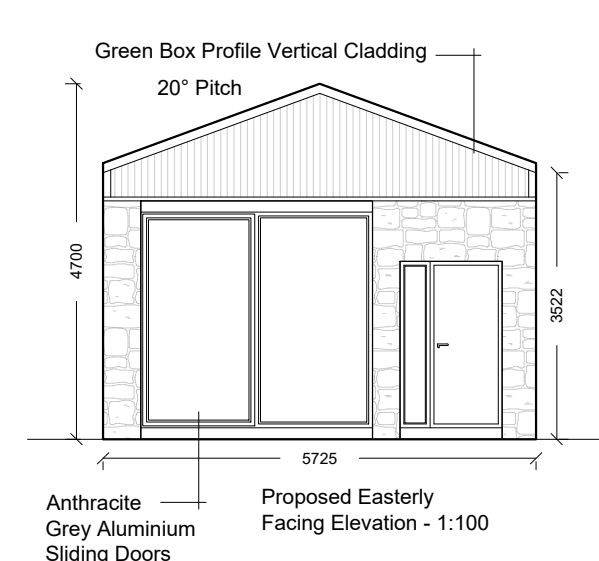
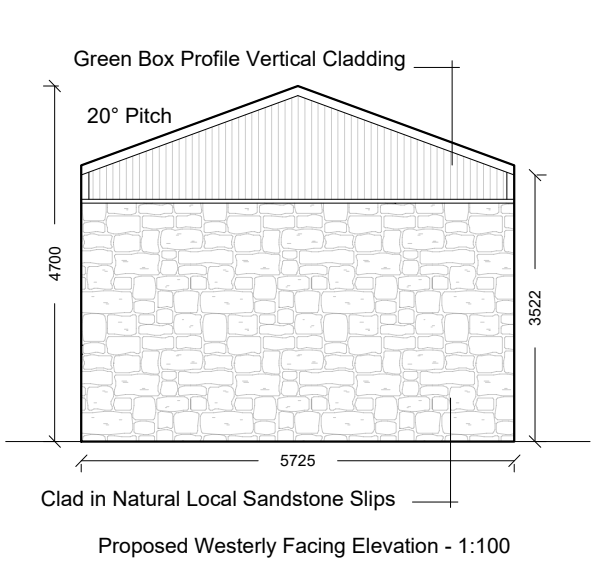
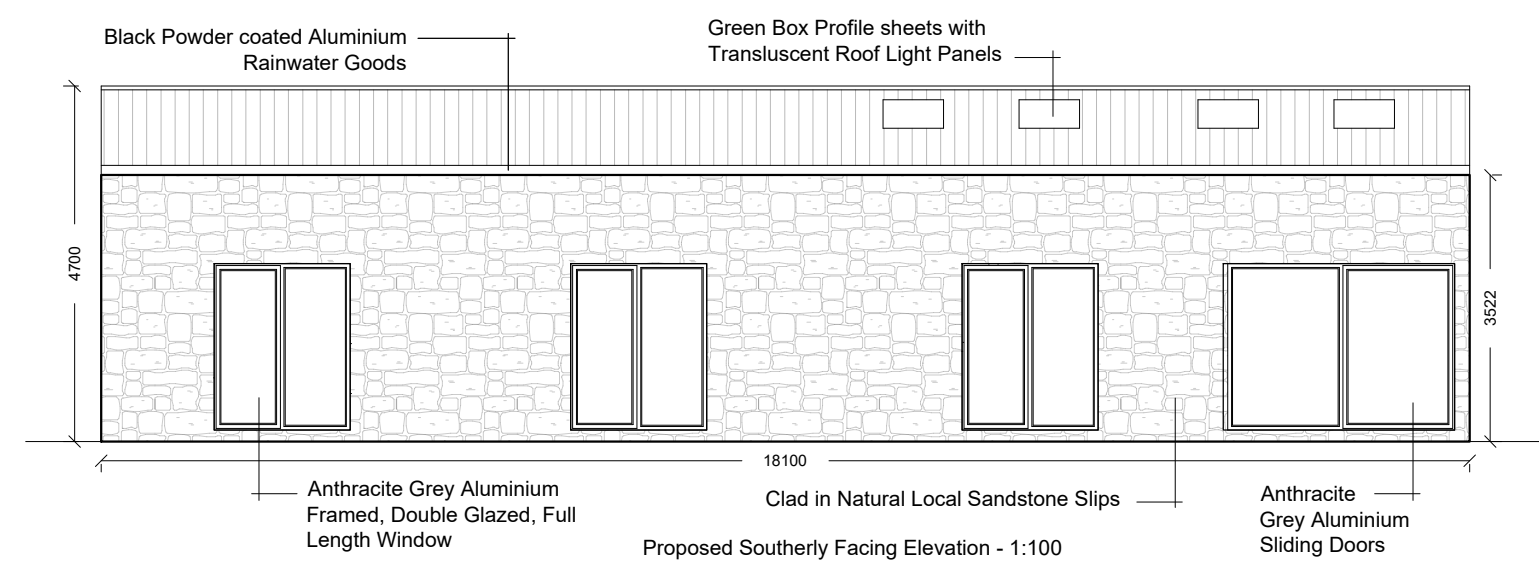
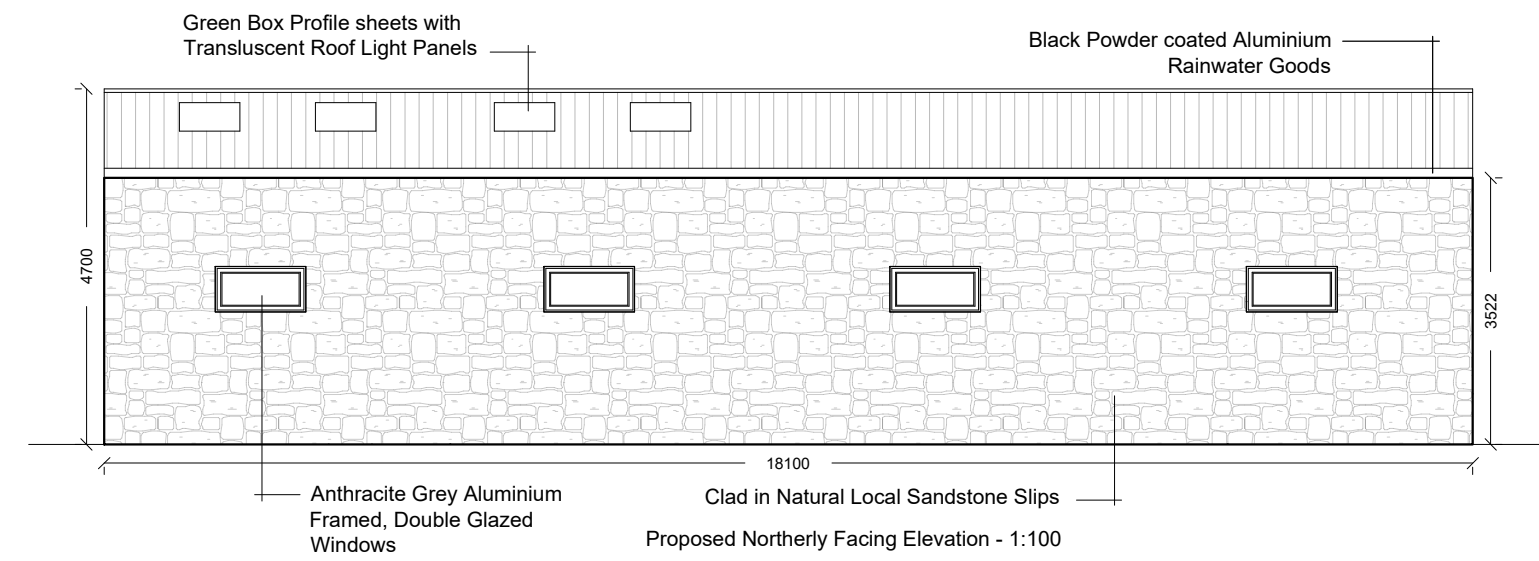
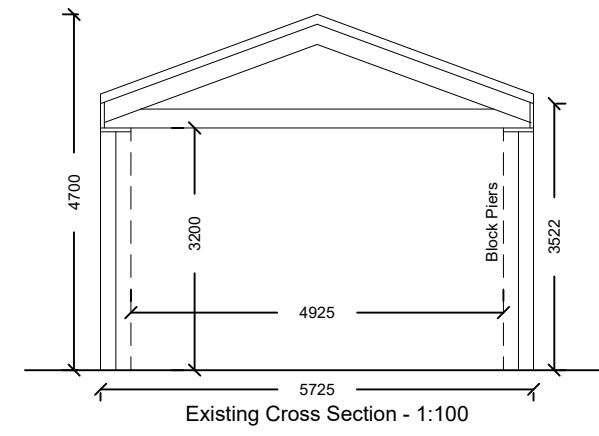
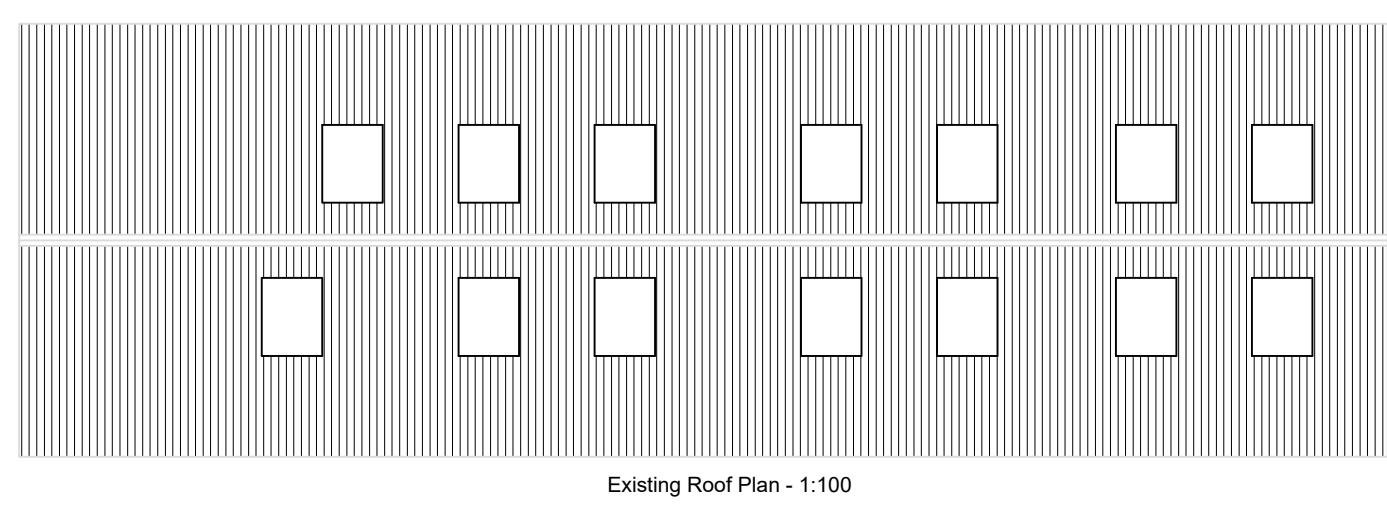
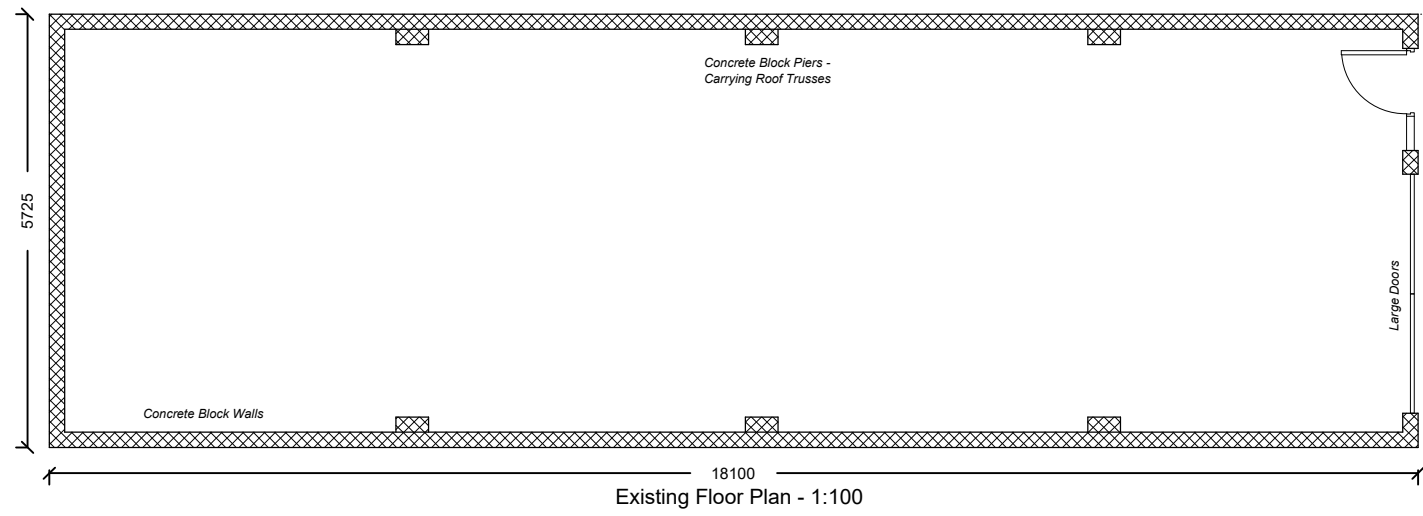
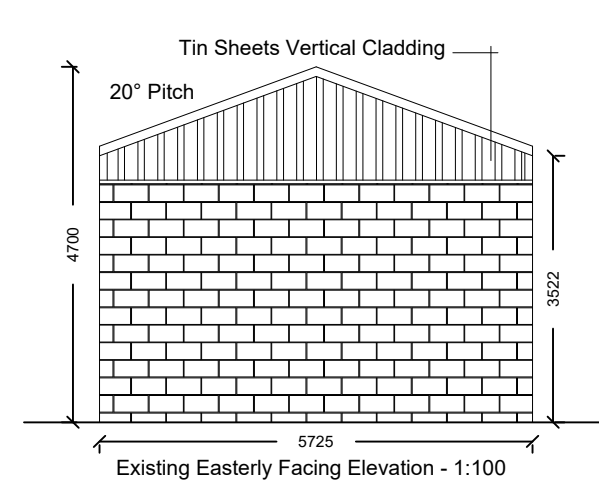
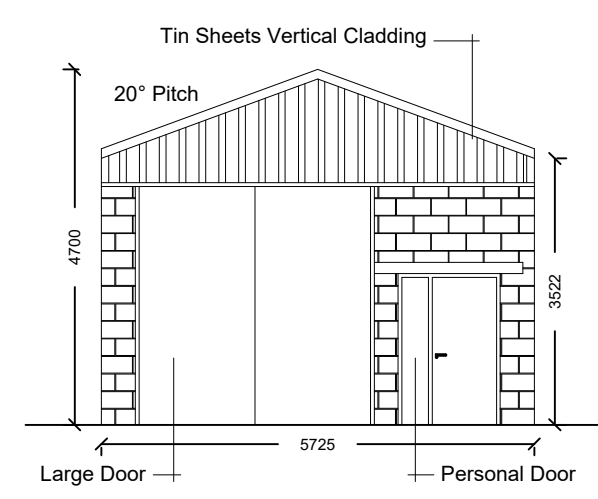
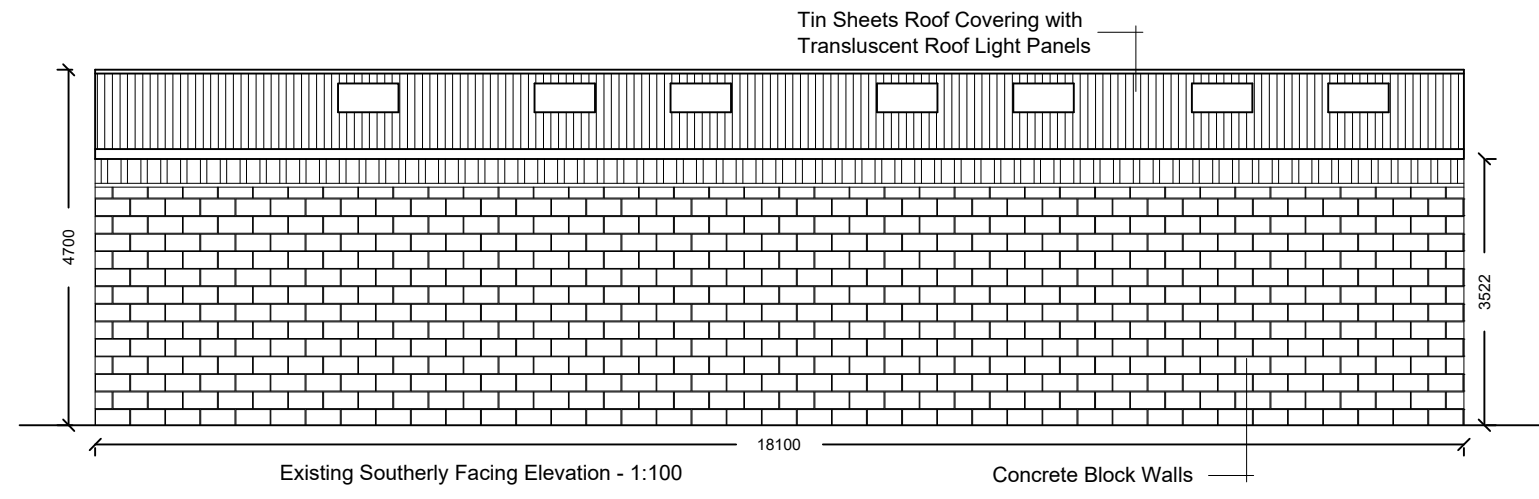


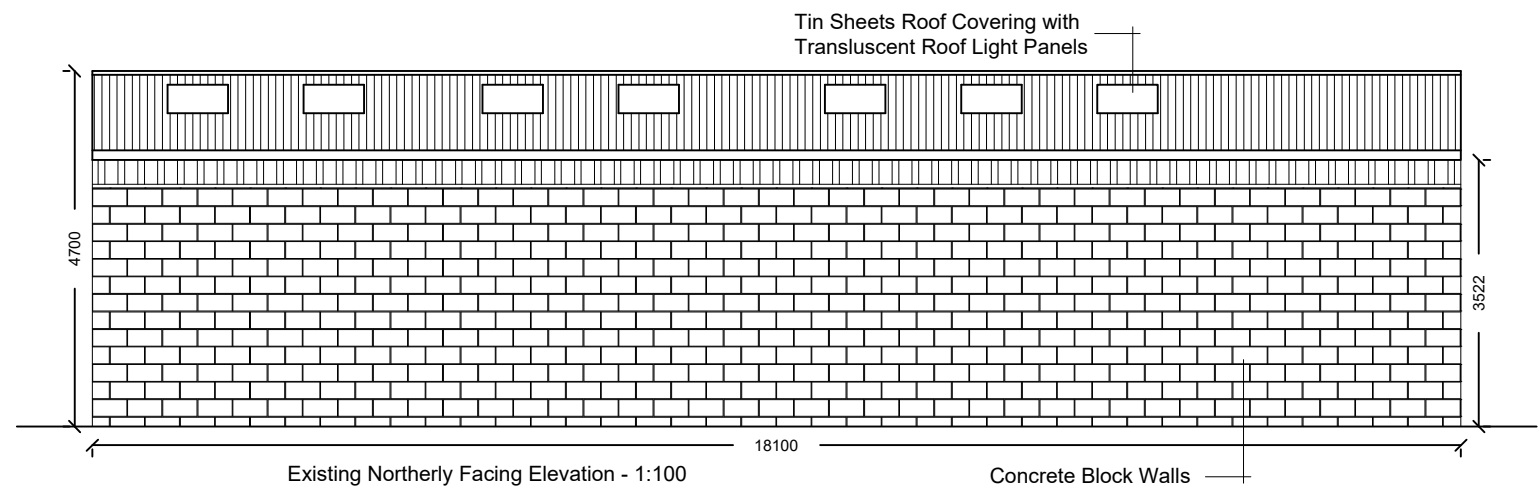

Location Plan - 1:1250

Notes:
All work is to be carried out to the latest current British standards Codes of Practice and recognised working practices.
All work and materials should comply with Health and Safety legislation.
All dimensions are in millimetres unless explicitly shown otherwise.
The contractor should check and certify all dimensions as work proceeds and notify the architect of any discrepancies.
Do not scale off the drawings, if in doubt ask.

 Gary Hearty Associates Gary Hearty Associates Chartered Surveyors Suite 9 - Grindleton Business Centre The Spinney Grindleton Clitheroe Lancashire BB7 4DH T: 01200 449700 Email: info@ghaonline.co.uk	Project: (No: Bebb/1016/3209) Planning - PN Class Q Permitted Development Conversion of a Farm Building at Clough House Farm Wardle Rochdale OL12 9PL		Drawn: KA	
	Drawing No: Bebb/1016/3490/01		Client: Mrs J Bebb	
	Date: 25.04.2024		Scale: 1:100, 1:500 & 1:1250 @ A1	
	Title: Proposed Floor Plan and Elevations, Existing and Proposed Site Plans, Location Plan.		Amendments:	