


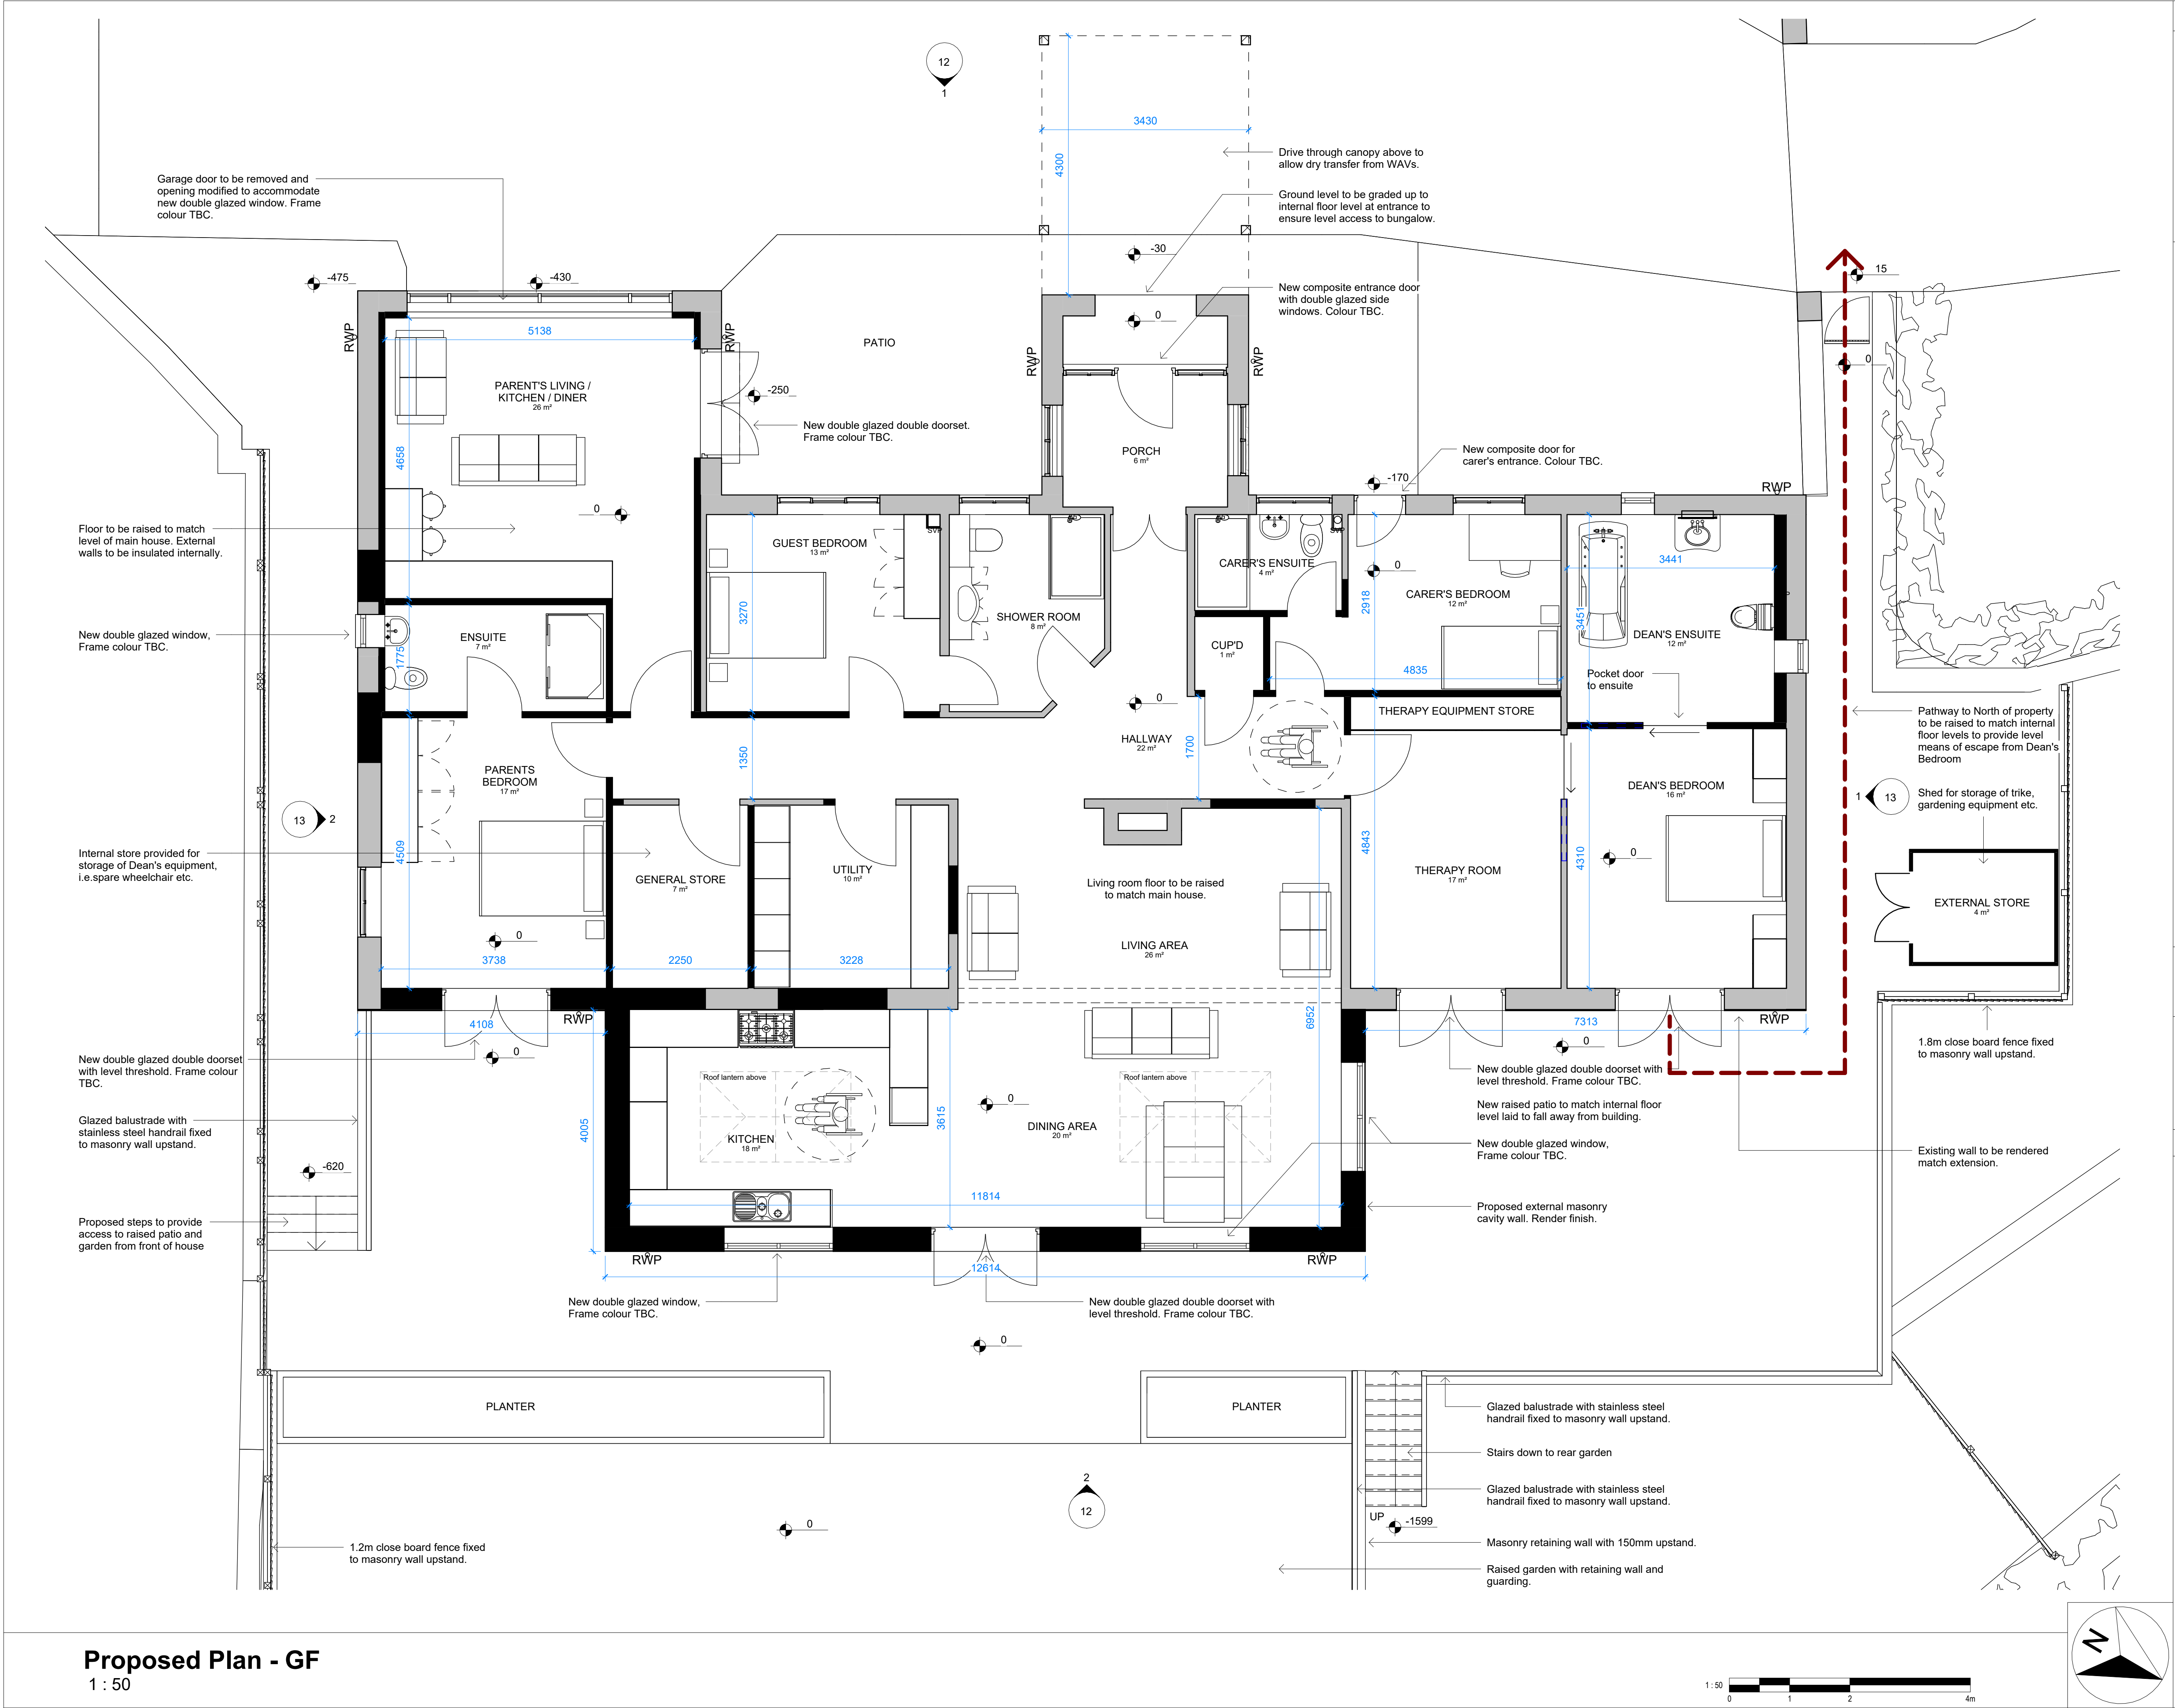

Revisions:

A	17/04/2024	Revised following feedback from Accommodation Expert.
B	08/05/2024	Revised to Planning Issue

PLANNING SUBMISSION

ALL INFORMATION REMAINS COPYRIGHT OF PH PARTNERSHIP

DO NOT SCALE - ALL DIMENSIONS TO BE VERIFIED ON SITE

PH Partnership

10 Lunkey Court, Chester-Le-Street, Co. Durham, DH2 1AN
Tel: 0191 410658 Email: info@phpartnerships.co.uk
Fax: 0191 4100537 Web: www.phpartnerships.co.uk

Client	D. Smith		
Project	Accessible Adaption & Extension		
Address	179 Newhey Road, Newhey, Rochdale, OL16 3SA		
Scales	1 : 50	@A1	Date 11/04/24
Drawing Title	Proposed Ground Floor Plan		
Drawing No.	9390 - 11	Revision	B

Proposed Plan - GF
1 : 50