

1. Any discrepancy to be reported to the Architect immediately.
2. The Contractor must check all dimensions on site.
3. This drawing, or any part of it, may not be reproduced without the consent of the Architect.

Project

Langley Lane Farm
Langley Lane
Middleton M24 5LJ


Drawing Title

Existing Ground Floor
Plan


Scale 1:100 @ A3 Date 20.02.23

Drawing No. 2235/12-300 Revision 000

Revision Details 000

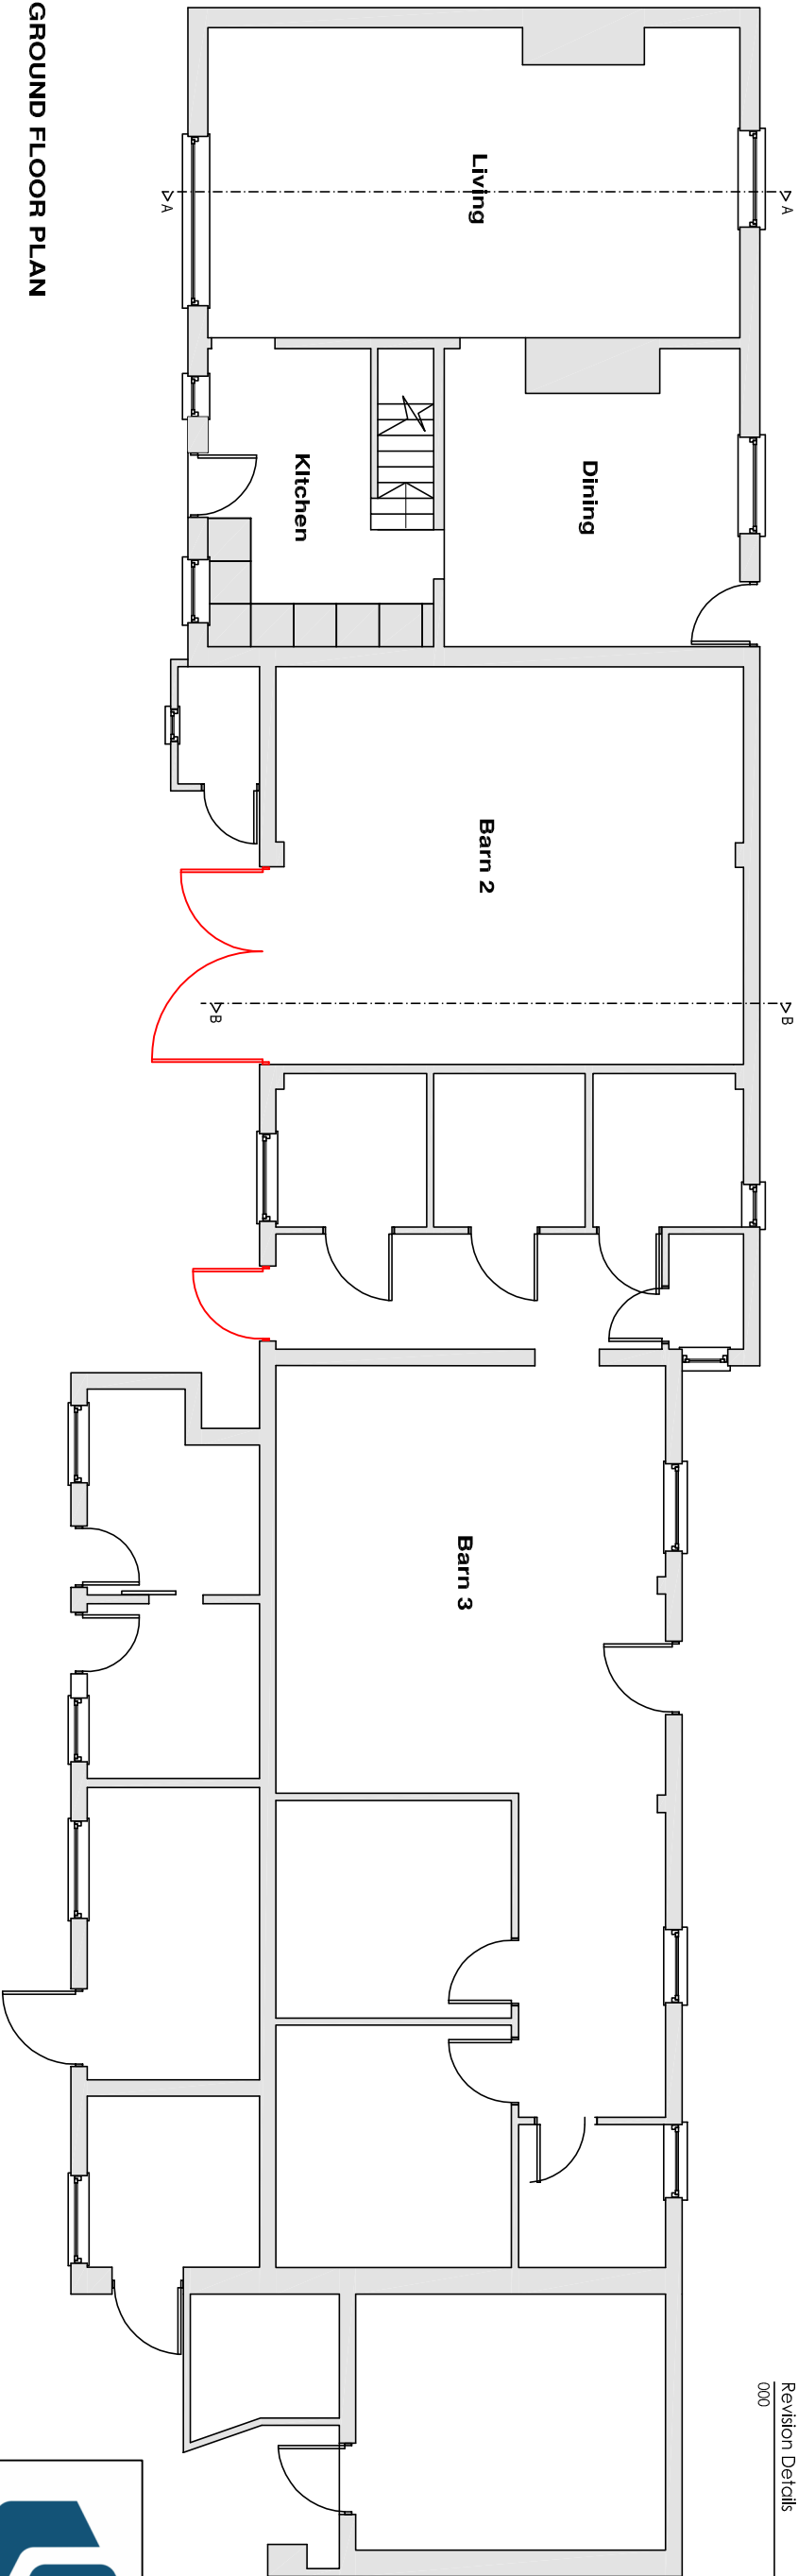

GROUND FLOOR PLAN

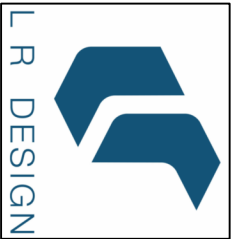

Architectural services
Office 3
131a Bury New Road,
Prestwich
M25 9NX
t. +44(0)161 820 9196
e. project@lr-design.net
www.lr-design.net