


FRONT ELEVATION (HALIFAX ROAD)
(PROPOSED)

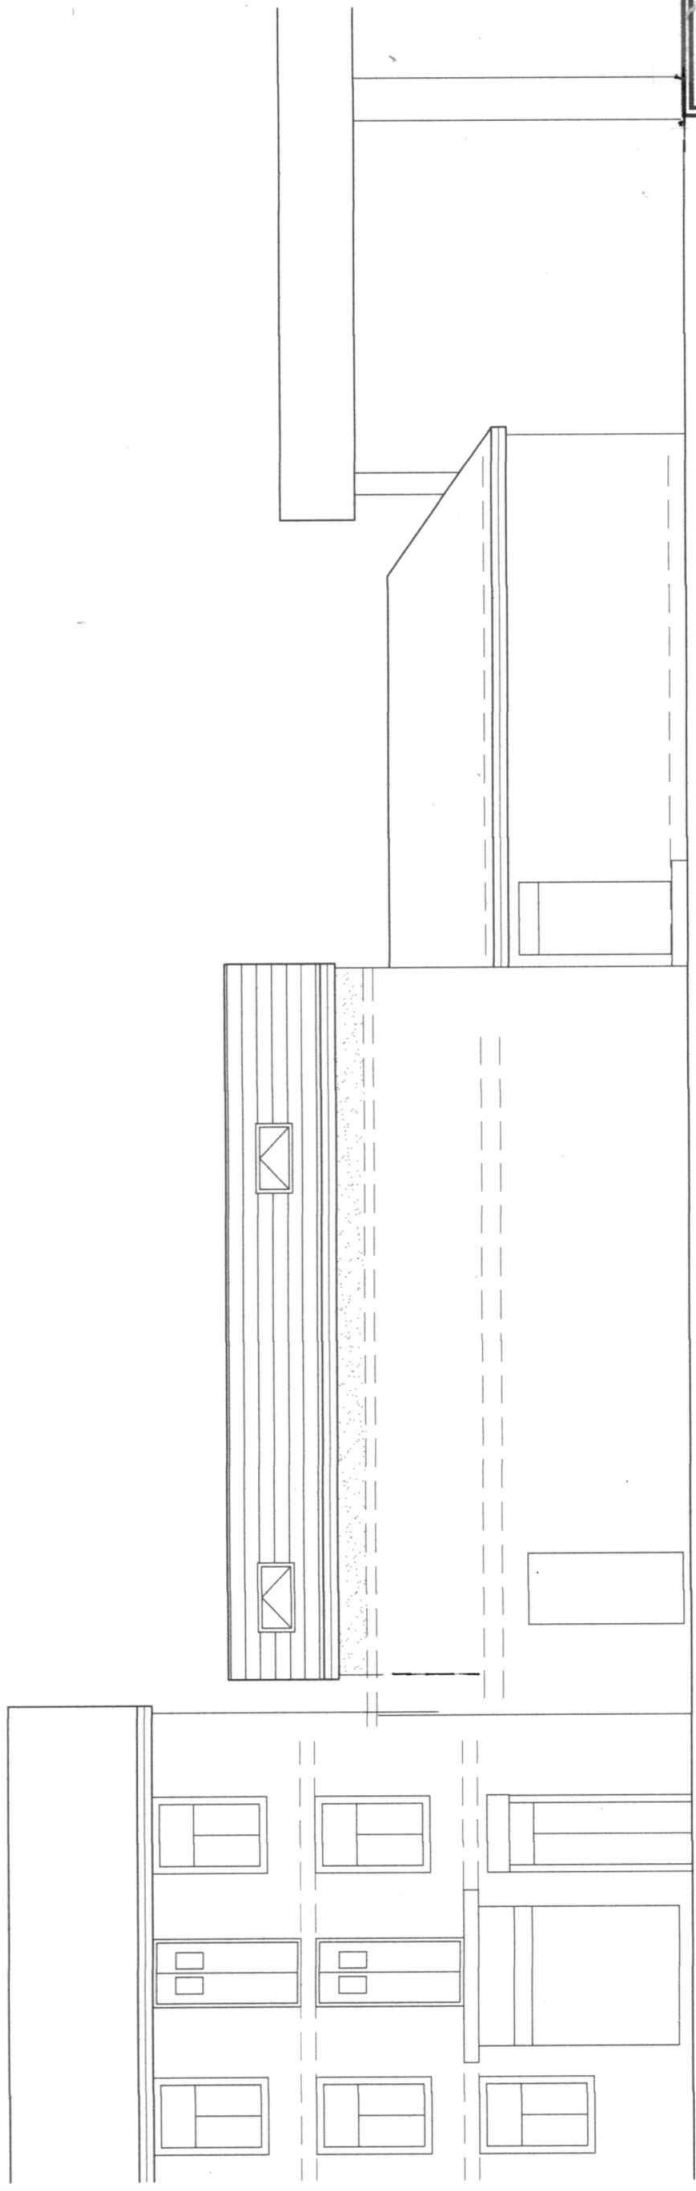

SIDE ELEVATION HAMER LANE
(PROPOSED)

BUILDING DESIGN SERVICES	
M. FAROOQ	
418 Bury Road Rochdale OL11 5EU.	
Tel: 01706 712231 Mob: 07967605763	
PROPOSED FIRST FLOOR EXTENSION TO EXISTING PHARMACY AT HALIFAX ROAD ROCHDALE OL16 2NT	
For: Mr M AJMAL DAR	
Elevation	2134/ 4
Scale 1: 100	