

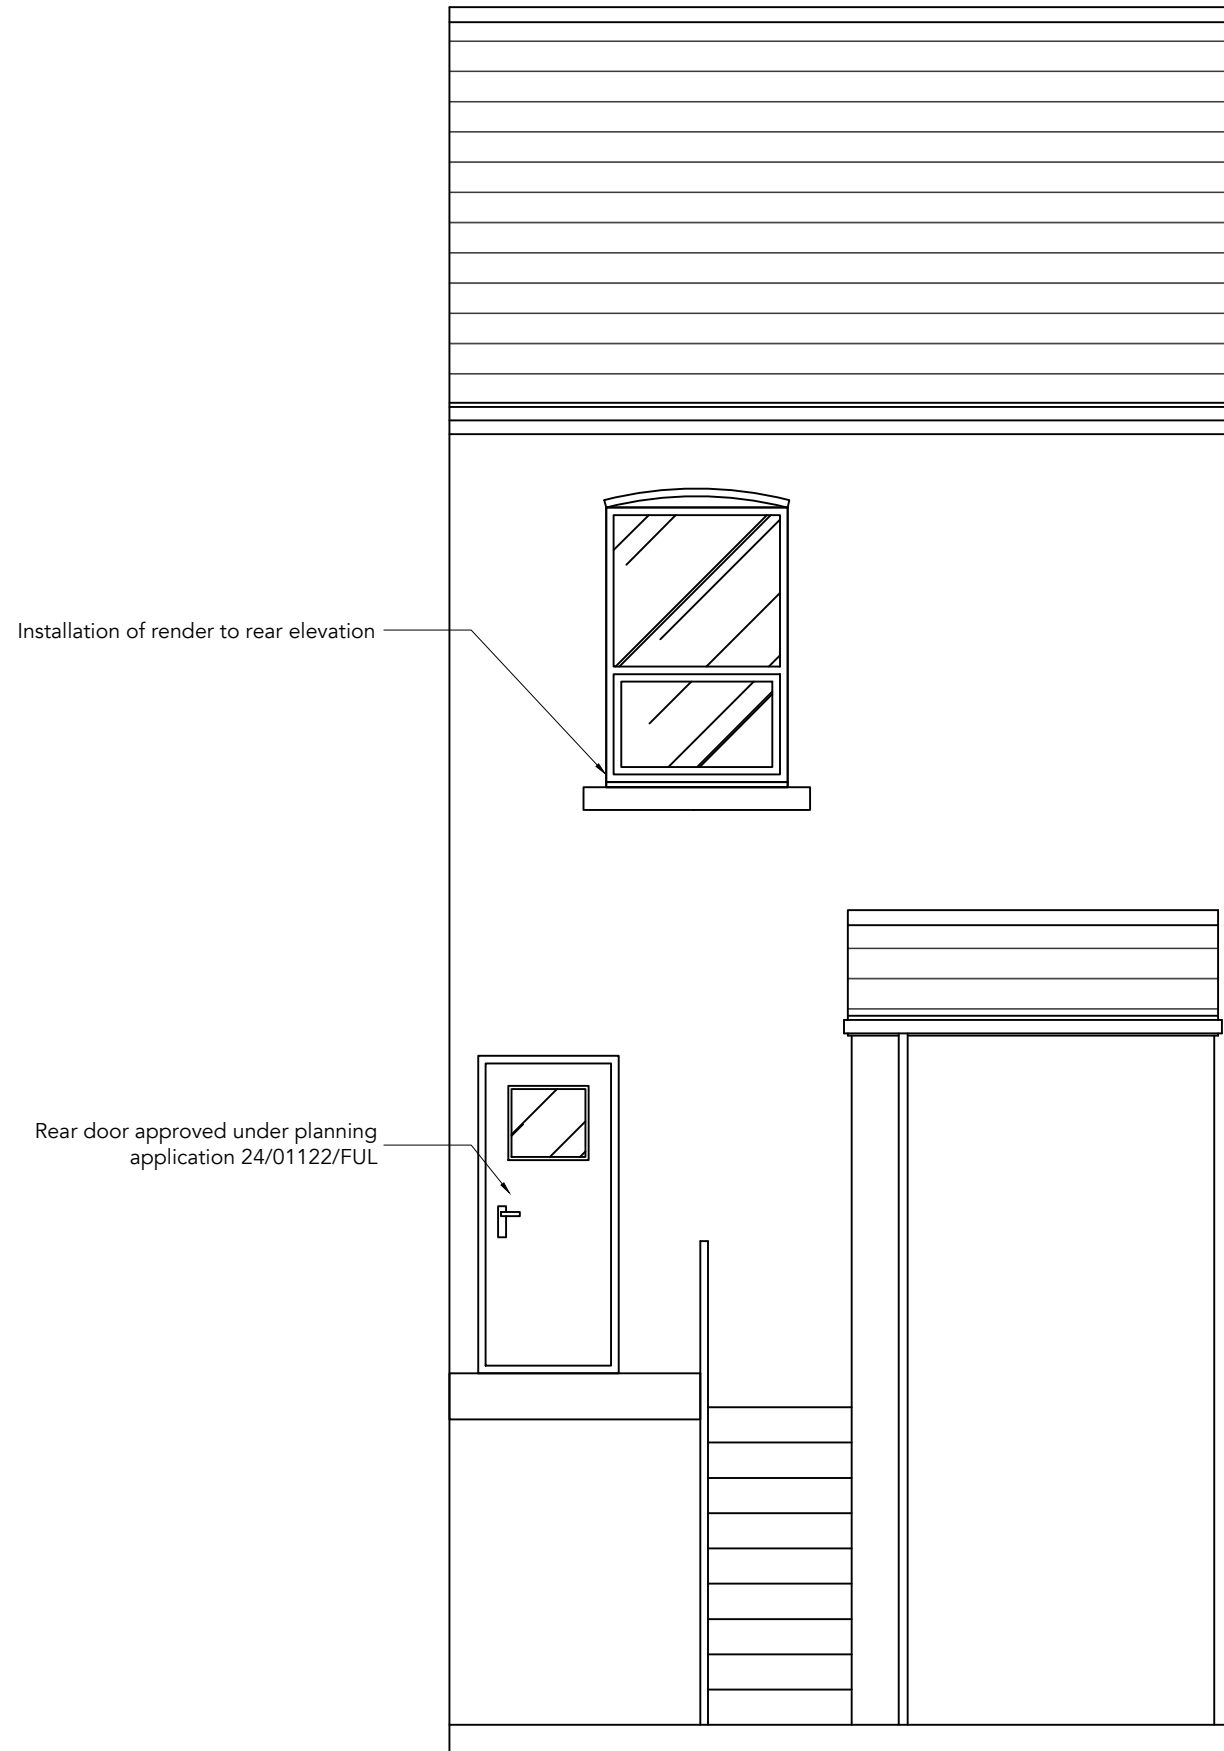


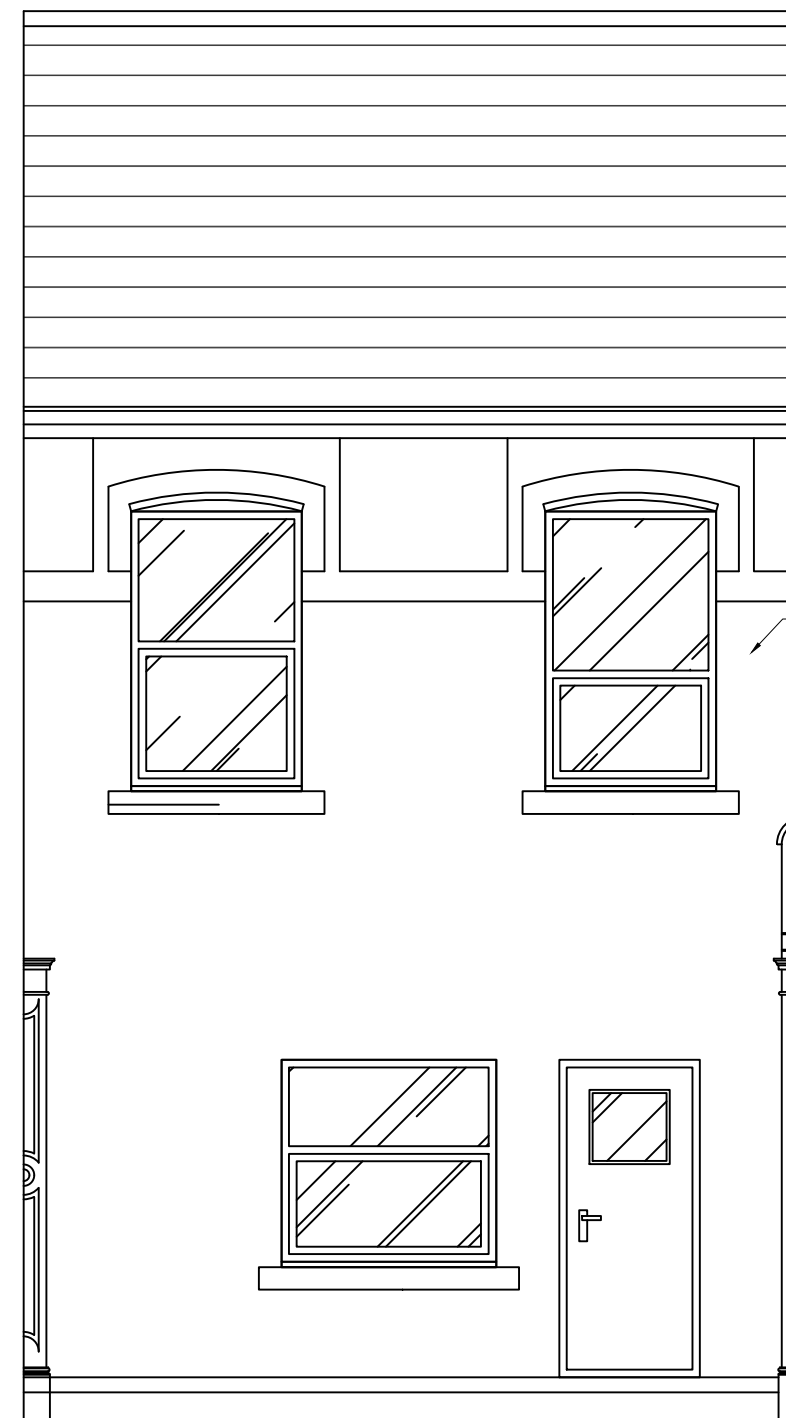

Installation of render to rear elevation

Rear door approved under planning application 24/01122/FUL

REAR ELEVATION AS EXISTING (1:50)

 

Installation of render to front elevation

FRONT ELEVATION AS EXISTING (1:50)

A		FOLLOWING VALIDATION		JW	26-5-25
Rev	Description	By	Date		
HADAS ARCHITECTURAL ARCHITECTURAL DESIGN					
769 Rochdale Road, Slattocks, Middleton, Manchester M24 2RA					
854 MANCHESTER ROAD, Castleton, OL11 2SP EXISTING ELEVATIONS					
DRAWN	JW	DATE	16-4-25	DRAWING NO.	
SCALE	1:50 @A3	REV.	A	2505-203A	