




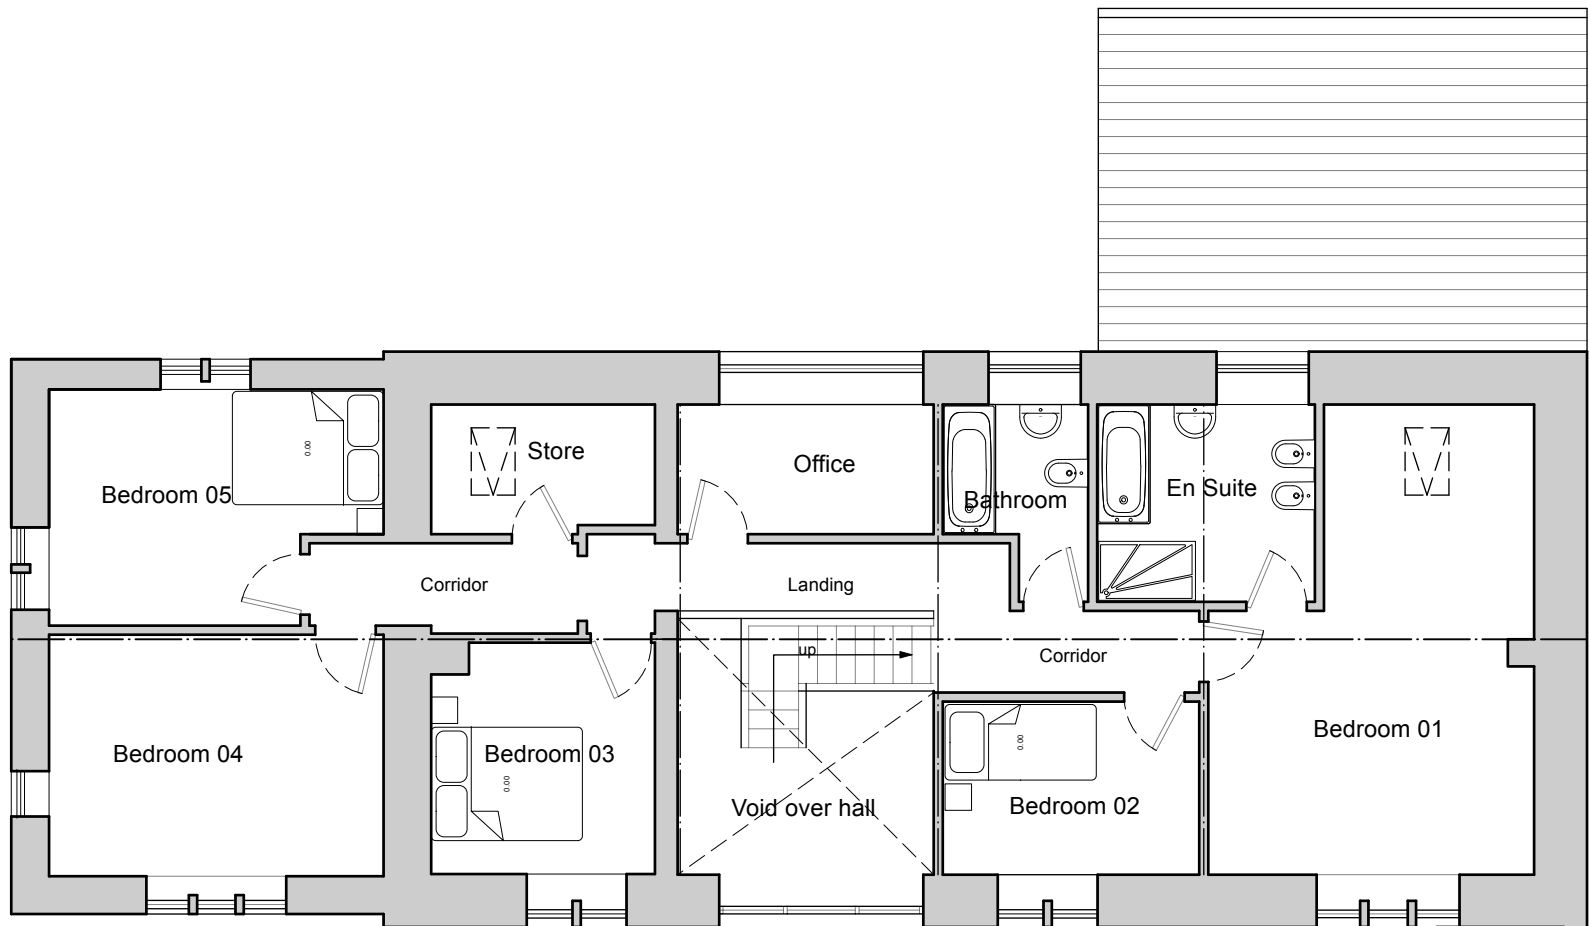


First Floor Plan  
1:100 Scale  
0 1 3 5m  
Scale 1:100

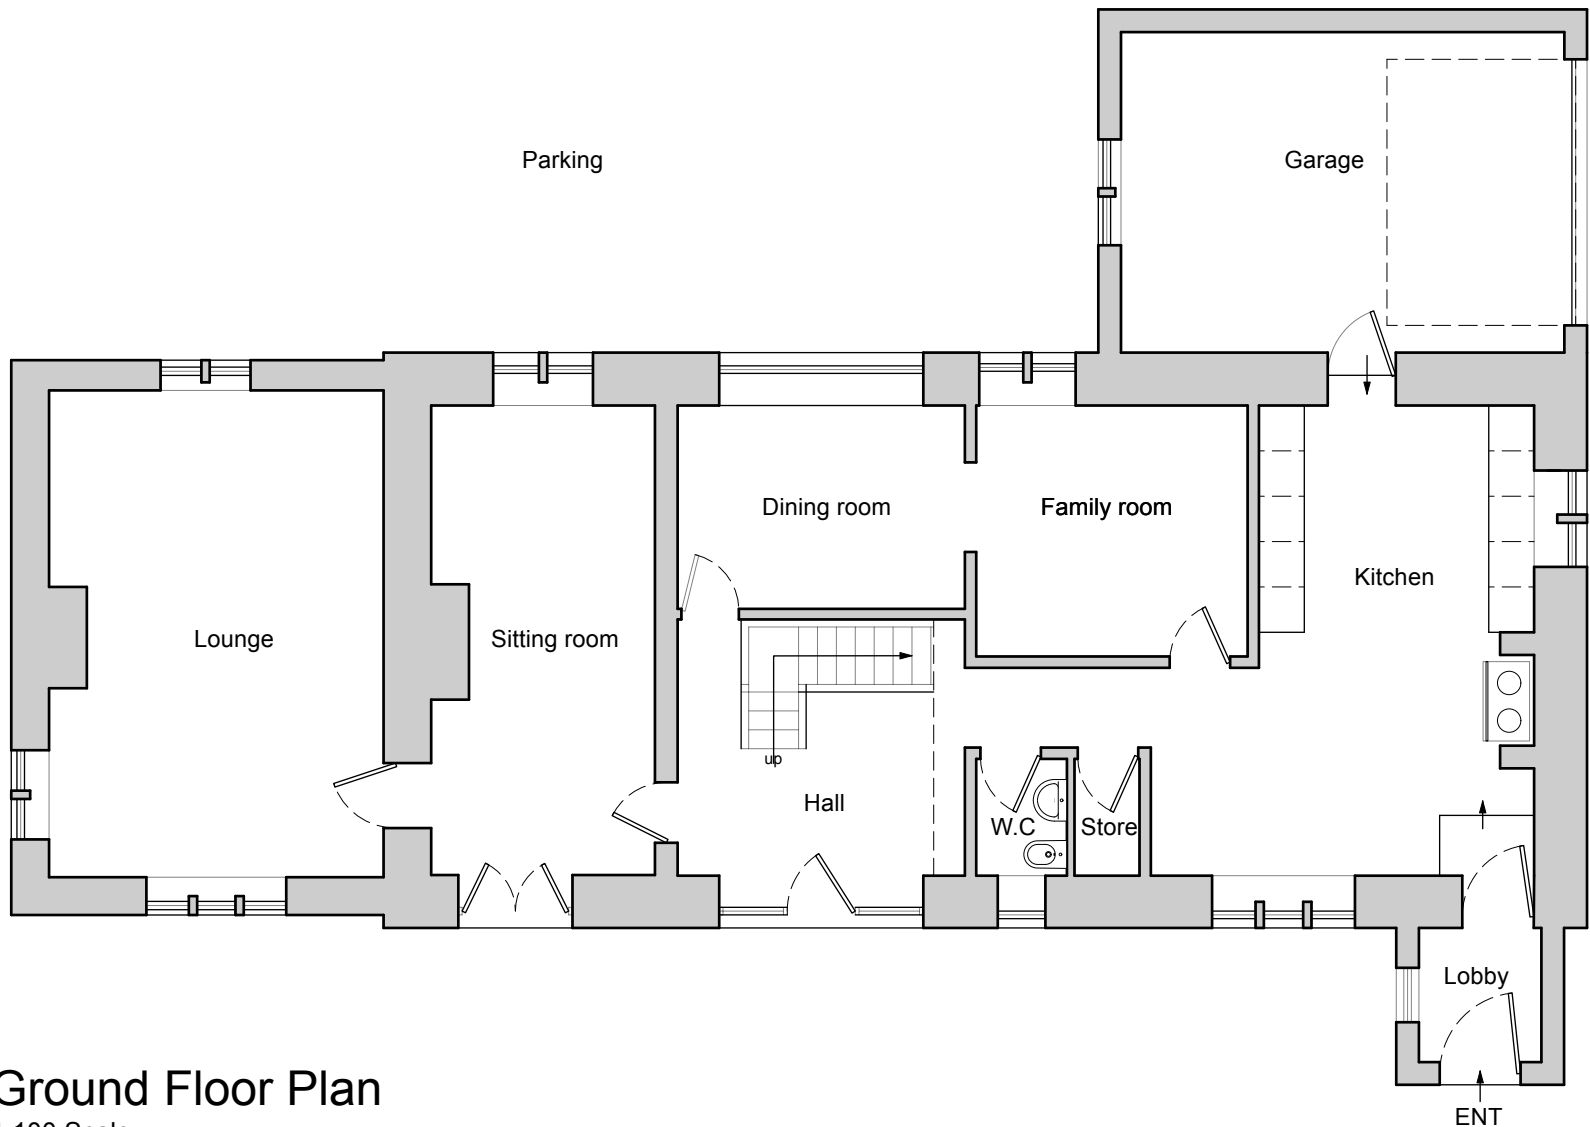


Ground Floor Plan  
1:100 Scale  
0 1 3 5m  
Scale 1:100

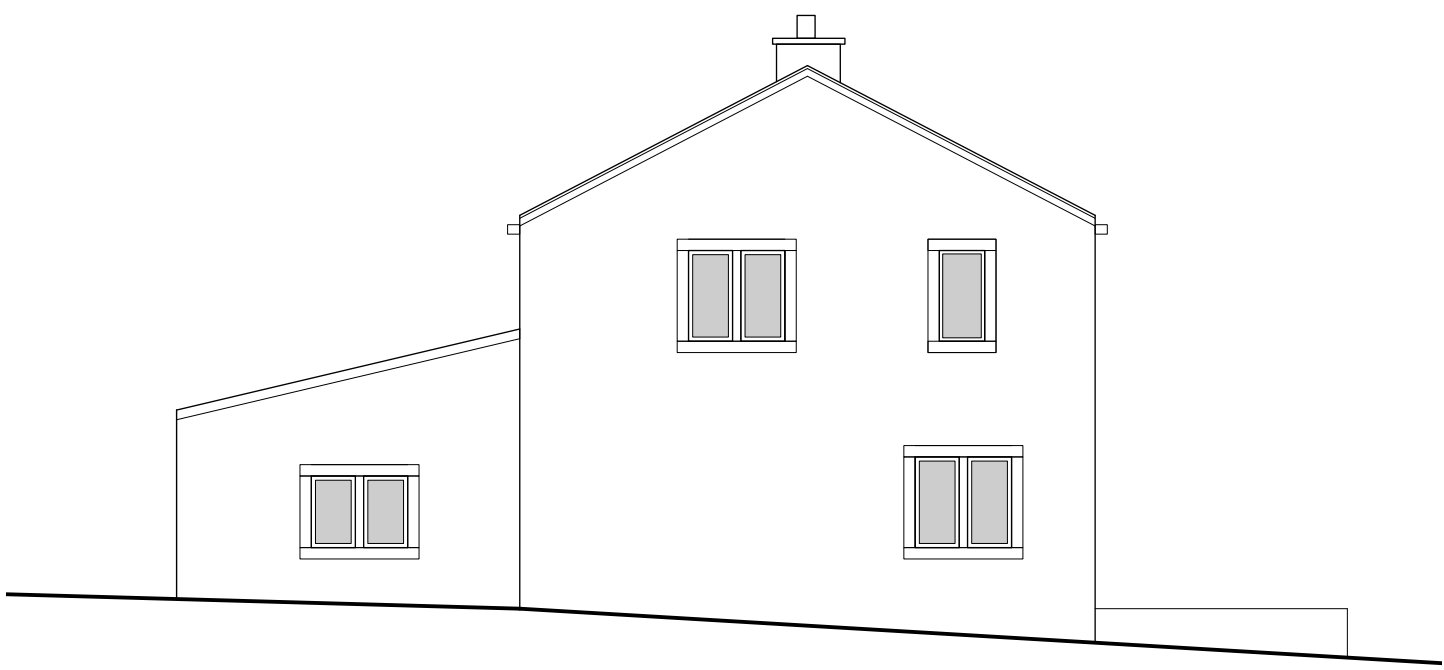


West Elevation  
0 1 3 5m  
Scale 1:100

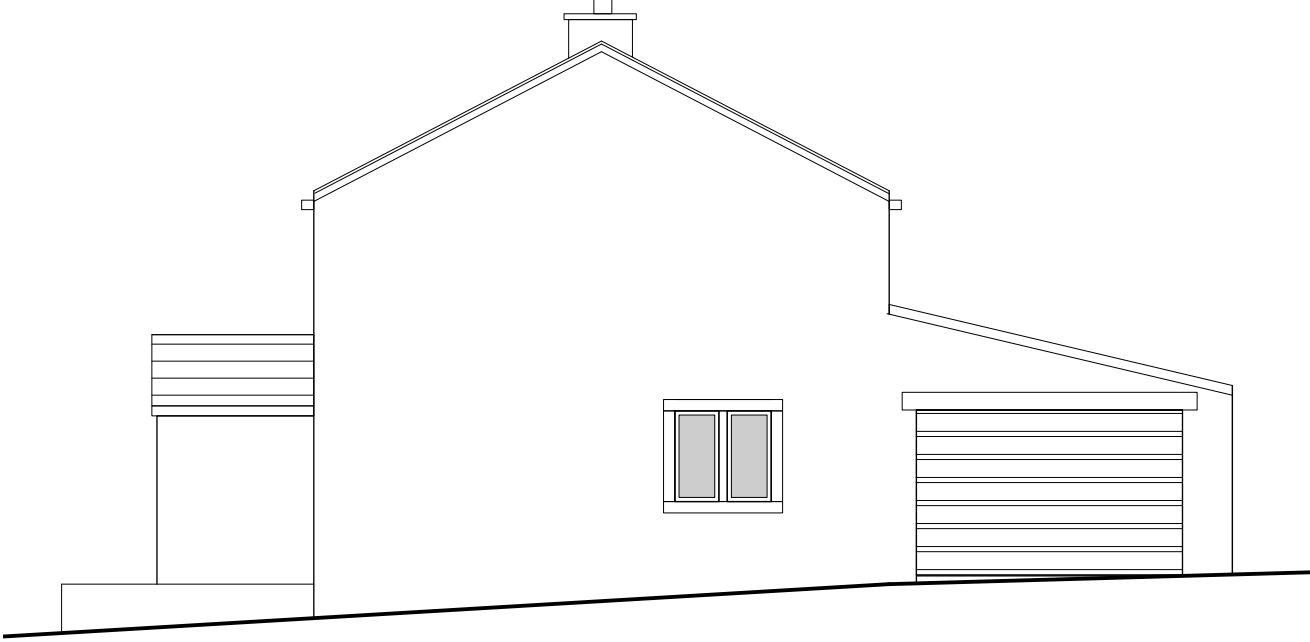

East Elevation  
0 1 3 5m  
Scale 1:100

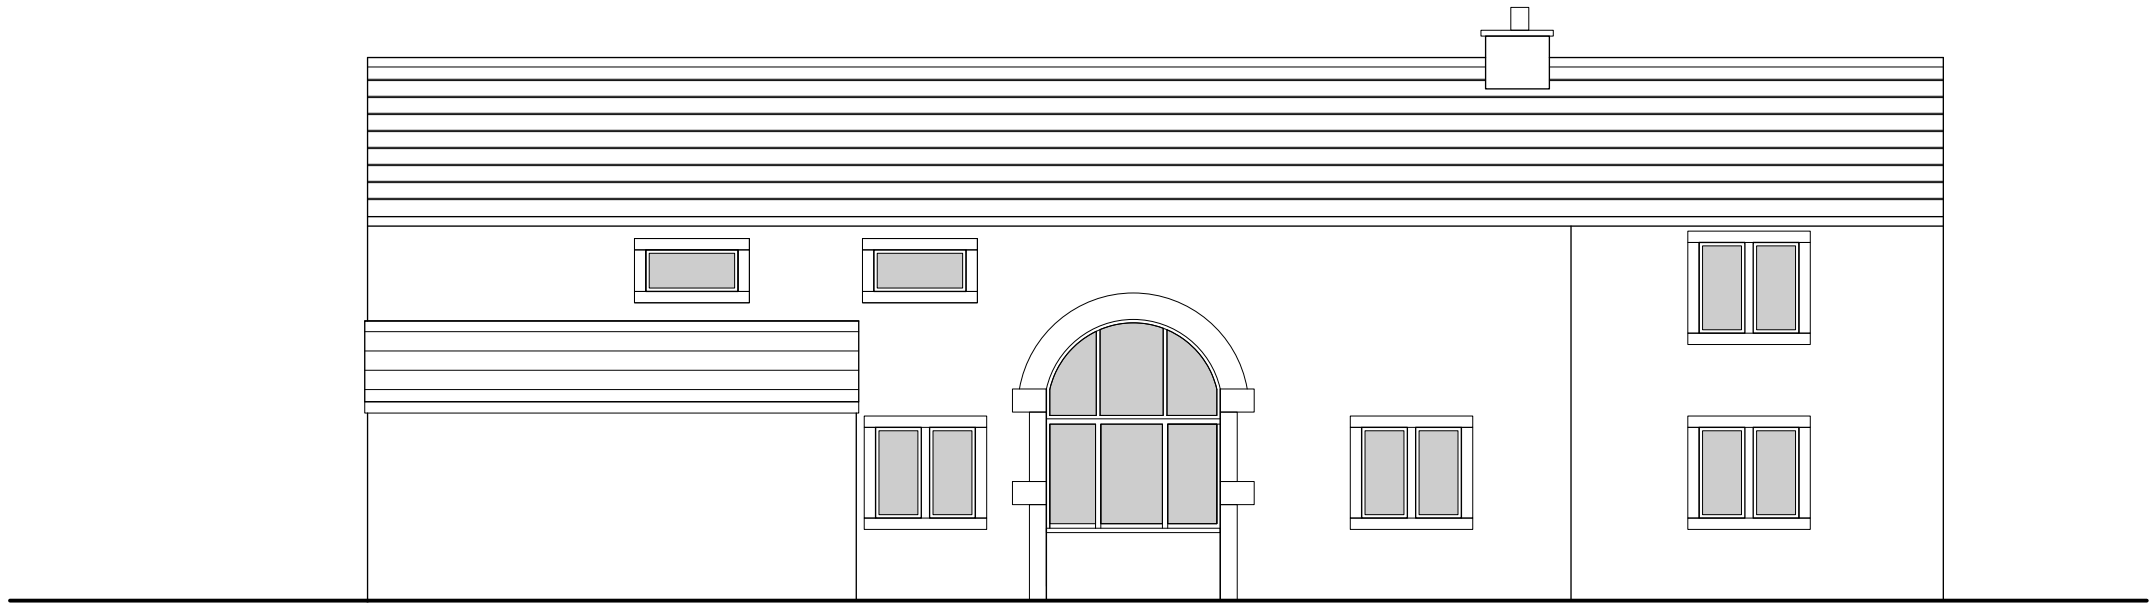

North Elevation  
0 1 3 5m  
Scale 1:100

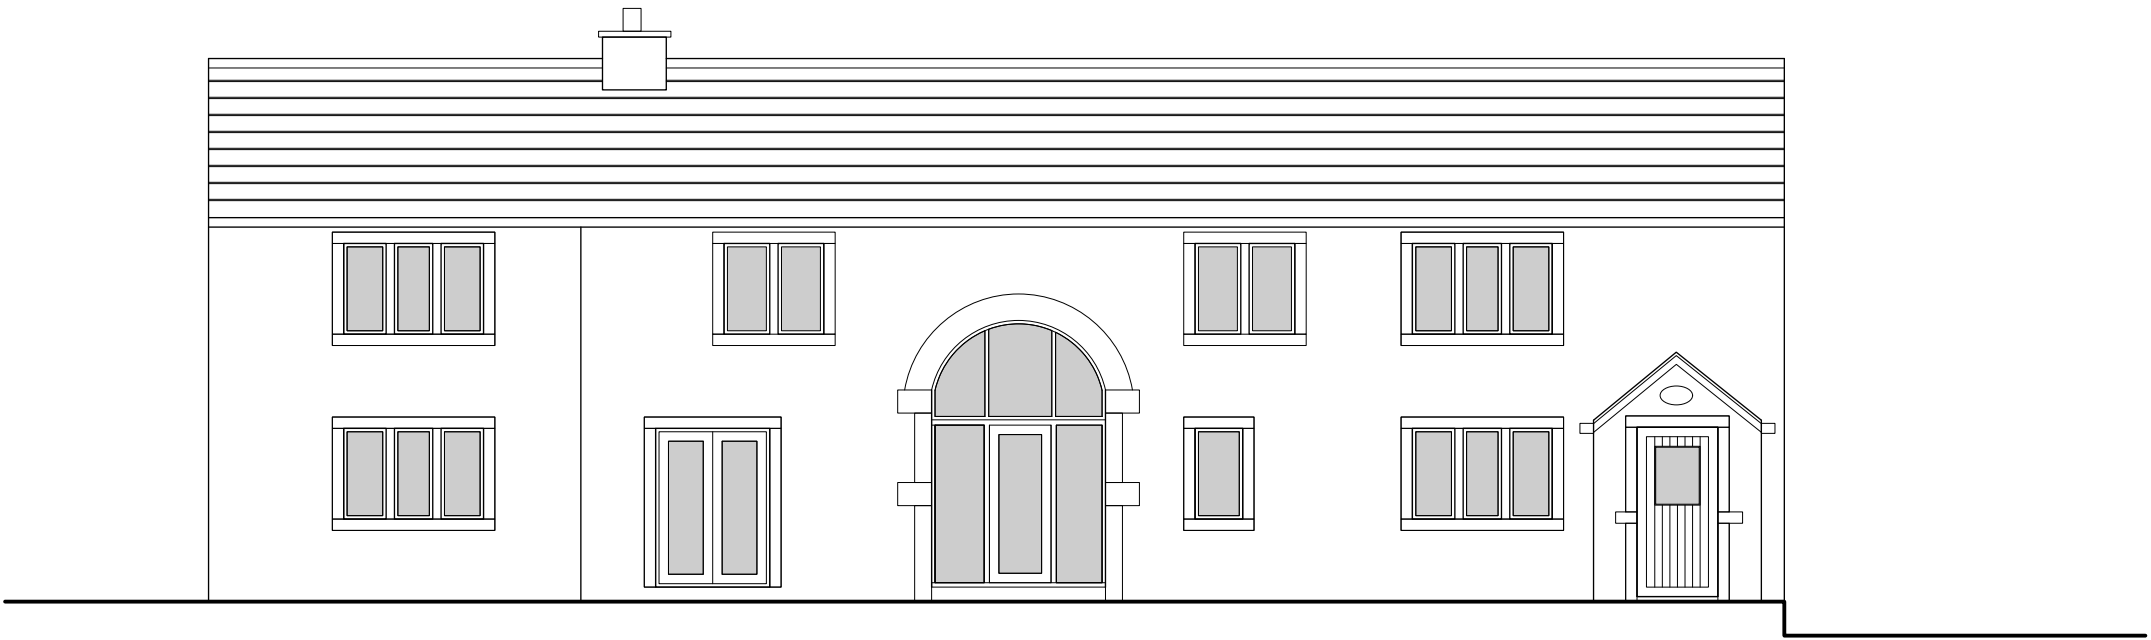

South Elevation  
0 1 3 5m  
Scale 1:100

Revision  
Project  
**Higher Ashworth Farm**  
Address  
**Meadowhead Lane,  
Norden, OL11 5UL**  
Client  
**Prosperity Children's  
Services Ltd**  
Drawing  
**Existing Plans and Elevations**



www.storah.com mail@storah.com 01706 813214  
Scale Sheet Size Date Drawn  
AS NOTED ISO A1 19/03/2025 MB

Drawing Number Revision

22-027 - 101