




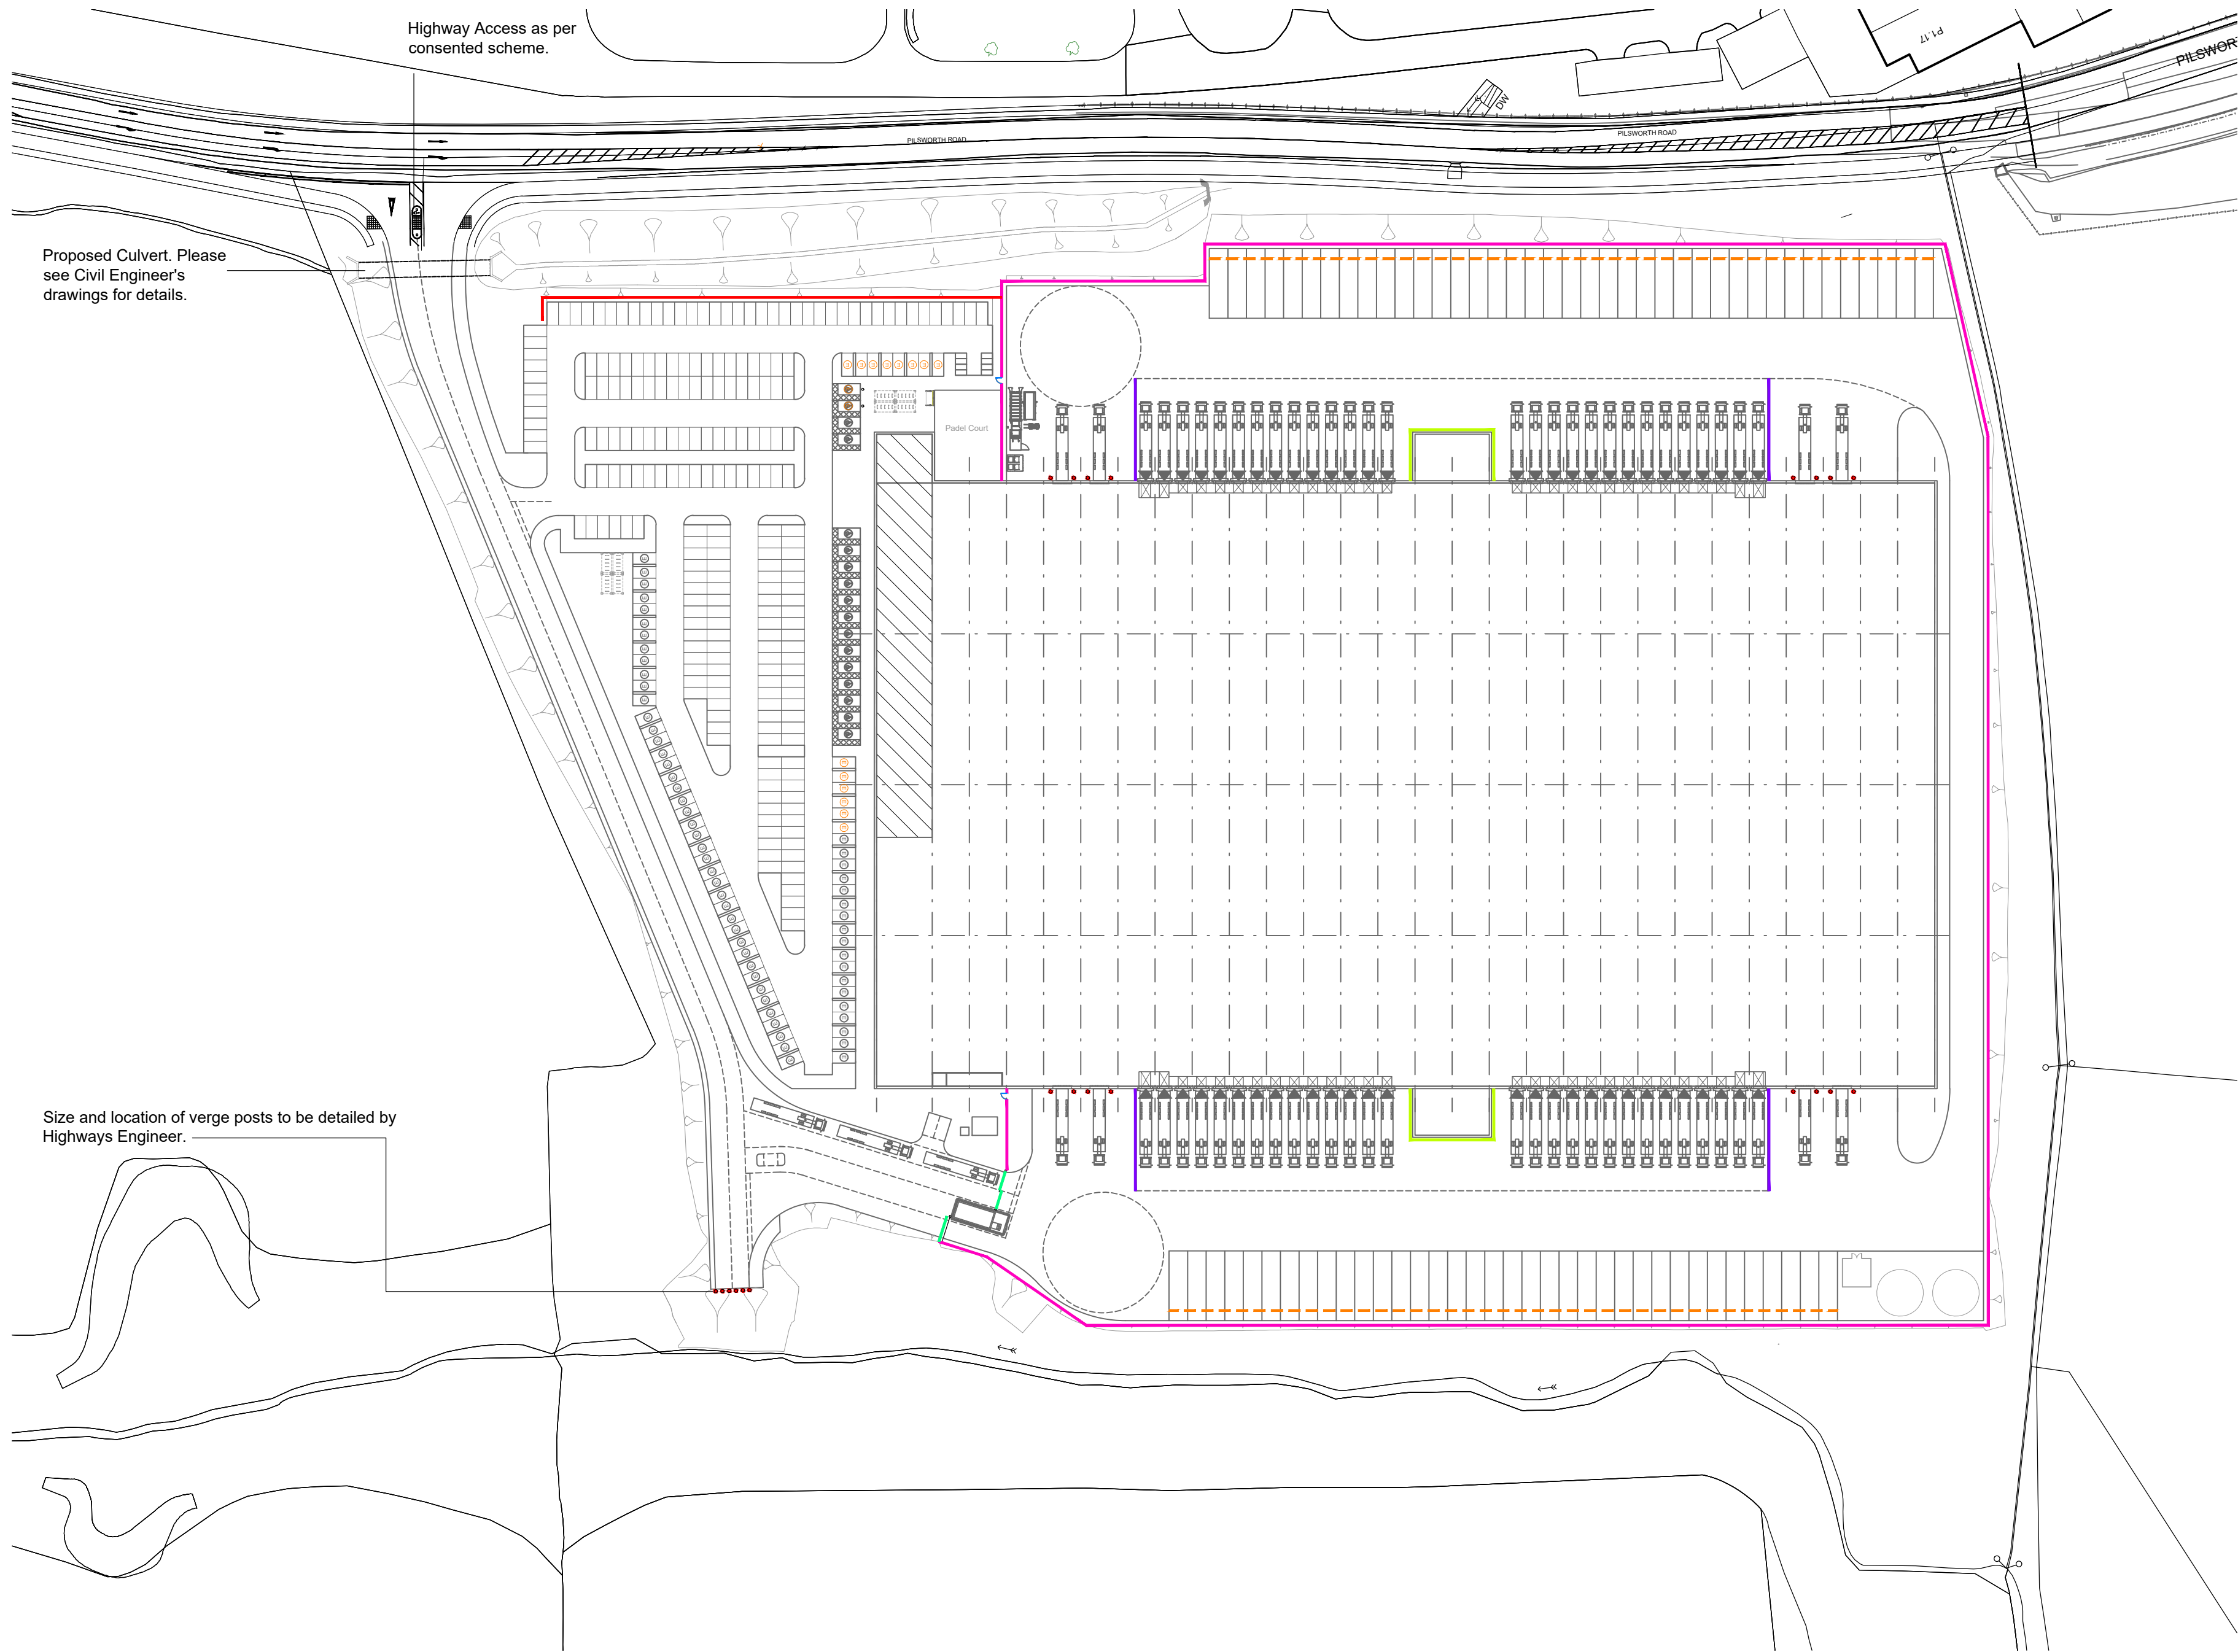


Site Plan
Scale @ 1:1000

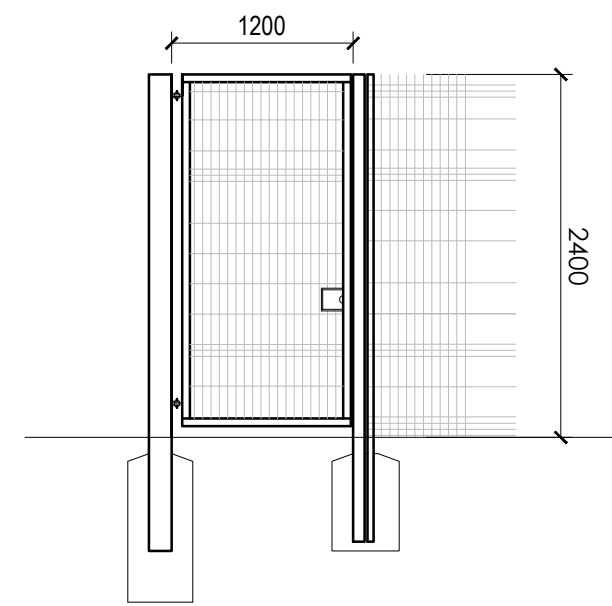

2.4m Paladin Fence Manual Personnel Gate Detail
Scale @ 1:50

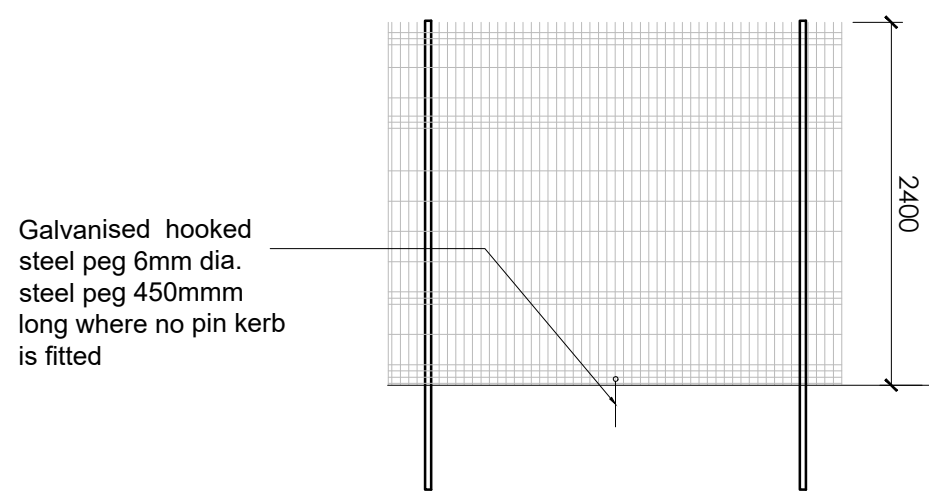

2.4m Paladin Fence Details
Scale @ 1:50

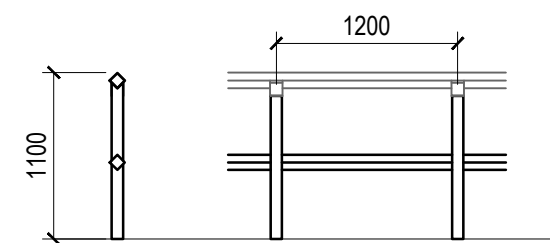

1.1m Timber Knee Rail Details
Scale @ 1:50

Key:

- Proposed 2.4m high Paladin Fence
Colour: Black
- Proposed 1.1m timber knee rail
- Access Barriers
- Personnel Manual Gate
(To match fencing)
- Proprietary wheel stops
- Armco Barrier
- Combined Armco Barrier & Handrail system
- Bollard

NOTES

AEWTP026C

- All dimensions and levels are to be checked on site.
- Any discrepancies are to be reported to the architect before any work commences
- This drawing shall not be scaled to ascertain any dimensions. Work to figured dimensions only.
- This drawing shall not be reproduced without express written permission from AEW.
- Title overlay drawings and ownership boundaries are produced using all reasonable endeavors. AEW cannot be responsible for the accuracy or scale discrepancy of base plans supplied to them.
- All works are to be undertaken in accordance with Building Regulations and the latest British Standards.
- All proprietary materials and products are to be used strictly in accordance with the manufacturers recommendations.

CDM 2015

Client notified of duties: 20/12/2022

Principal Designer: Rider Levett Bucknall

Unless noted below, all known hazards have been highlighted on the drawing:

P02	23/05/2023	CF	CF
Verge posts added to end of the spur road.			
P01	27/03/2023	CF	CL
Planning Issue			
REV	Date	Drawn by: -	Checked by: -
Status	Purpose of Issue		
S2	For Information		
drawing stage	Planning		
client	Russell LDP		

project
Plot 3, South Heywood

drawing title
Proposed Boundary Treatment

date	Mar 2023	drawn	CF
scale@A1	As Indicated	checked	CL

Rev
P02

Job No
13230-AEW-SI-XX-DR-A-0505

aew architects
0161 214 4370
www.aewarchitects.com

AEW