


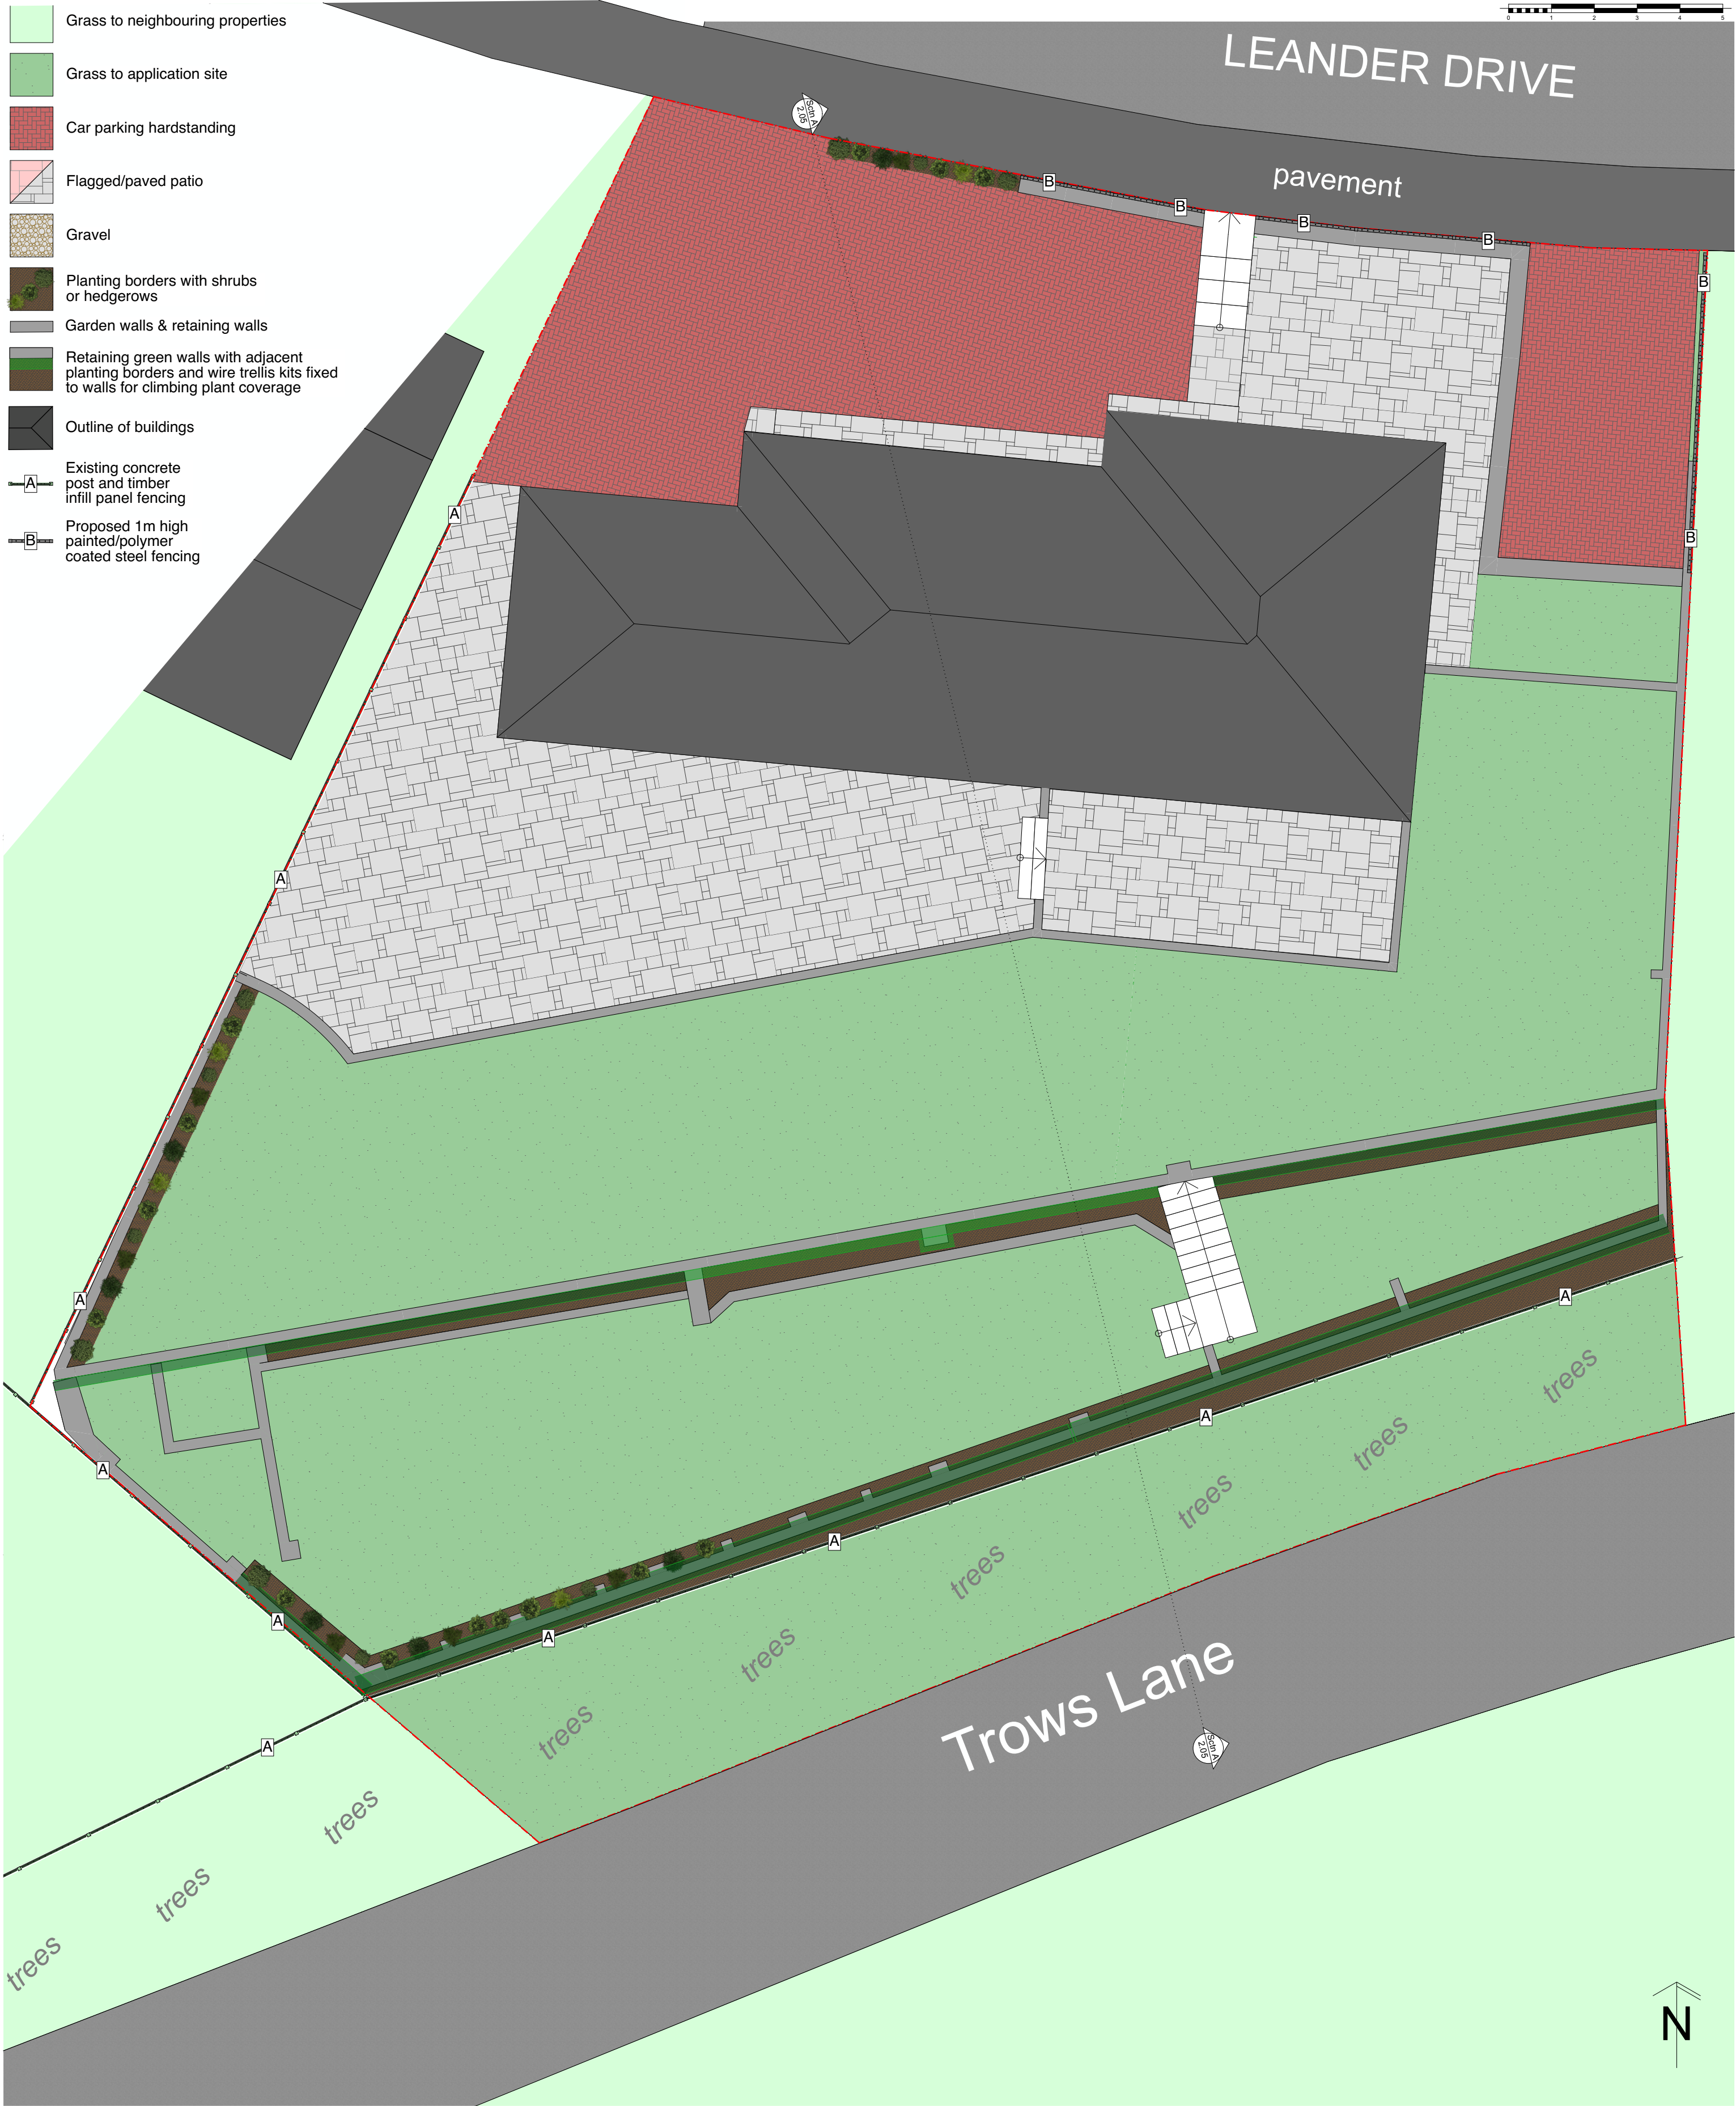

Proposed Ground Floor 1:100

GOODCHILD DESIGN PARTNERSHIP
0161 850 8586
07764 772 622
goodchild.design@icloud.com
132-134 Great Ancoats St
Manchester M4 6DE

NOT FOR CONSTRUCTION - FOR ASSESSMENT BY THE PLANNING AUTHORITY ONLY

The Contractor is responsible for checking and confirming dimensions at the job site. Goodchild Design Partnership will not be responsible for construction means, methods, techniques, sequences, or procedures, or for safety precautions and programs in connection with the project.
DO NOT SCALE FROM THIS DRAWING

Mr Awat Abdullahi
163 Leander Drive
Rochdale OL11 2XE

Garden Remodel

Date	Change Name	ChID	Rev

Revision:

Project Status:

Feasibility

Design

Planning

Detailed Design

Construction

As Built

Scale: As indicated @ A2

Sheet: 1.02

Proposed Site Plan

N1379(P)

Printed: 01/04/2025

This drawing and the design shown remain the COPYRIGHT of Goodchild Design Partnership no copy or alteration to the drawing may be made without our prior written authorisation.