


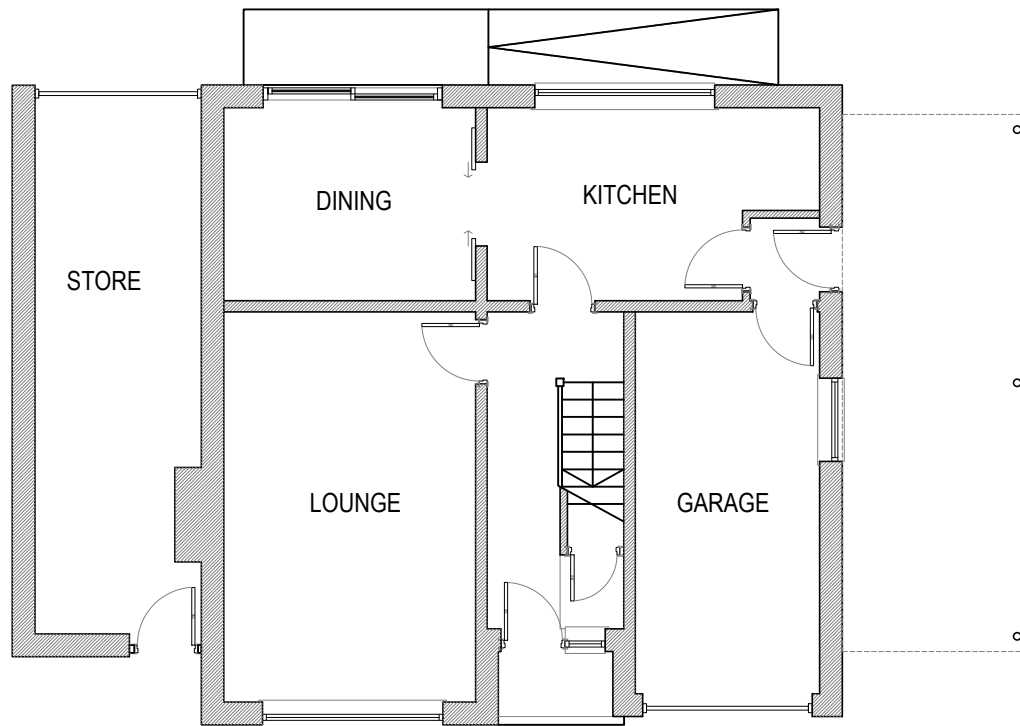


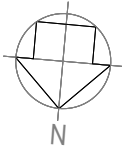

EXISTING GROUND FLOOR PLAN

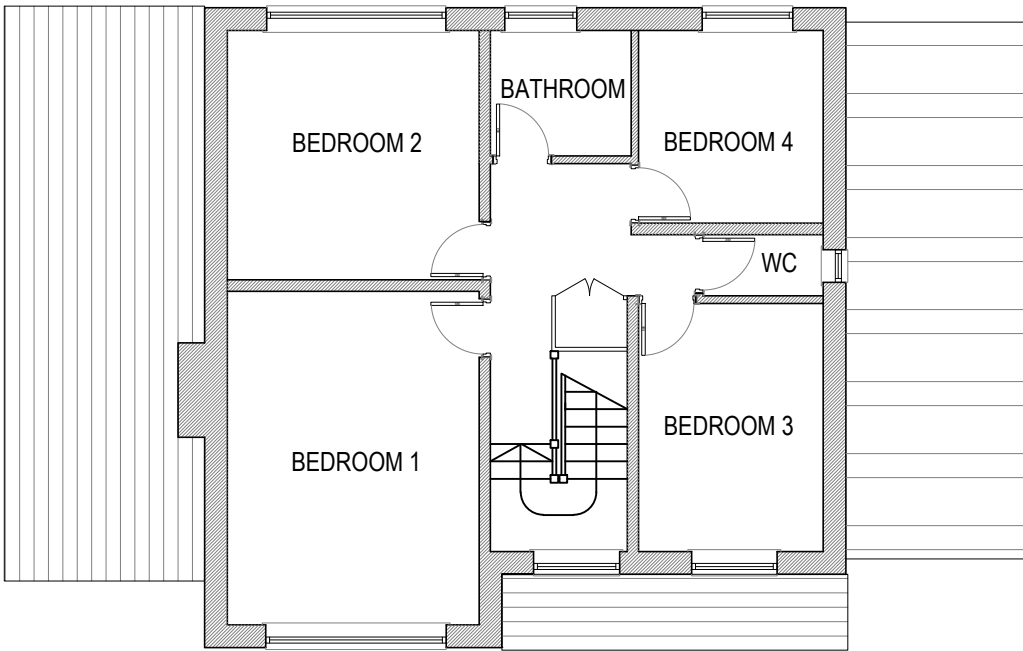

EXISTING FIRST FLOOR PLAN

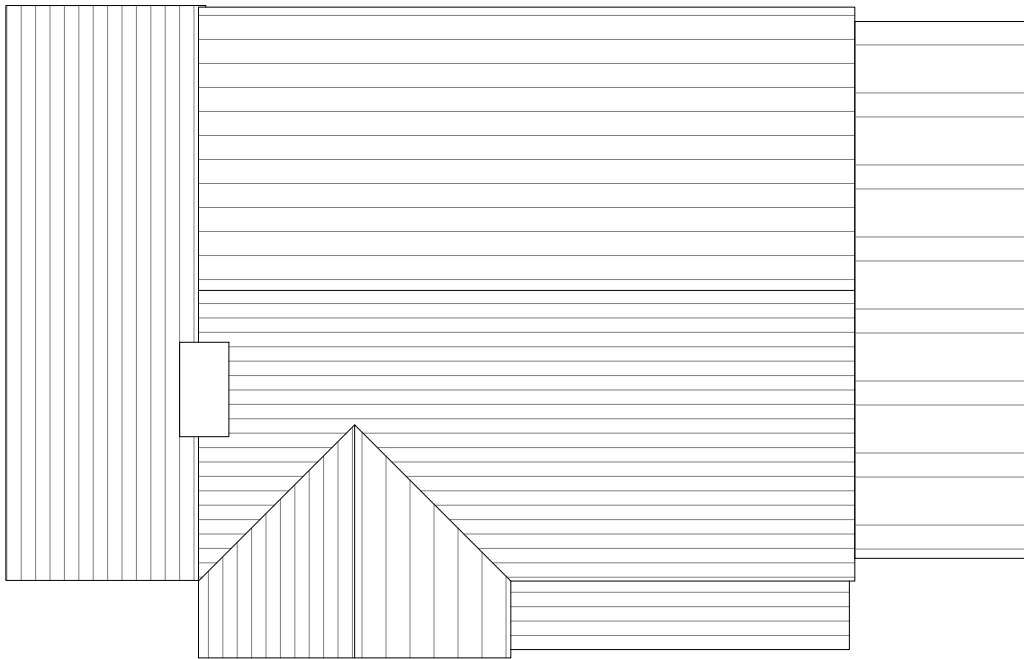

EXISTING ROOF PLAN

Disclaimer:
Do not scale from this drawing.
All dimensions to be verified on site prior to the commencement of any work or the production of any shop drawing. All discrepancies to be reported to the architect immediately.
This drawing is to be read in conjunction with all related Architect's and consultant drawings and any other relevant information.
This drawing is the copyright of Design & Architecture Workshop.

Notes:

B	12.10.22	Issued for planning
A	09.06.21	Issued for comments

Rev	Date	Description
-----	------	-------------

Design & Architecture Workshop
The Workshop,
2 Oldham Road,
Delph,
Oldham OL3 5EB
tel: 01457 238324
email: info@daworkshop.co.uk
www.daworkshop.co.uk

Project:
6 Bramhall Close
House Remodel

Drawing Title:
Existing Floor Plans

Scale: 1:100	Papersize: A3
-----------------	------------------

Drawing No.:
195-002

Drawing Date: June 2021	Drawn by: RAD
----------------------------	------------------

Client:
J&I Brierley Developments Ltd

