


New Upvc gutters to connect into new 75mm square section Upvc rainwater pipe then into new back inlet gully. Drains to connect into new inspection chamber.

Roof tiles to match existing as closely as possible, to be capable of a roof pitch of 17.5°.

New roof joists to be 175x50mm C16 timber joists at 400mm centres.

Abutment of new roof and rear gable to have min. 150mm Code 4 lead flashing with remedial cavity tray inserted into existing cavity.

Existing window cill to be raised to accommodate new pitched roof abutting existing gable.

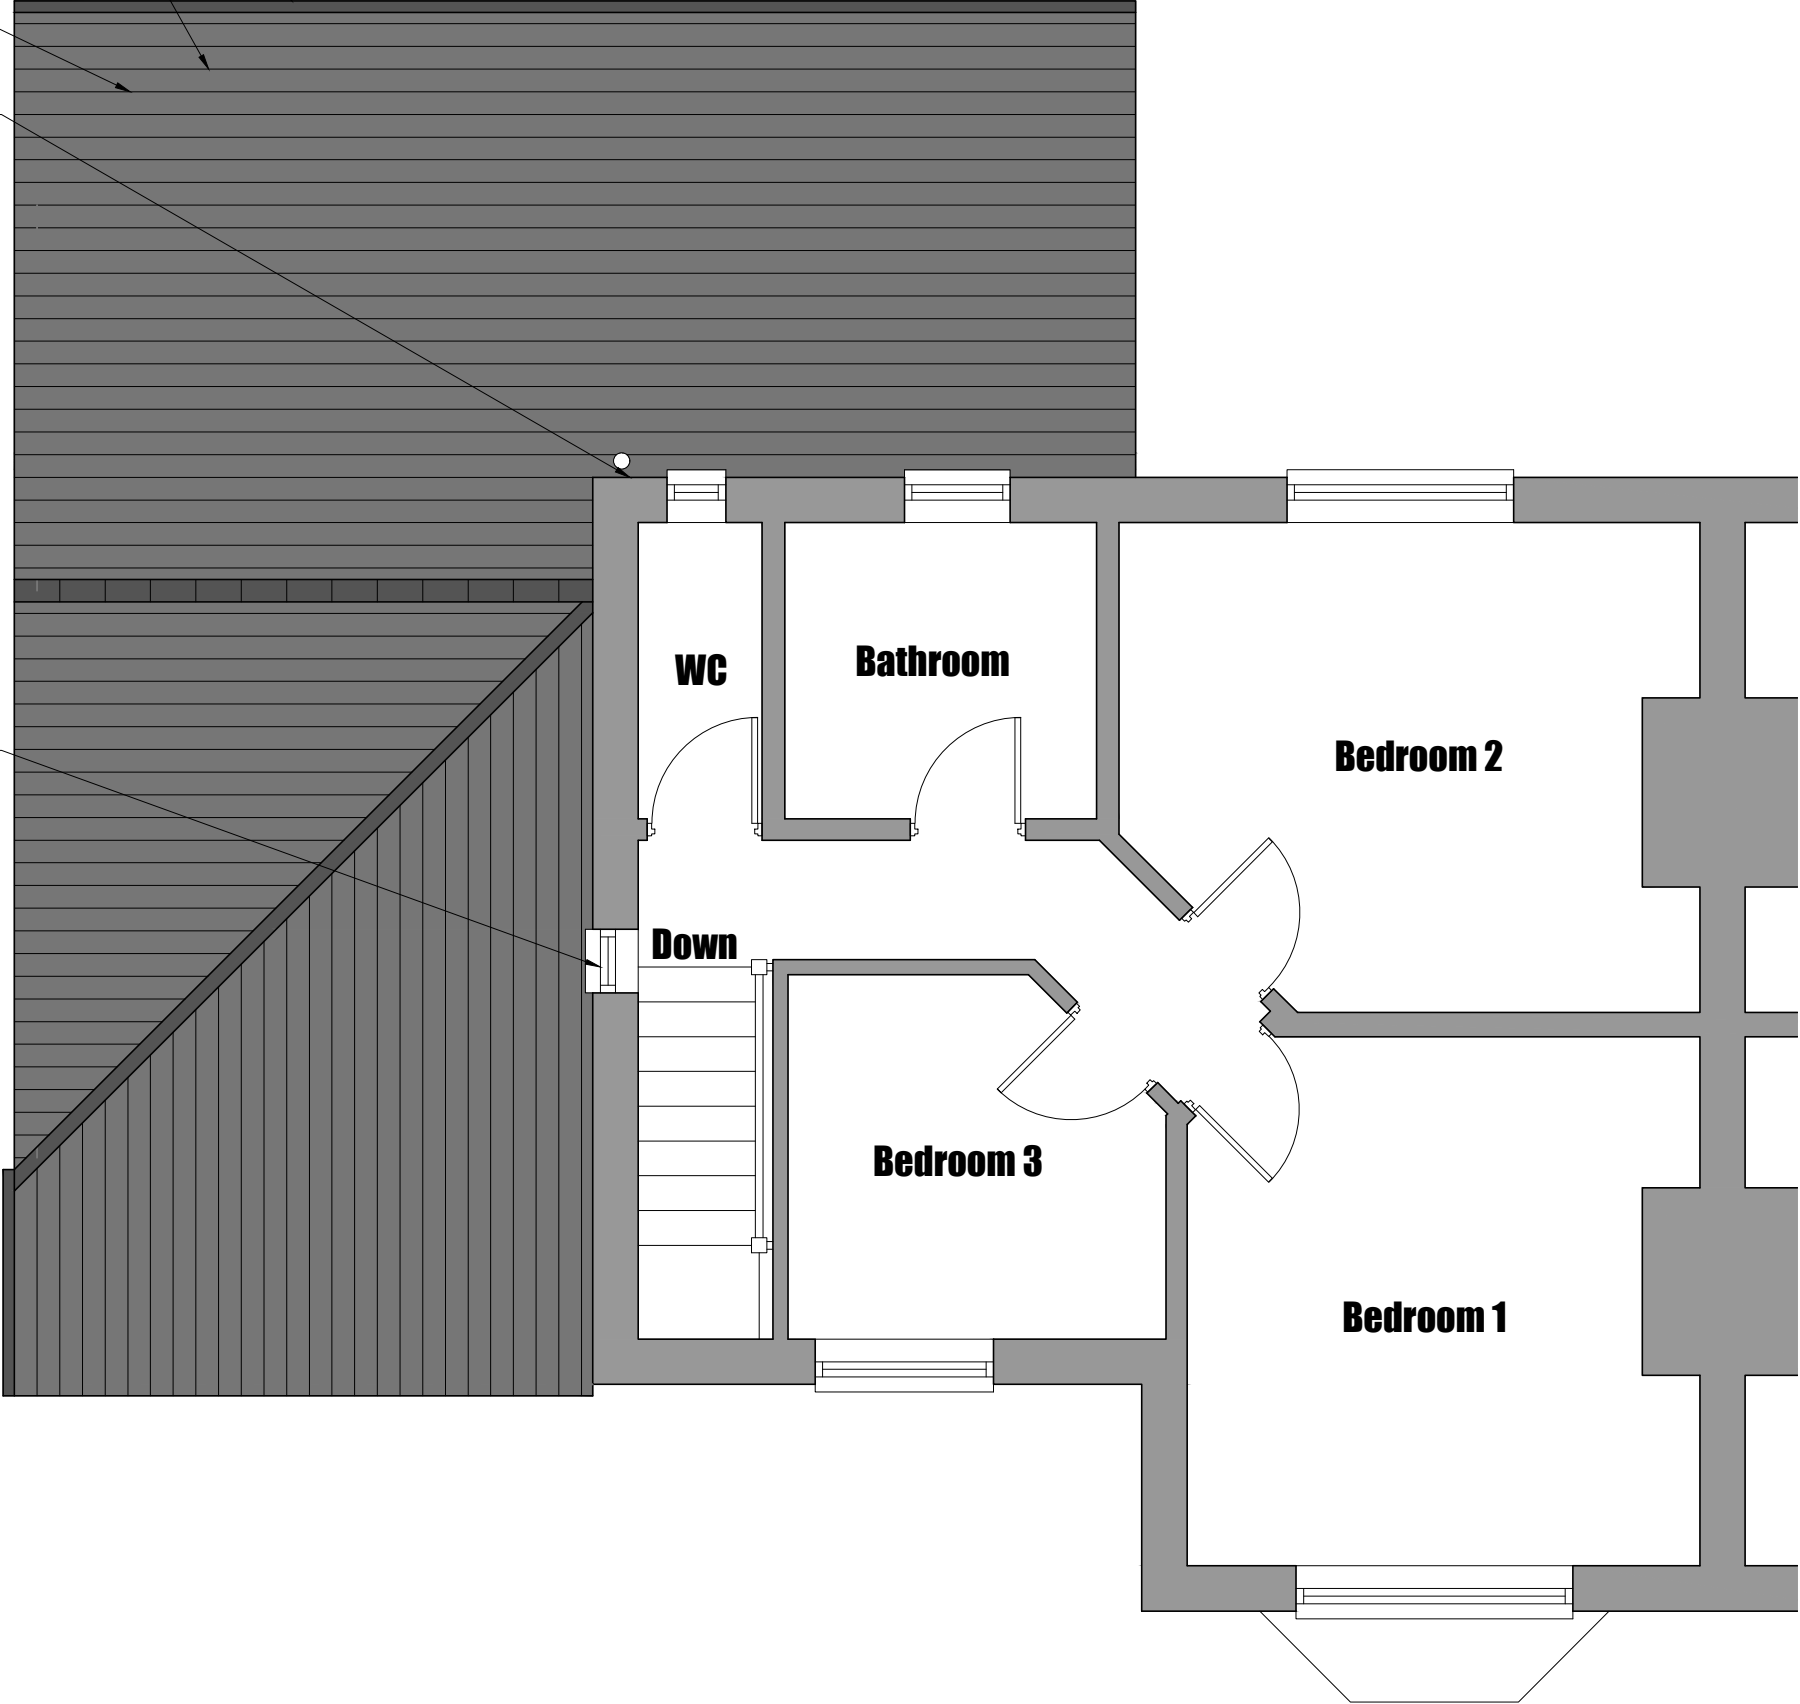

Conway Architectural Design shall have no responsibility for any use made of this document other than for that which it was prepared and issued. This drawing should not be scaled. Work to figured dimensions only.
All dimensions and levels to be checked on site. No building work is to be started until all relevant approvals are in place. Any discrepancies should be reported to Conway Architectural Design.
This drawing should not be reproduced without written permission from Conway Architectural Design.
Standard Building Regs Notes are to be provided by Conway Architectural Design prior to a building regs application being submitted.

Conway Architectural Design	6 Conway Close Alkrington Middleton Manchester, M24 1EW E: conway-design@outlook.com
JOB TITLE : ADDRESS : DRAWING TITLE : SCALE : DRAWN : xxx	Proposed Extensions 5 Home Drive, Alkrington Proposed First Floor Plan 1:50 @ A3 DATE : 13.09.20
JOB NO./ DWG NO.	550-107