
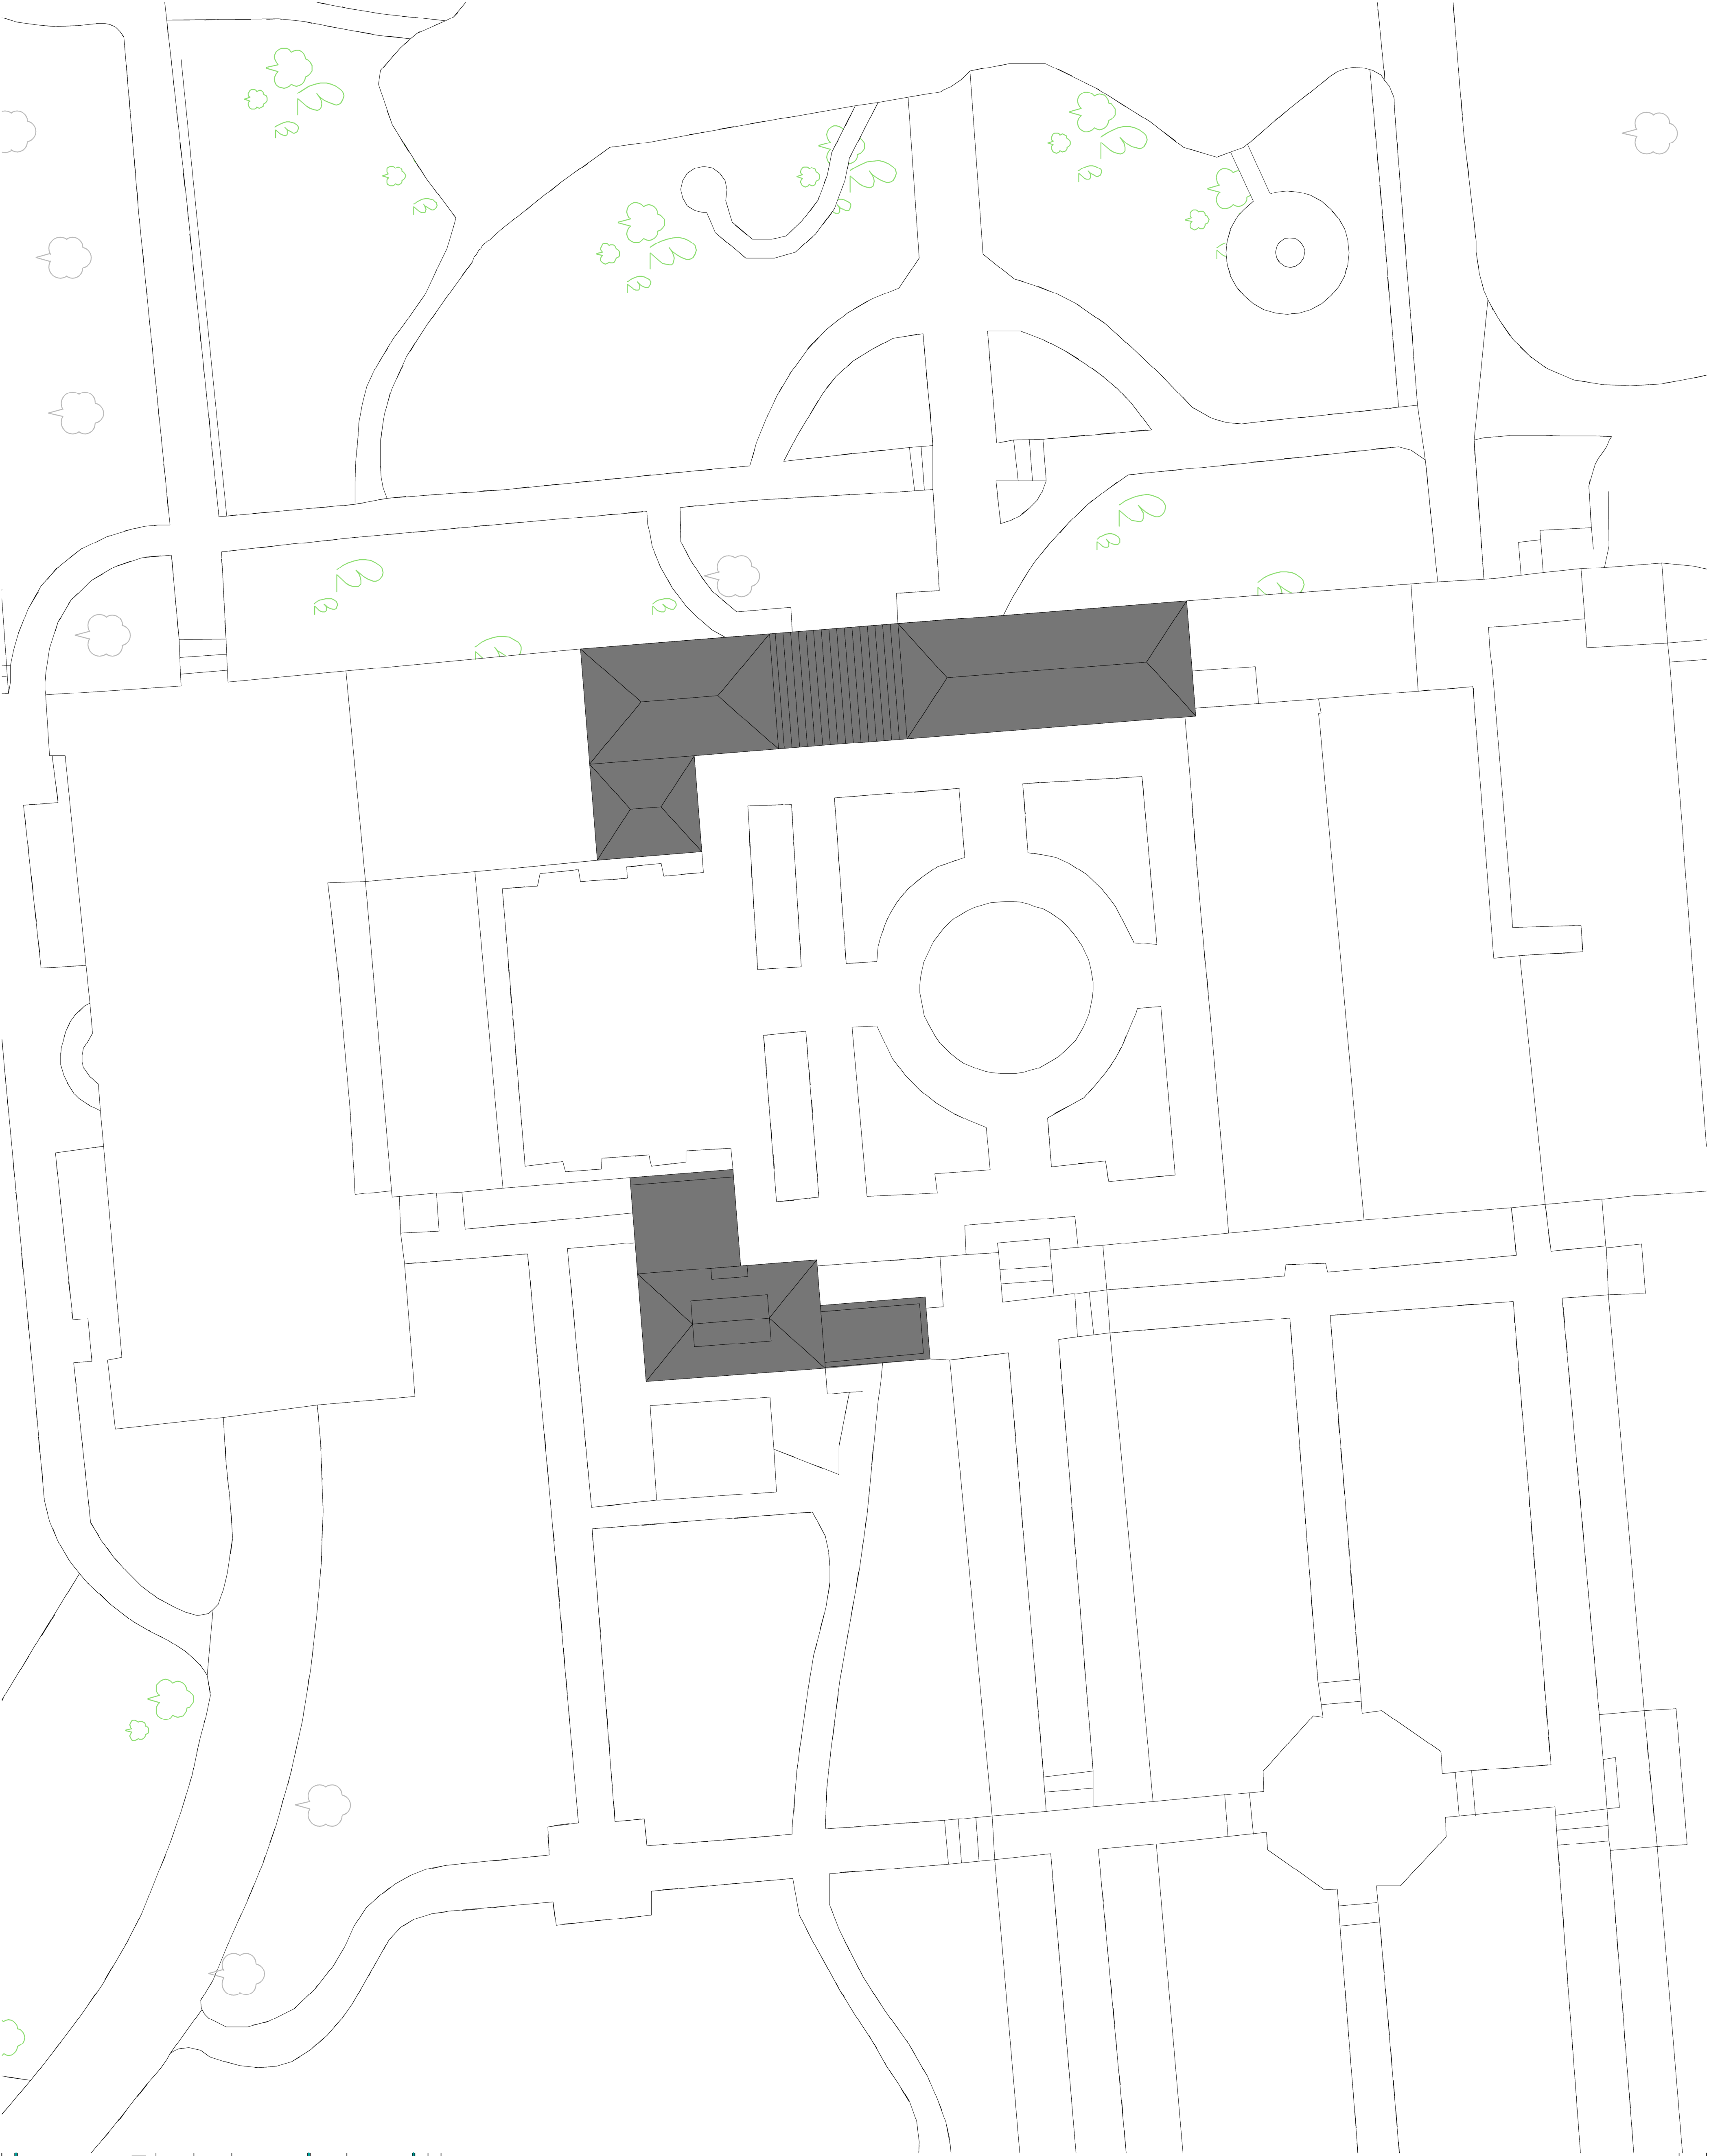


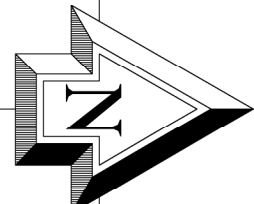

REV	DATE	DRAWN	CHECKED	REVISION DETAILS
A	28/11/23	JS	JB	PLANNING ISSUE


PROJECT TITLE
Faiings Park and Depot
Faiings Road, Roodale
OL12 6LE

CLIENT
Mark Robinson

© Harries & Pugh Architects Ltd

DRAWING TITLE
As Proposed Site Plan

DRAWING STATUS PLANNING	SCALE : 1:200 @ A1
DRAWING No. 2454-010	DATE : November 2023
REVISION A	DRAWN : JS
	CHECKED : JB

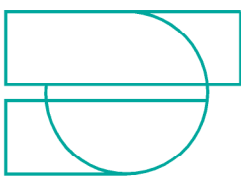

HPA CHARTERED ARCHITECTS
29 CASTLE HILL, LANCASTER LA1 1TN
01524 32479
hpa@hpa.ltd
www.hpa.ltd