


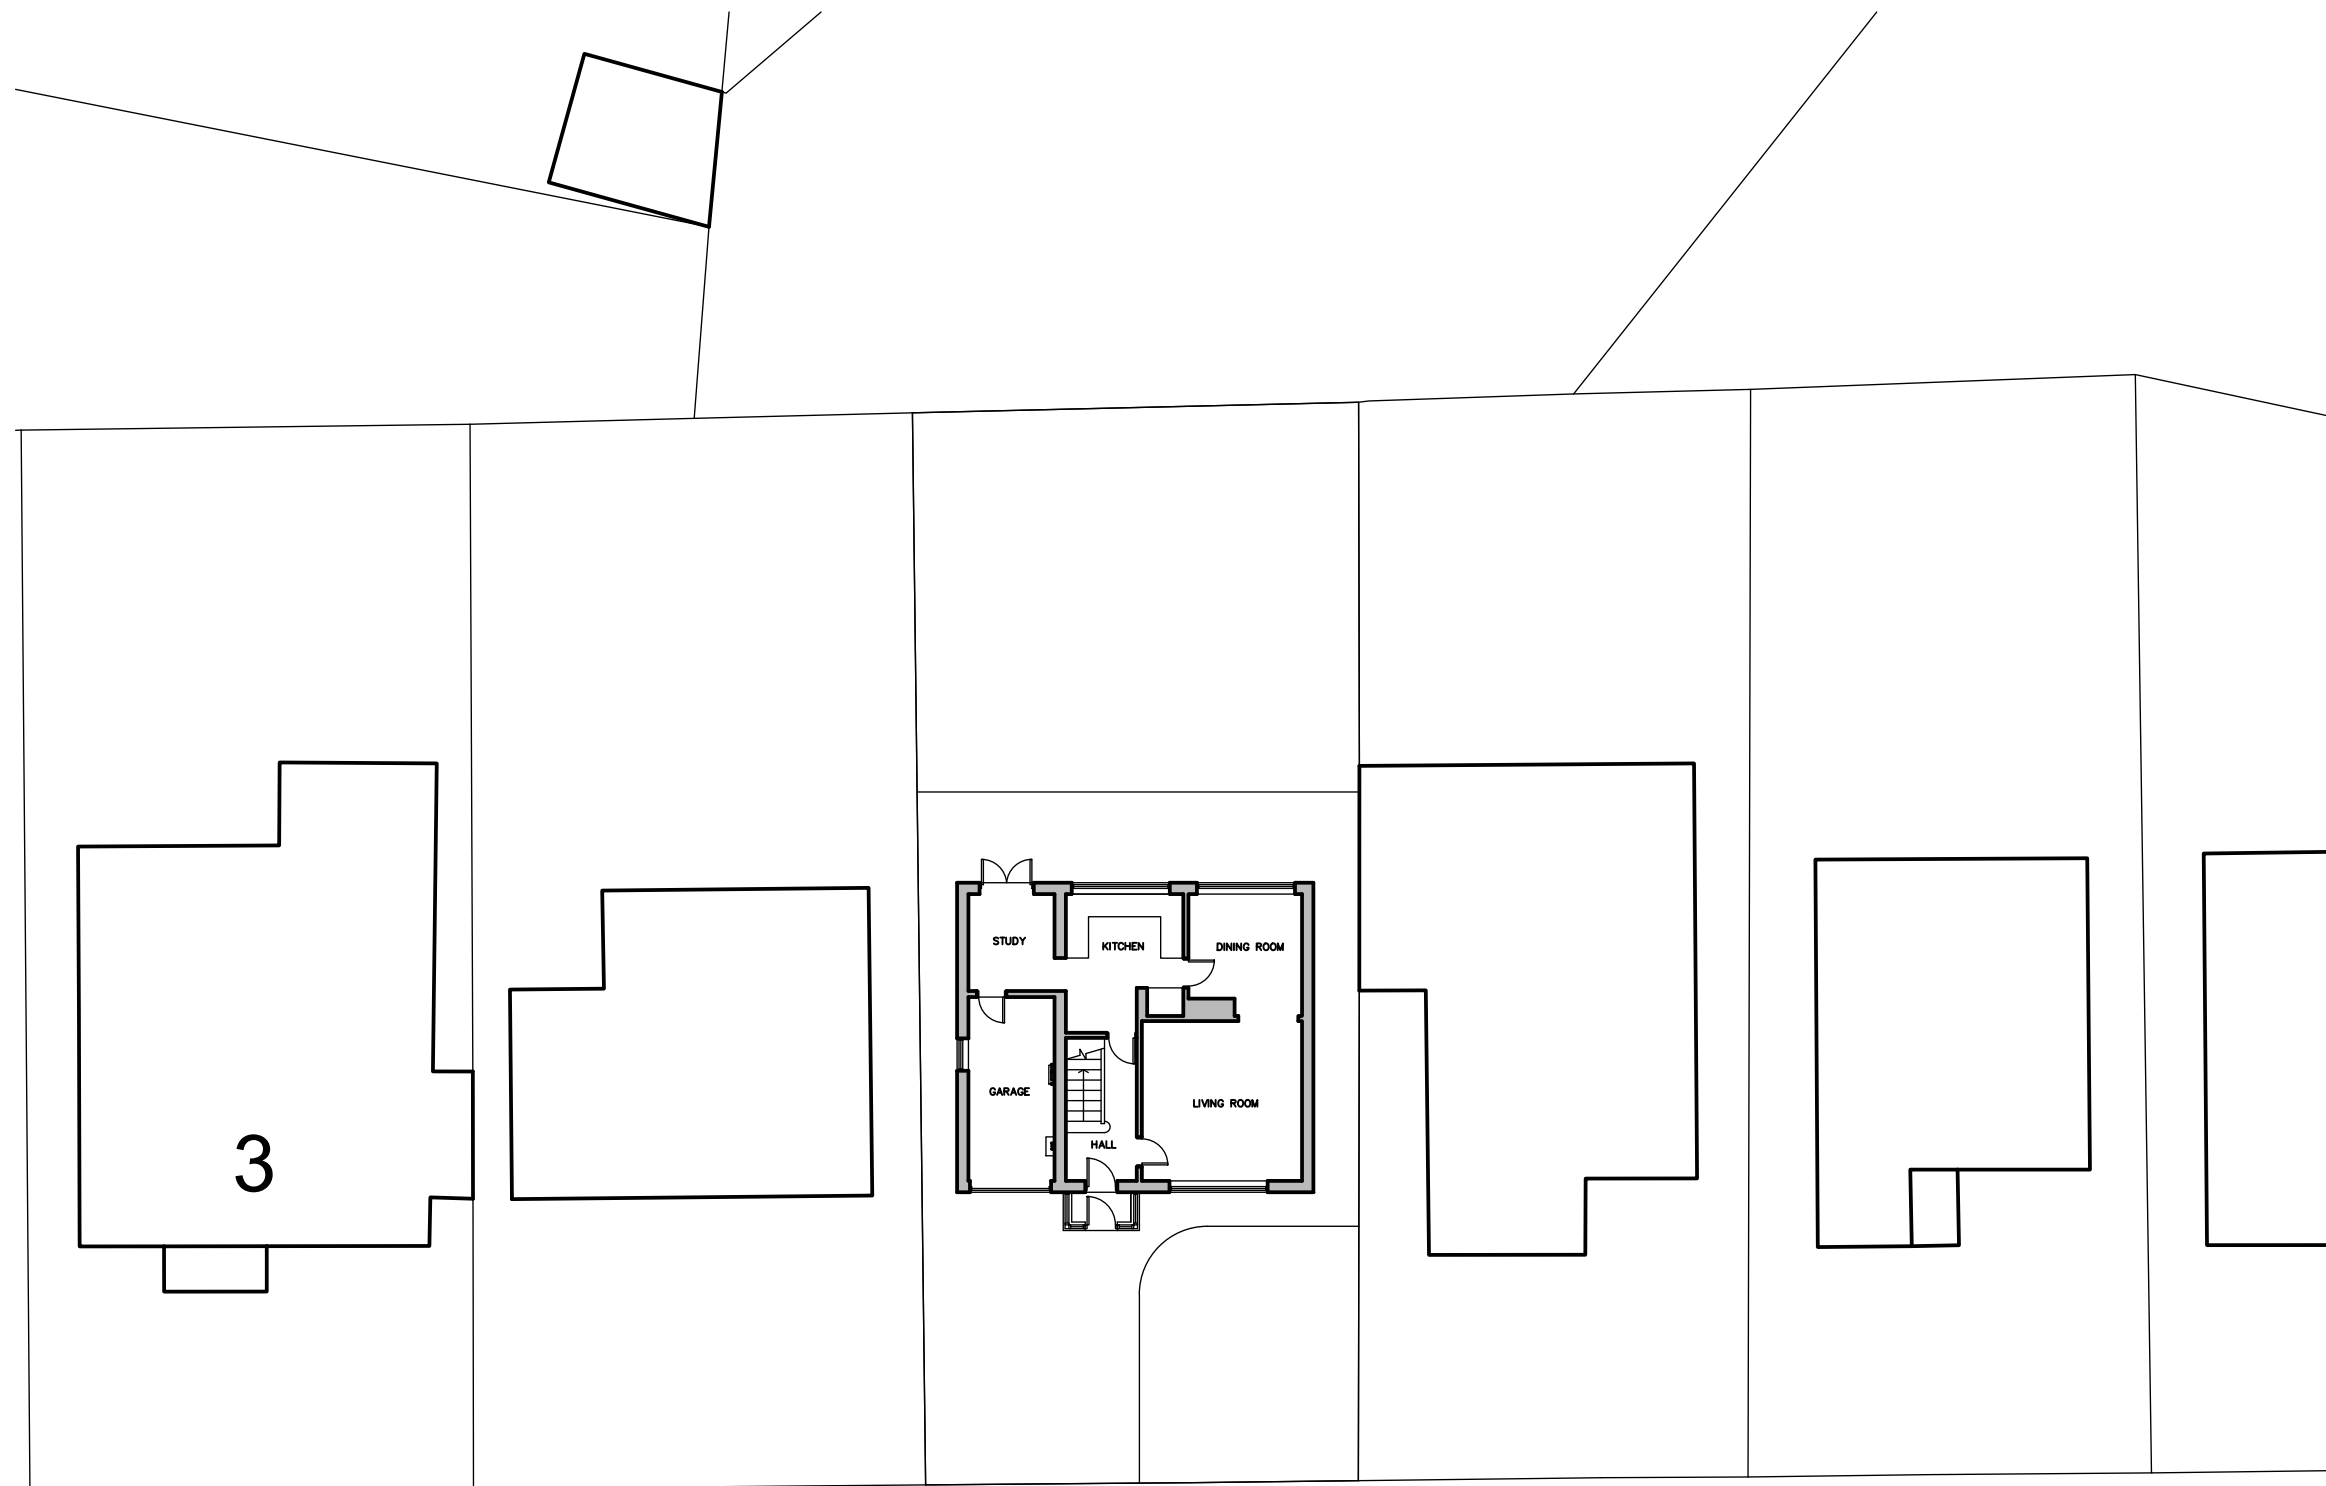

	NOTES	
	● ALL DIMENSIONS TO BE CHECKED ON SITE	
	● NO DIMENSIONS TO BE SCALED FROM THIS DRAWING UNLESS OTHERWISE STATED	
A	03.07.24	EXTENTS OF SITE PLAN INCREASED

FAST
ARCHITECTURE

CLIENT			
ROCHDALE BOROUGH COUNCIL ECONOMY AND PLACE			
PROJECT			
7 WORDSWORTH WAY NEW CHILDRENS' HOME			
DRAWING TITLE			
SITE PLAN AS EXISTING			
SCALE		DATE	
1:200 @A3		07.24	
JOB NO.		DRAWING NO.	REV.
2024-09		18	A