




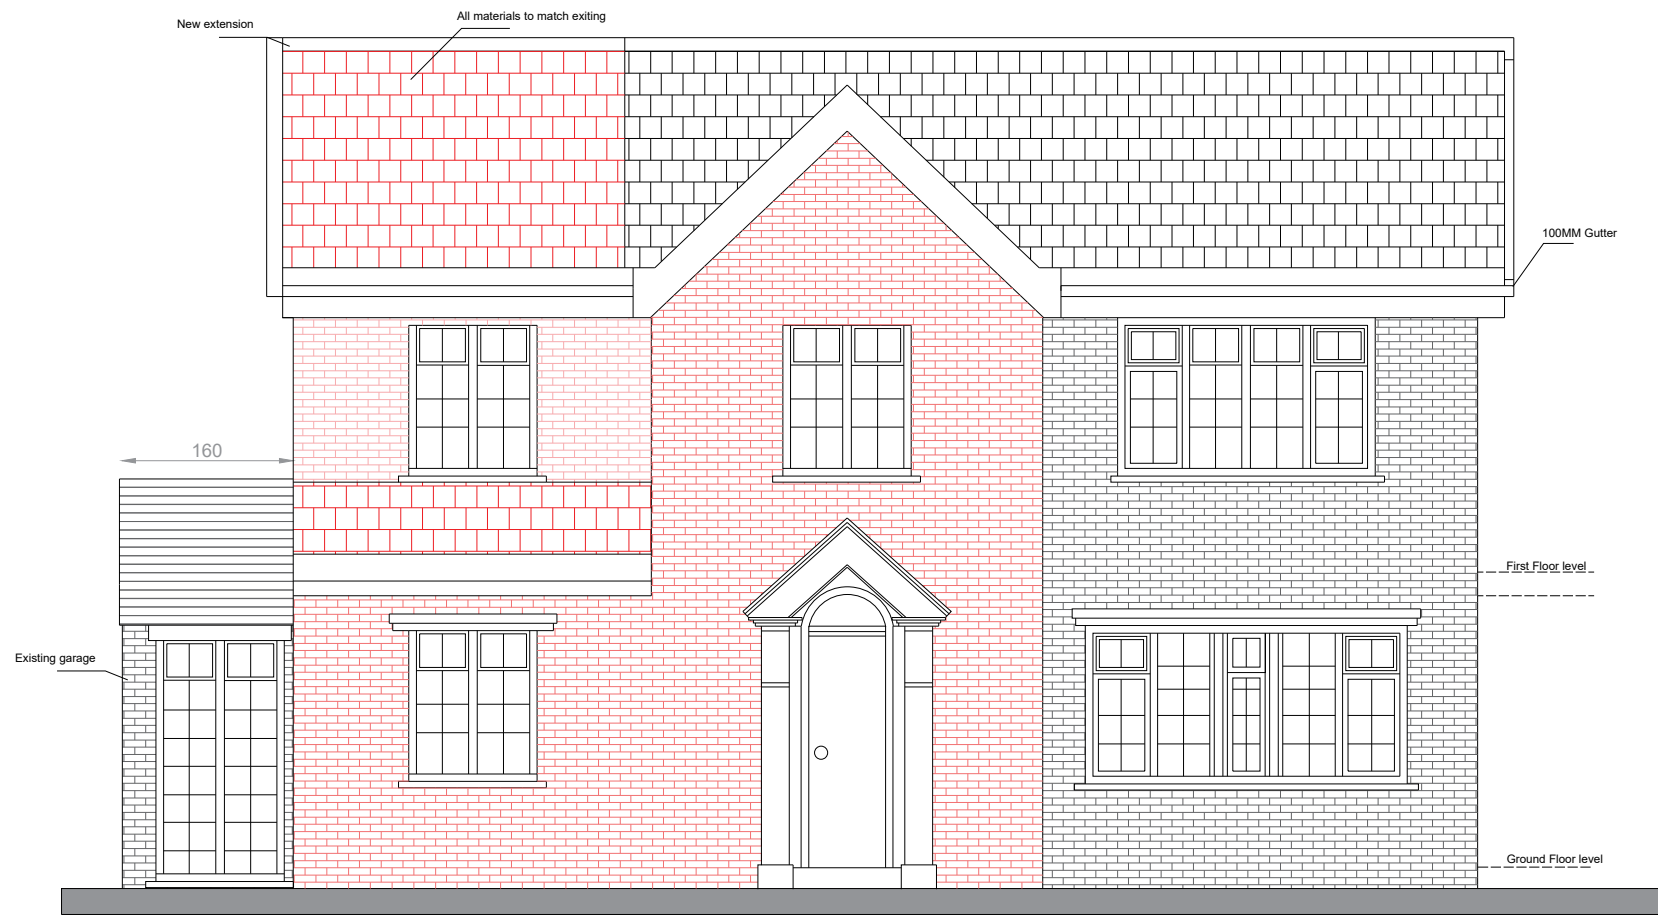


PROPOSED FRONT ELEVATION 1:50

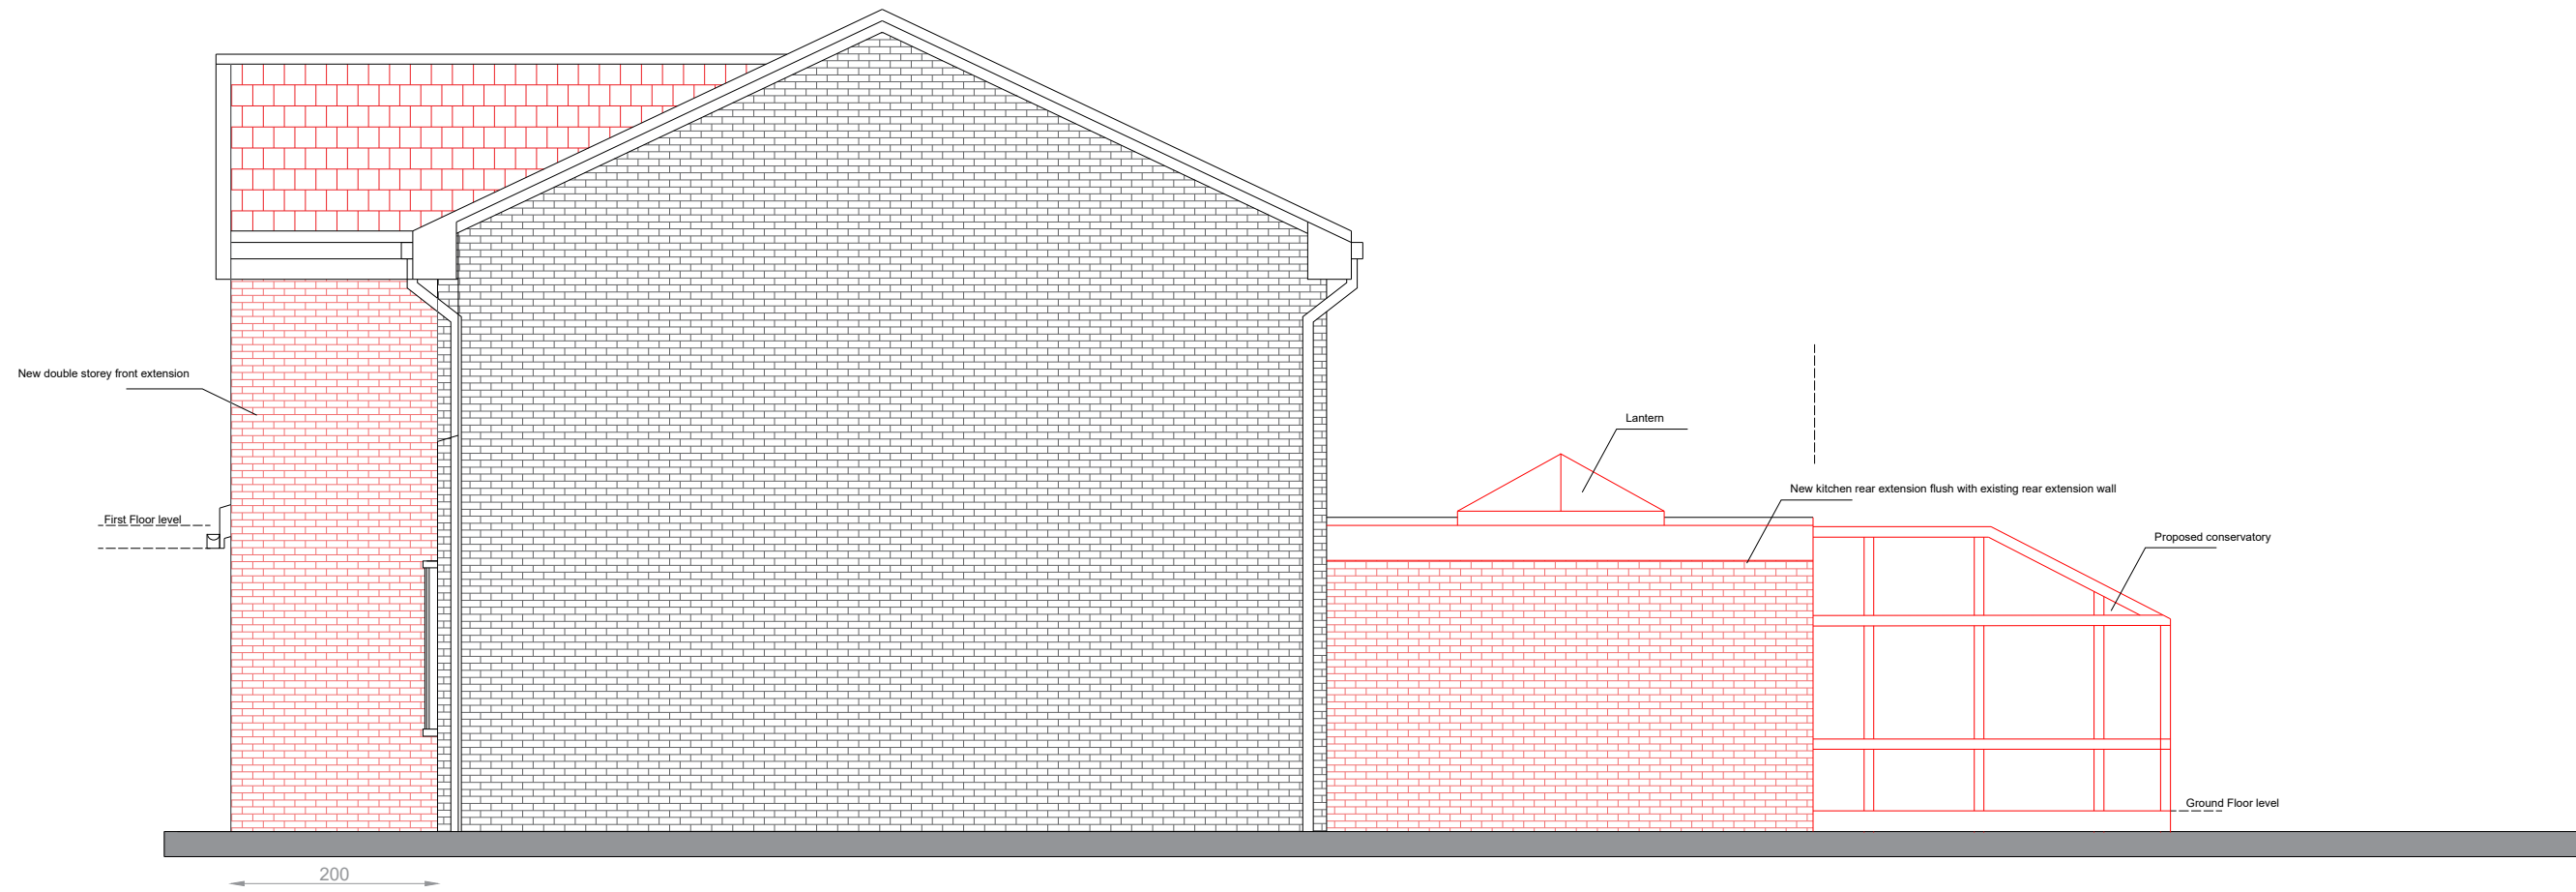

PROPOSED SIDE ELEVATION 1:50

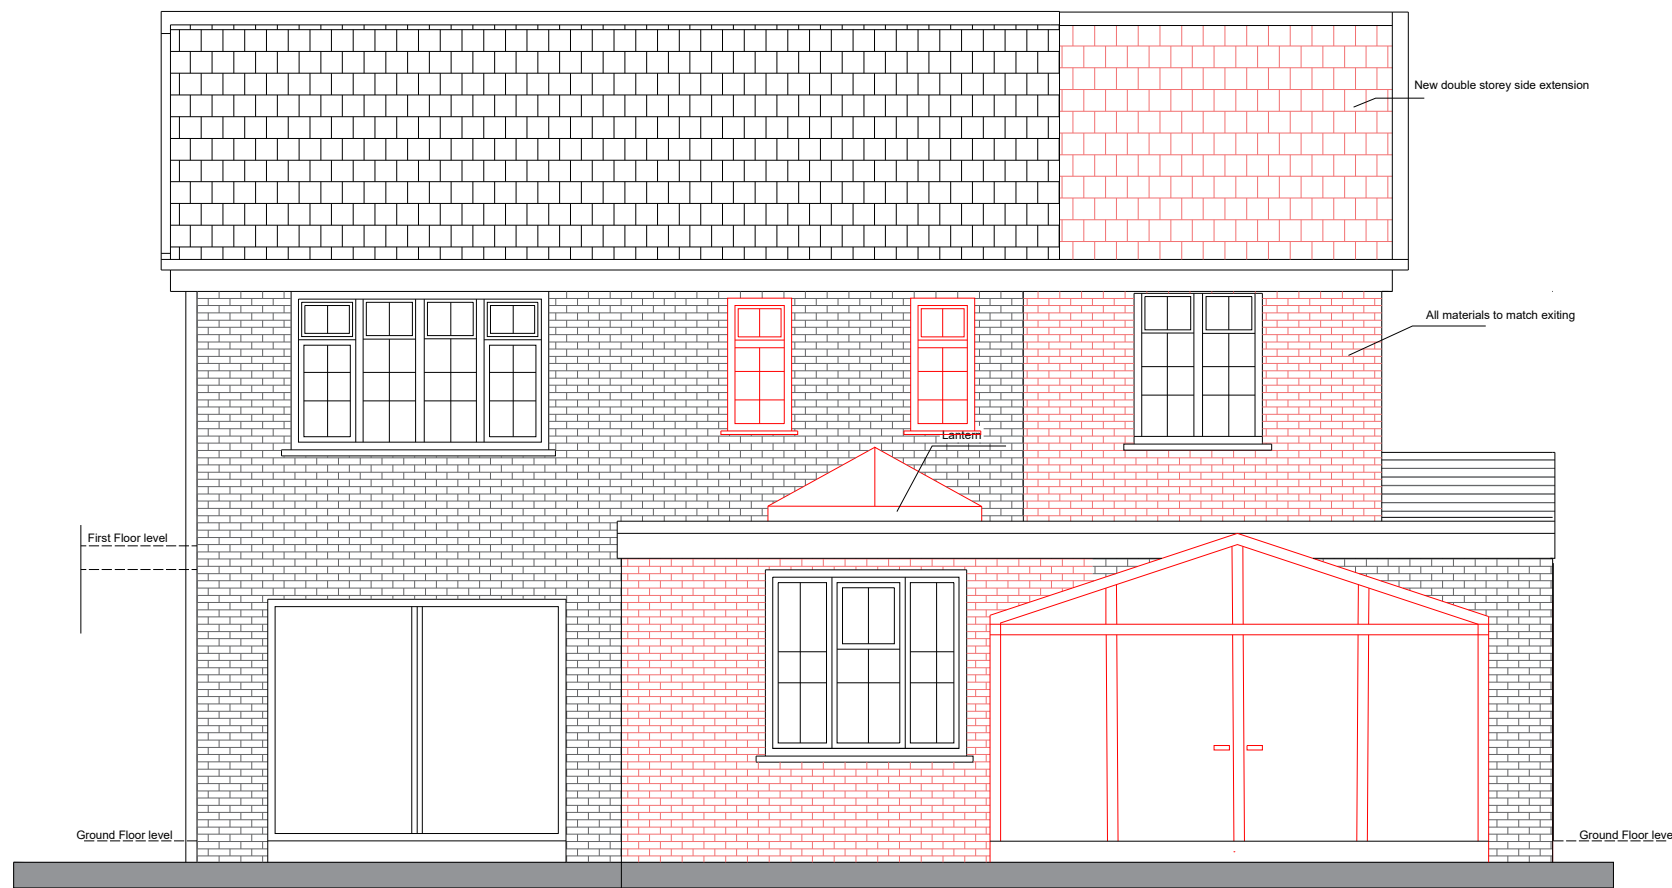

PROPOSED REAR ELEVATION 1:50

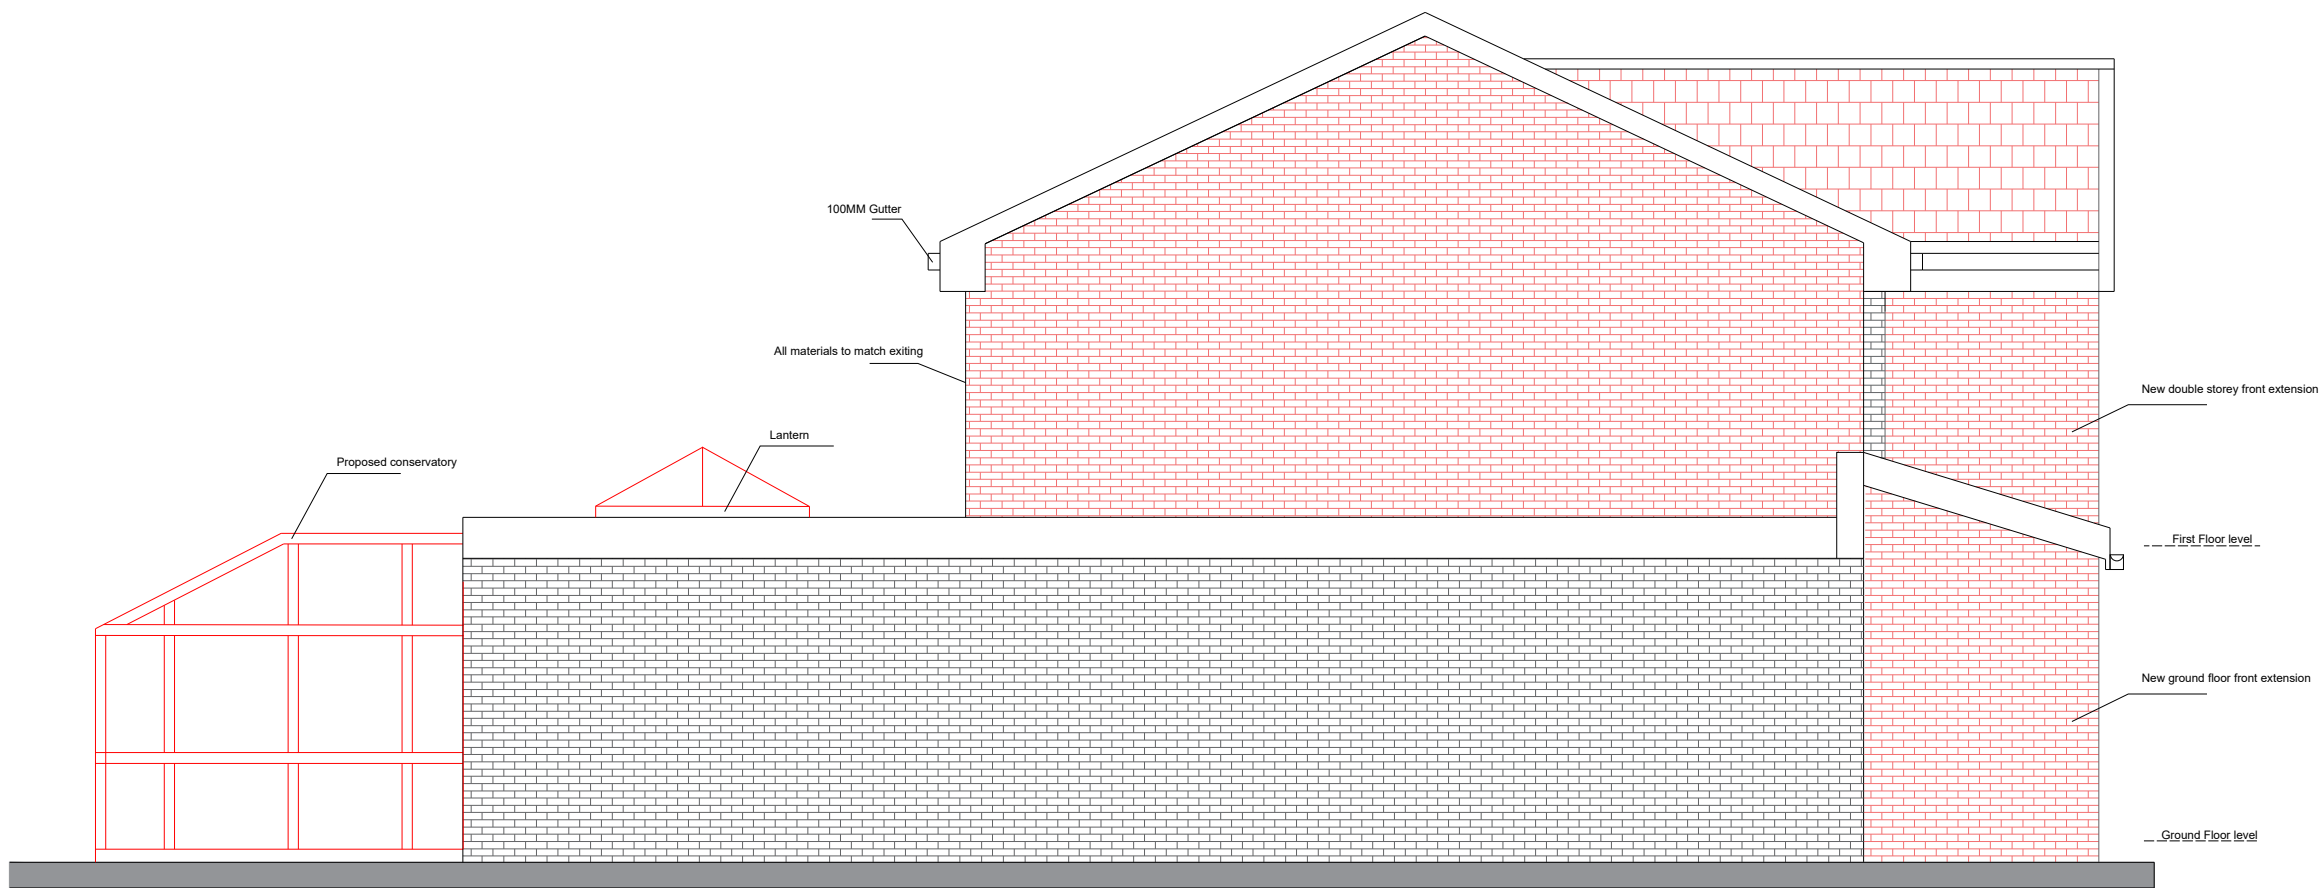

PROPOSED SIDE ELEVATION (NORTH) 1:50



Project: 3 Beechfield Barnford Rochdale OL11 5PA		
Client: Mr Manzoor Ahmad		
DRG Title: Proposed Elevations		
Date: 13/05/2024	Job No: 1908.23	Dwg. No: A/05
Agent: Dr Taki Fakhri Sorbati		
Email: SUNBCLL@HOTMAIL.CO.UK		

Construction work/ structure alterations to be checked by a structure engineer