


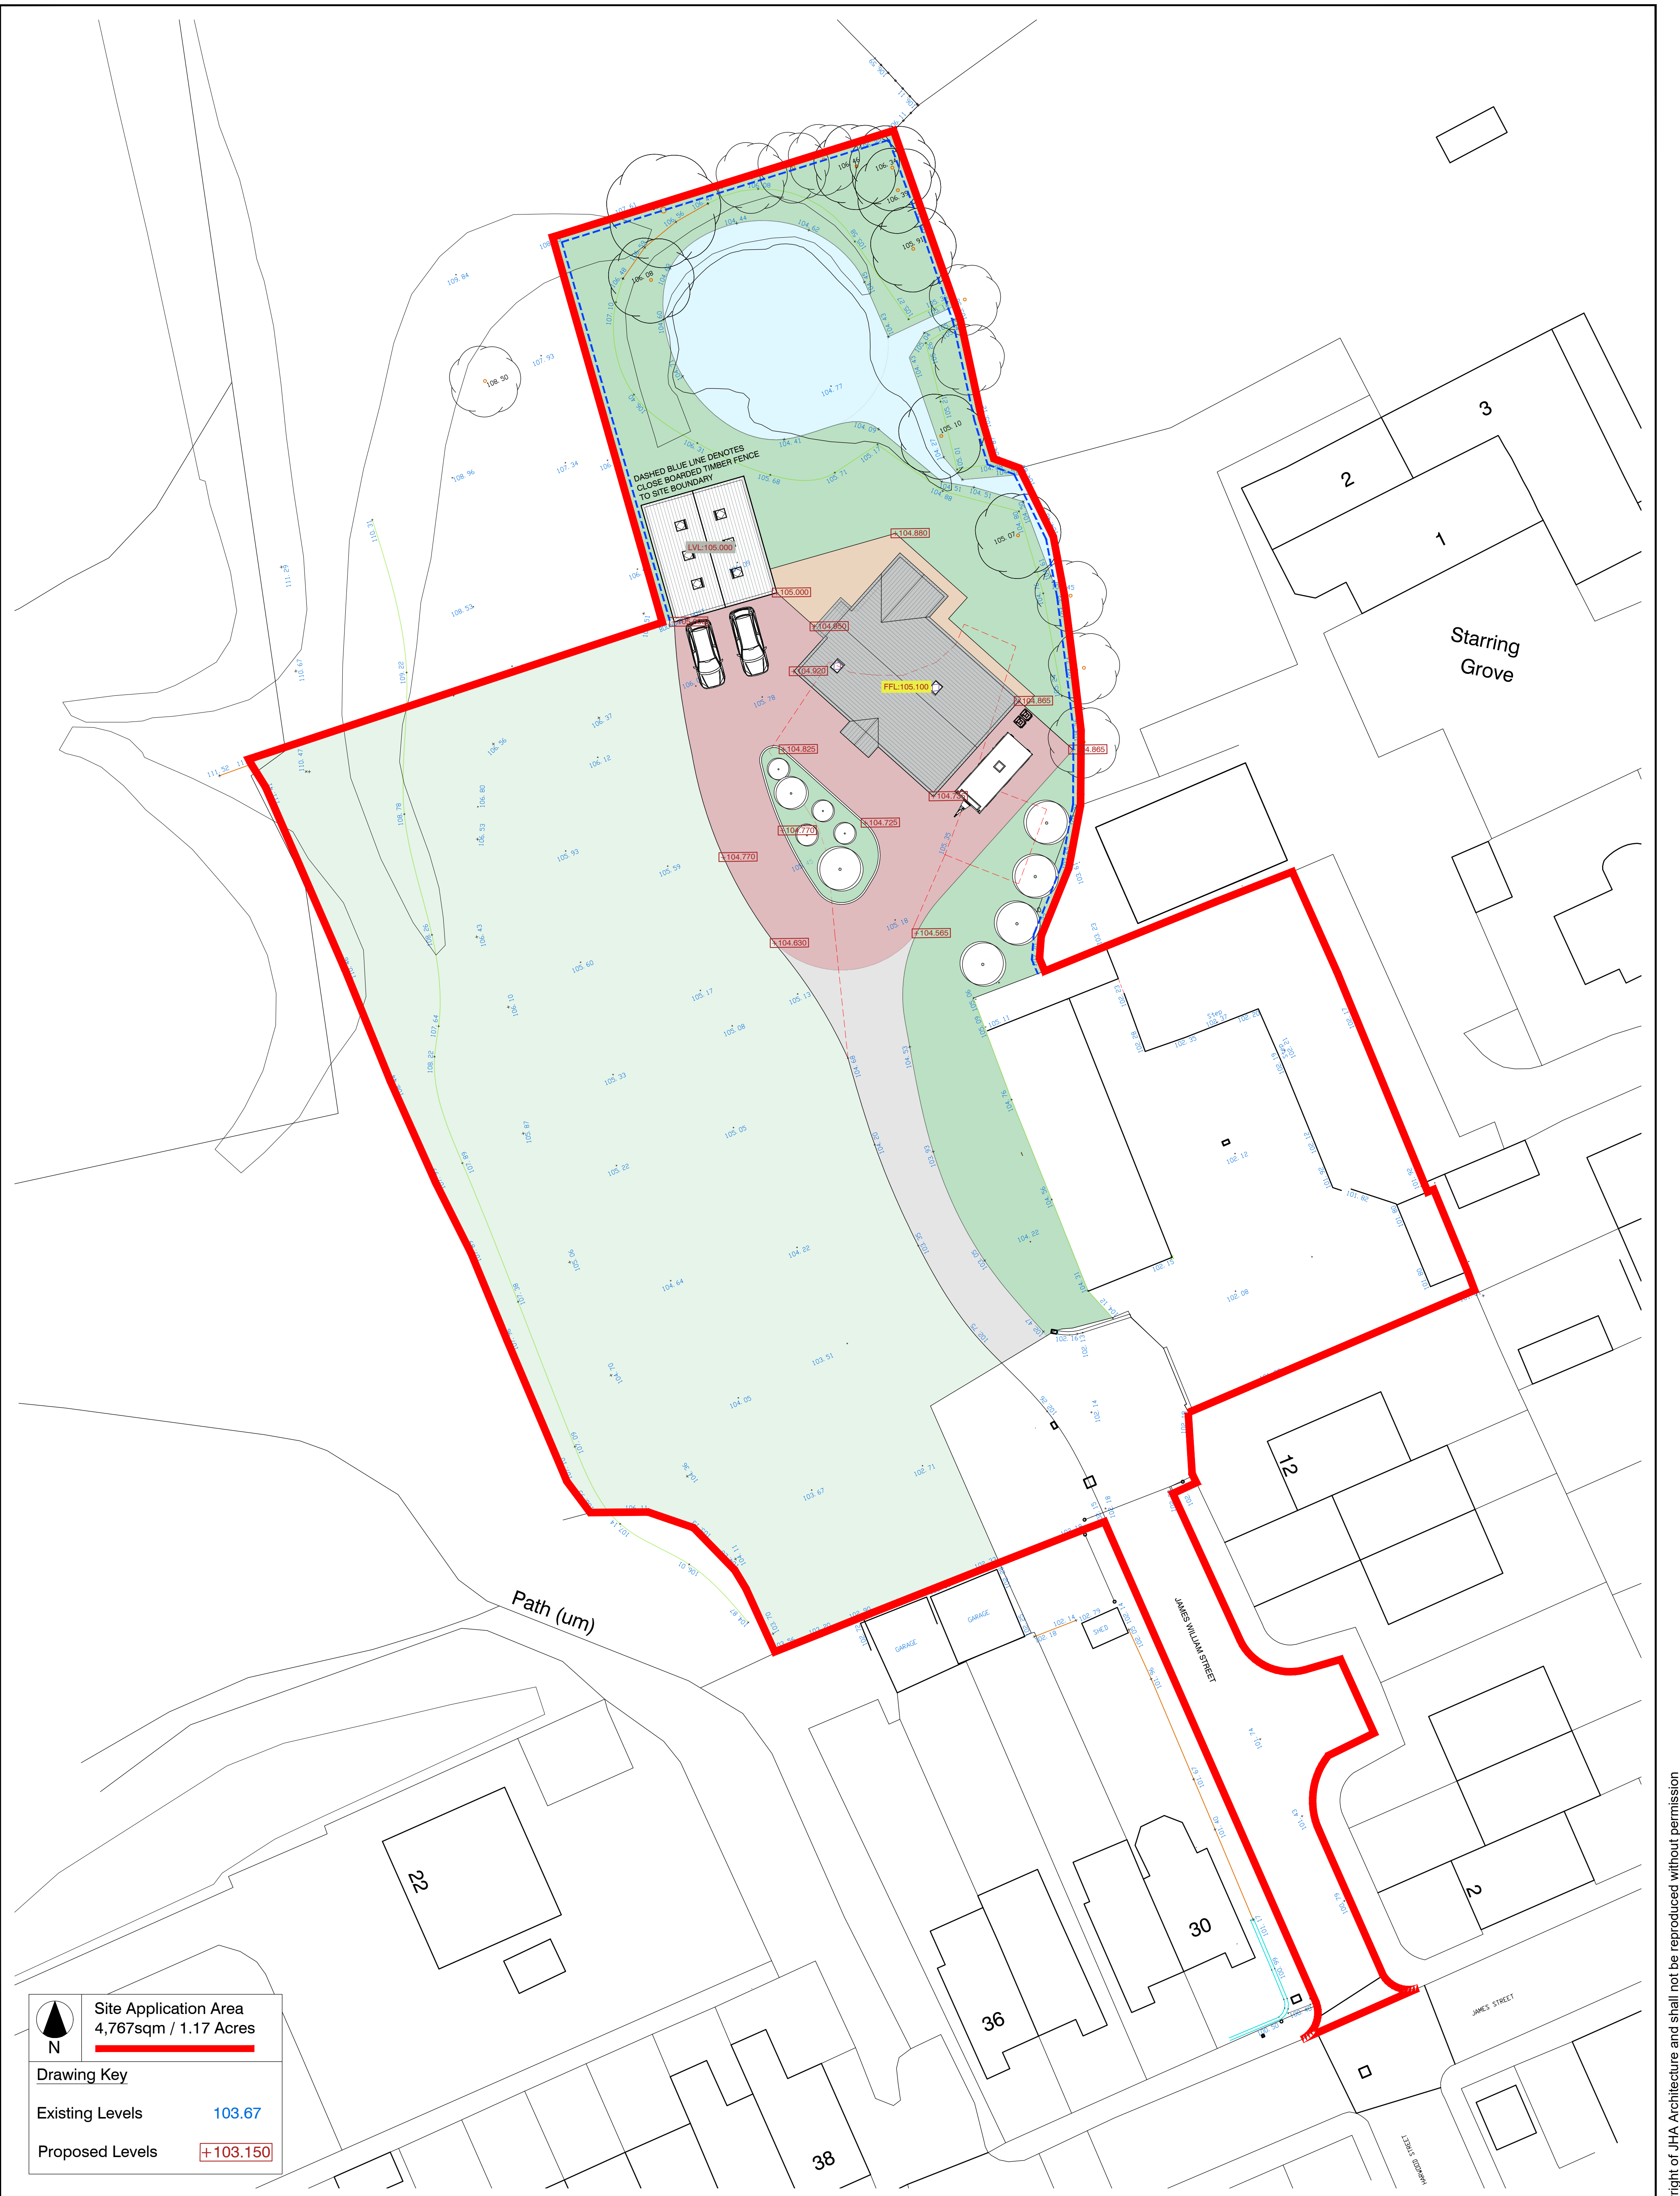


N

Site Application Area
4,767sqm / 1.17 Acres

Drawing Key

Existing Levels 103.67

Proposed Levels +103.150

A	27/03/25	GENERAL UPDATE	JA
Ref	Date	Revision	Initial

Project / Client:

**PROPOSED RESIDENTIAL DEVELOPMENT
TO LAND OFF JAMES WILLIAM STREET
FOR
MR & MRS ROGERSON**

Issue:

PLANNING ISSUE

Drawing Title:

PROPOSED SITE PLAN



JHA Pulmann,
18A Bridge Street
Milnrow, Rochdale,
OL16 3ND

T 01302 364565
E enquiries@j-h-a.co.uk
W www.j-h-a.co.uk

Scale:	1:200	Date:	JULY 24
Drawn By:	JW	Checked By:	JA
Drawing No:	2024/027/102A	Sheet Size:	A1