


General Notes:
This drawing is the copyright of Egg Architecture Ltd and must not be reproduced without written permission.
Responsibility is not accepted for errors made by others in scaling from this drawing.
All construction information should be taken from figured dimensions only.
Unless noted otherwise all dimensions are in millimeters.
All dimensions to be checked on site.
These drawings are not for construction.
Drawings to be read in conjunction with Architectural Specification and Schedules, Fire Strategy and the Design Risk Register.
Drawings to be read in conjunction with all relevant Consultants' information and manufacturer's guidelines.
Discrepancies must be reported before proceeding.
Airtightness, damp proofing and weatherproofing are the responsibility of the Contractor unless stated otherwise.
Membranes may not be shown at this scale, for the graphic clarity of the drawing, refer to Architectural Specification for further detail.
Indicative furniture shown for illustrative purposes, subject to Client confirmation.
If in doubt, ask.



01 Proposed North Elevation




02 Proposed South Elevation - Main Building

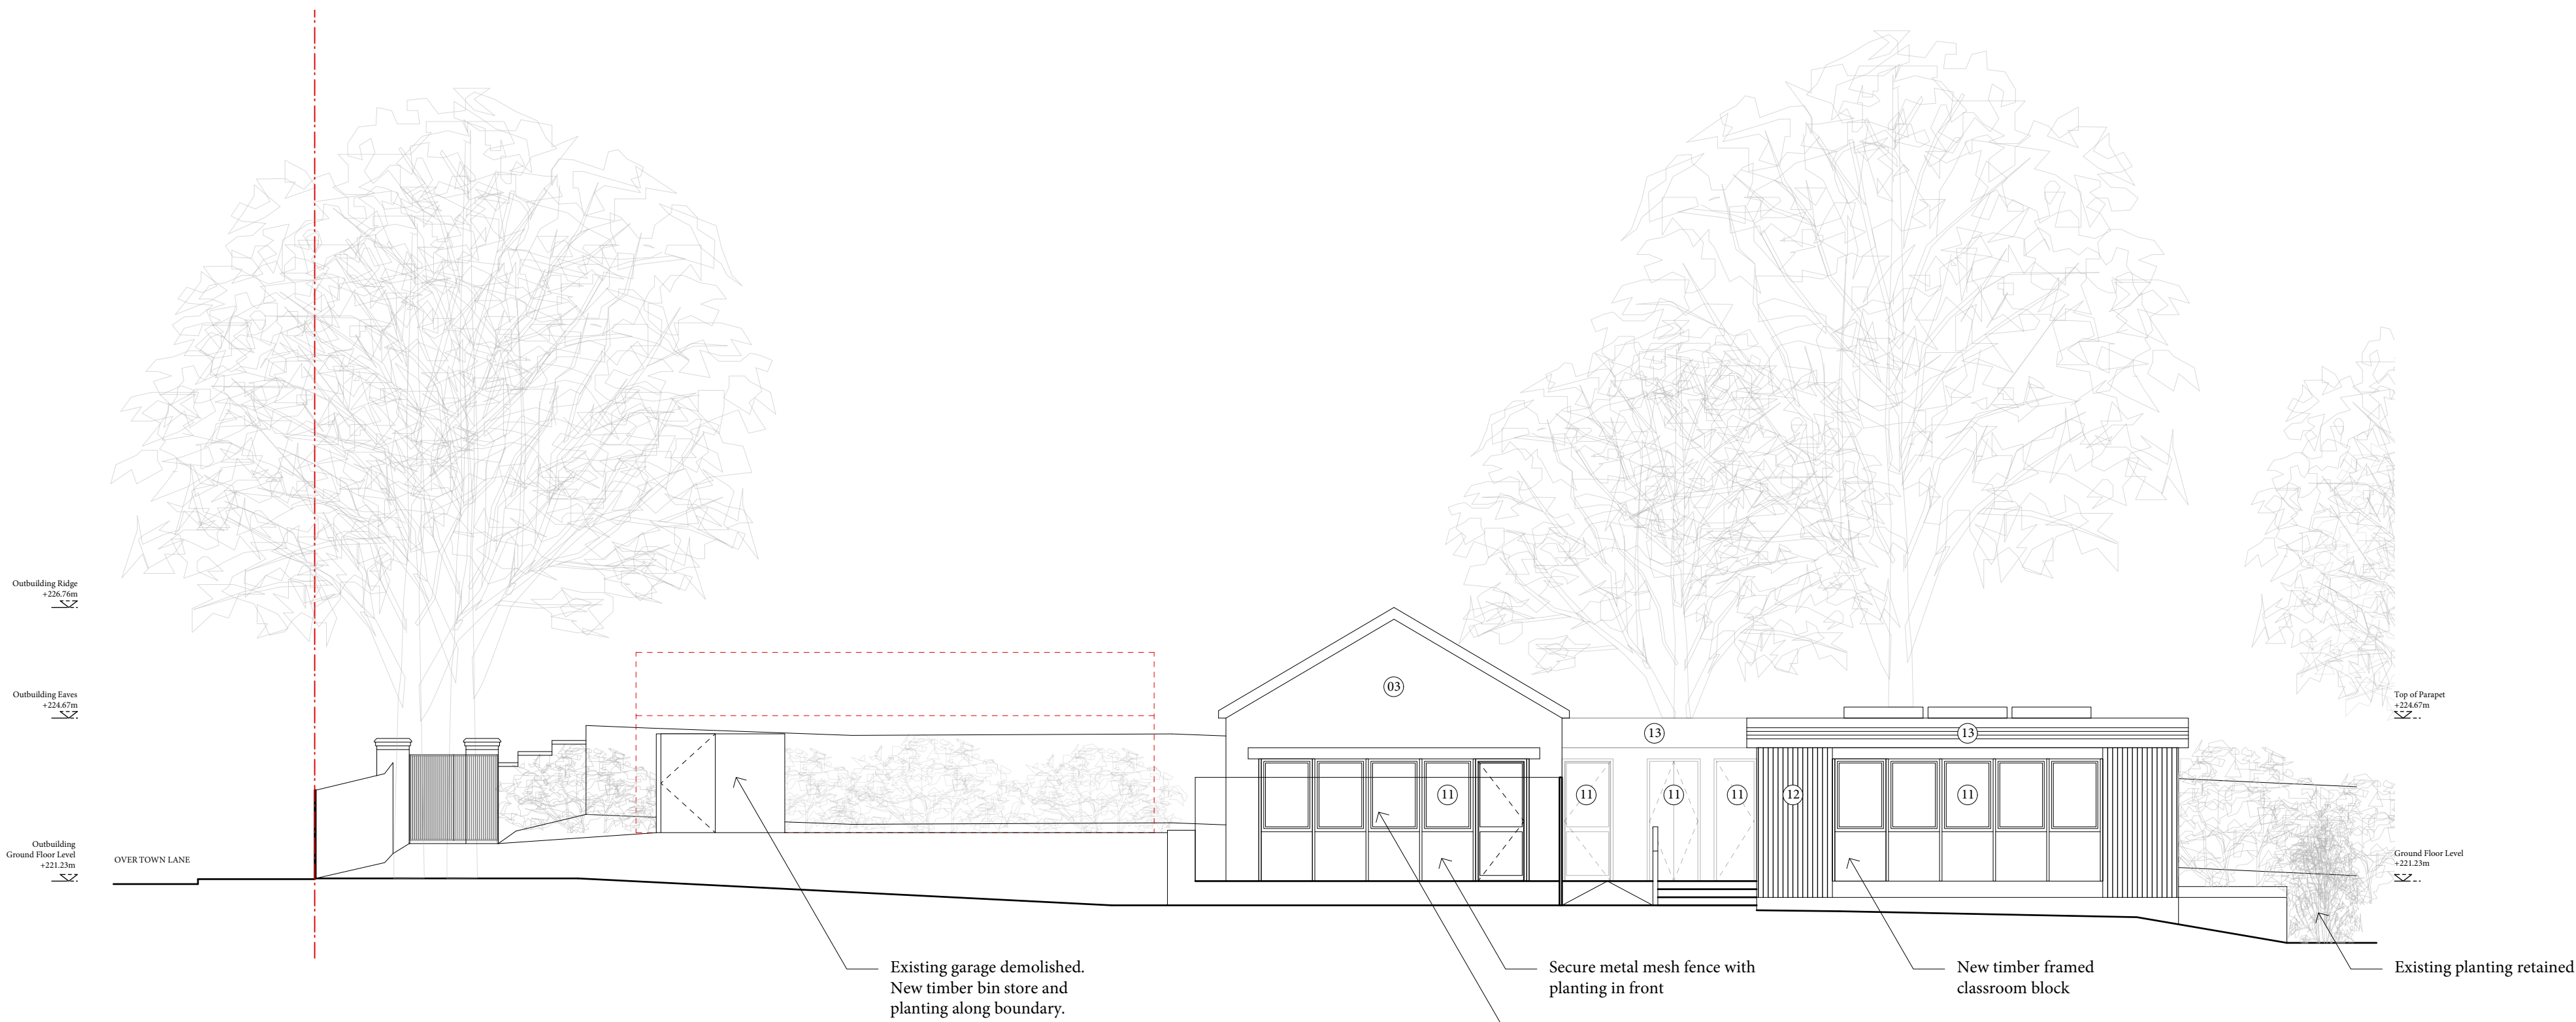

03 Proposed South Elevation - Outbuildings

0m 1m 2m 3m 4m 5m

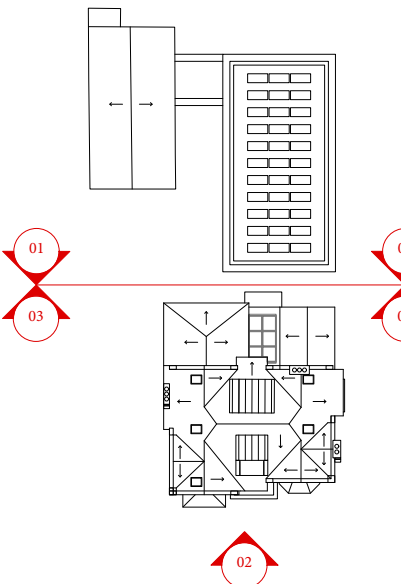

Key:

- Site Boundary
- Proposed demolition
- Slate roof tiles
- Metal sheet roofing
- Red brick
- Natural stone
- White timber framed glazing with stone surrounds
- Grey framed glazing / rooflights
- Black framed glazing / door / rooflights
- Stone wall
- Timber fence
- Metal gate
- Dark grey/black framed glazing/door
- Vertical timber weatherboarding
- Dark grey/black metal fascia

01 10-07-24 Amendments in response to Officers comments

Rev.	Date	Description
e-gg		
		112 Finsbury Business Centre 40 Bowling Green Lane, London EC1R 0NE studio@e-gg.co.uk
Client		Mr & Mrs Whiteside
Project Name		Rainshore House
Drawing		Proposed Elevations - North & South
Job No.	Dwg No.	Revision
093	P-012	01
Status	Scale	Issue Date
Planning	1:100@A1	24-05-24