




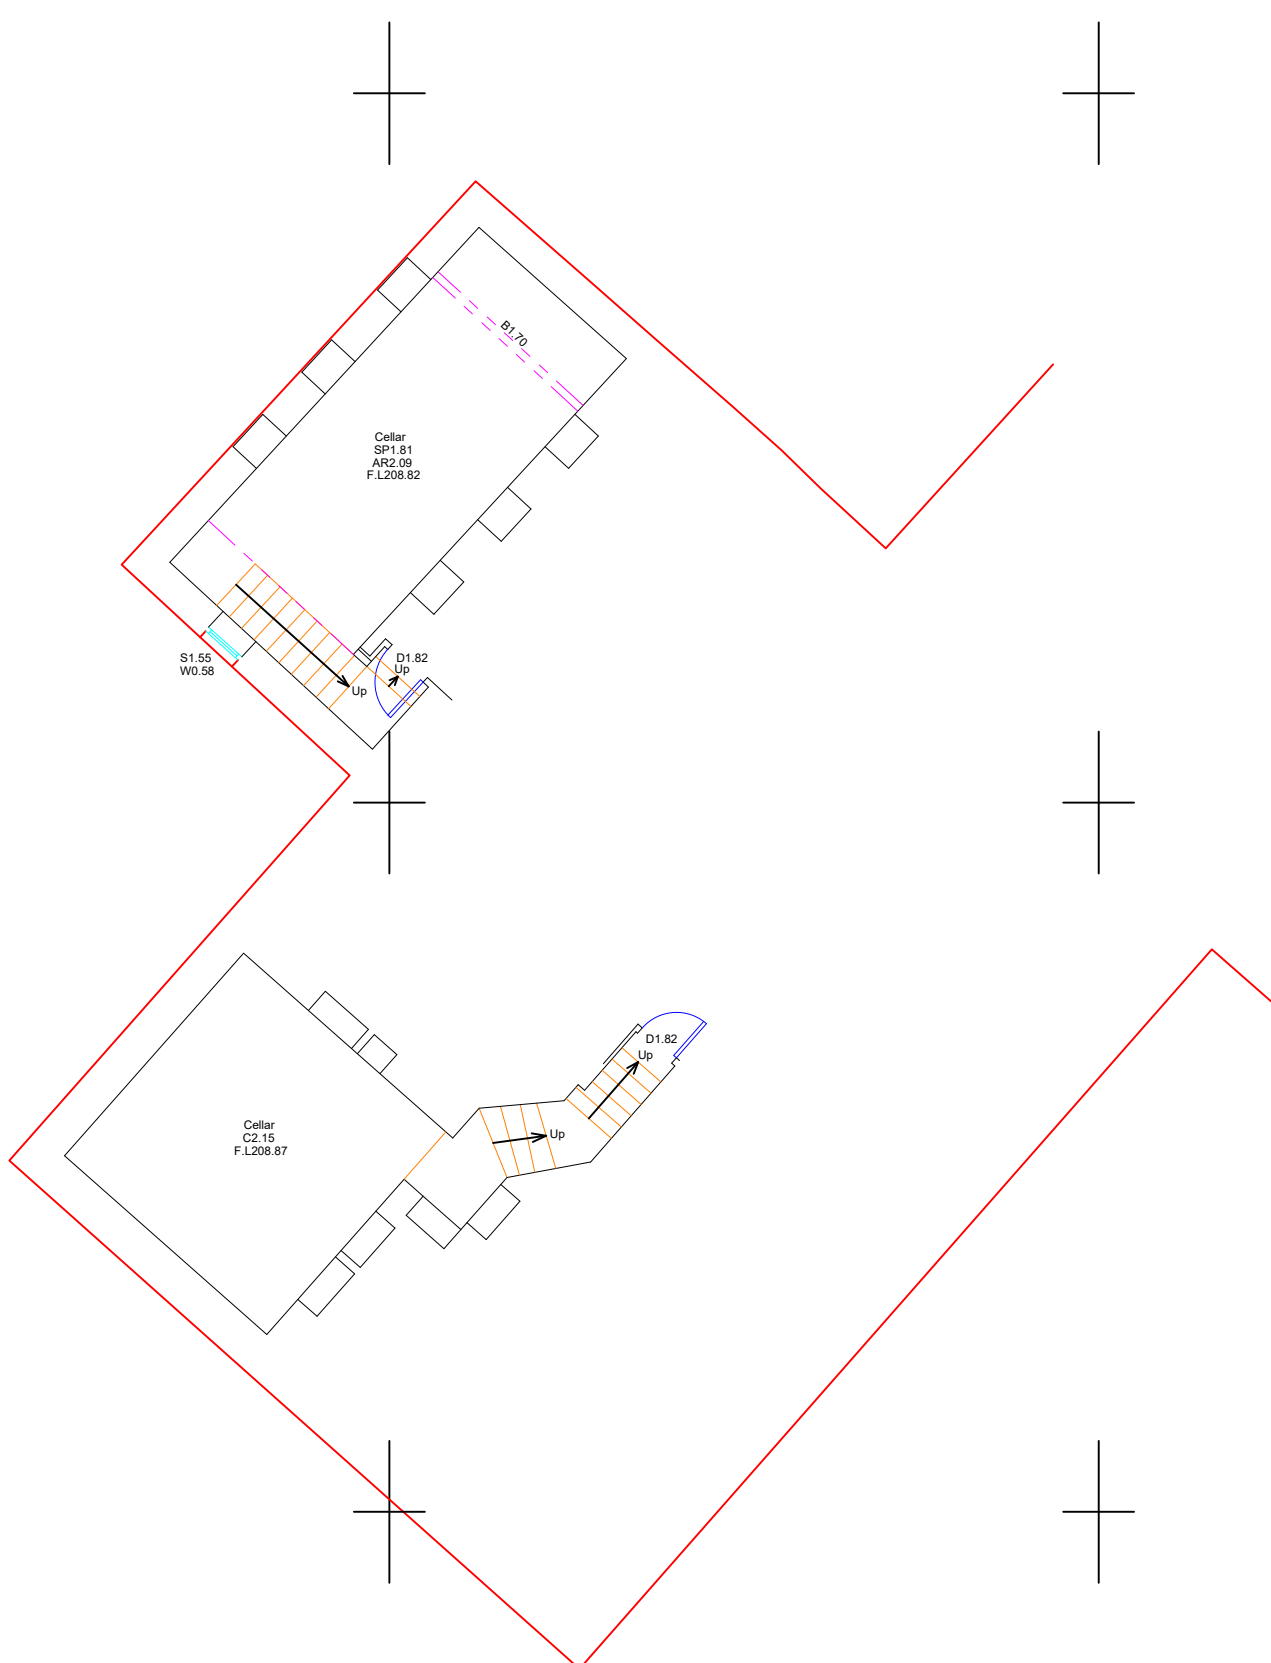

CELLAR

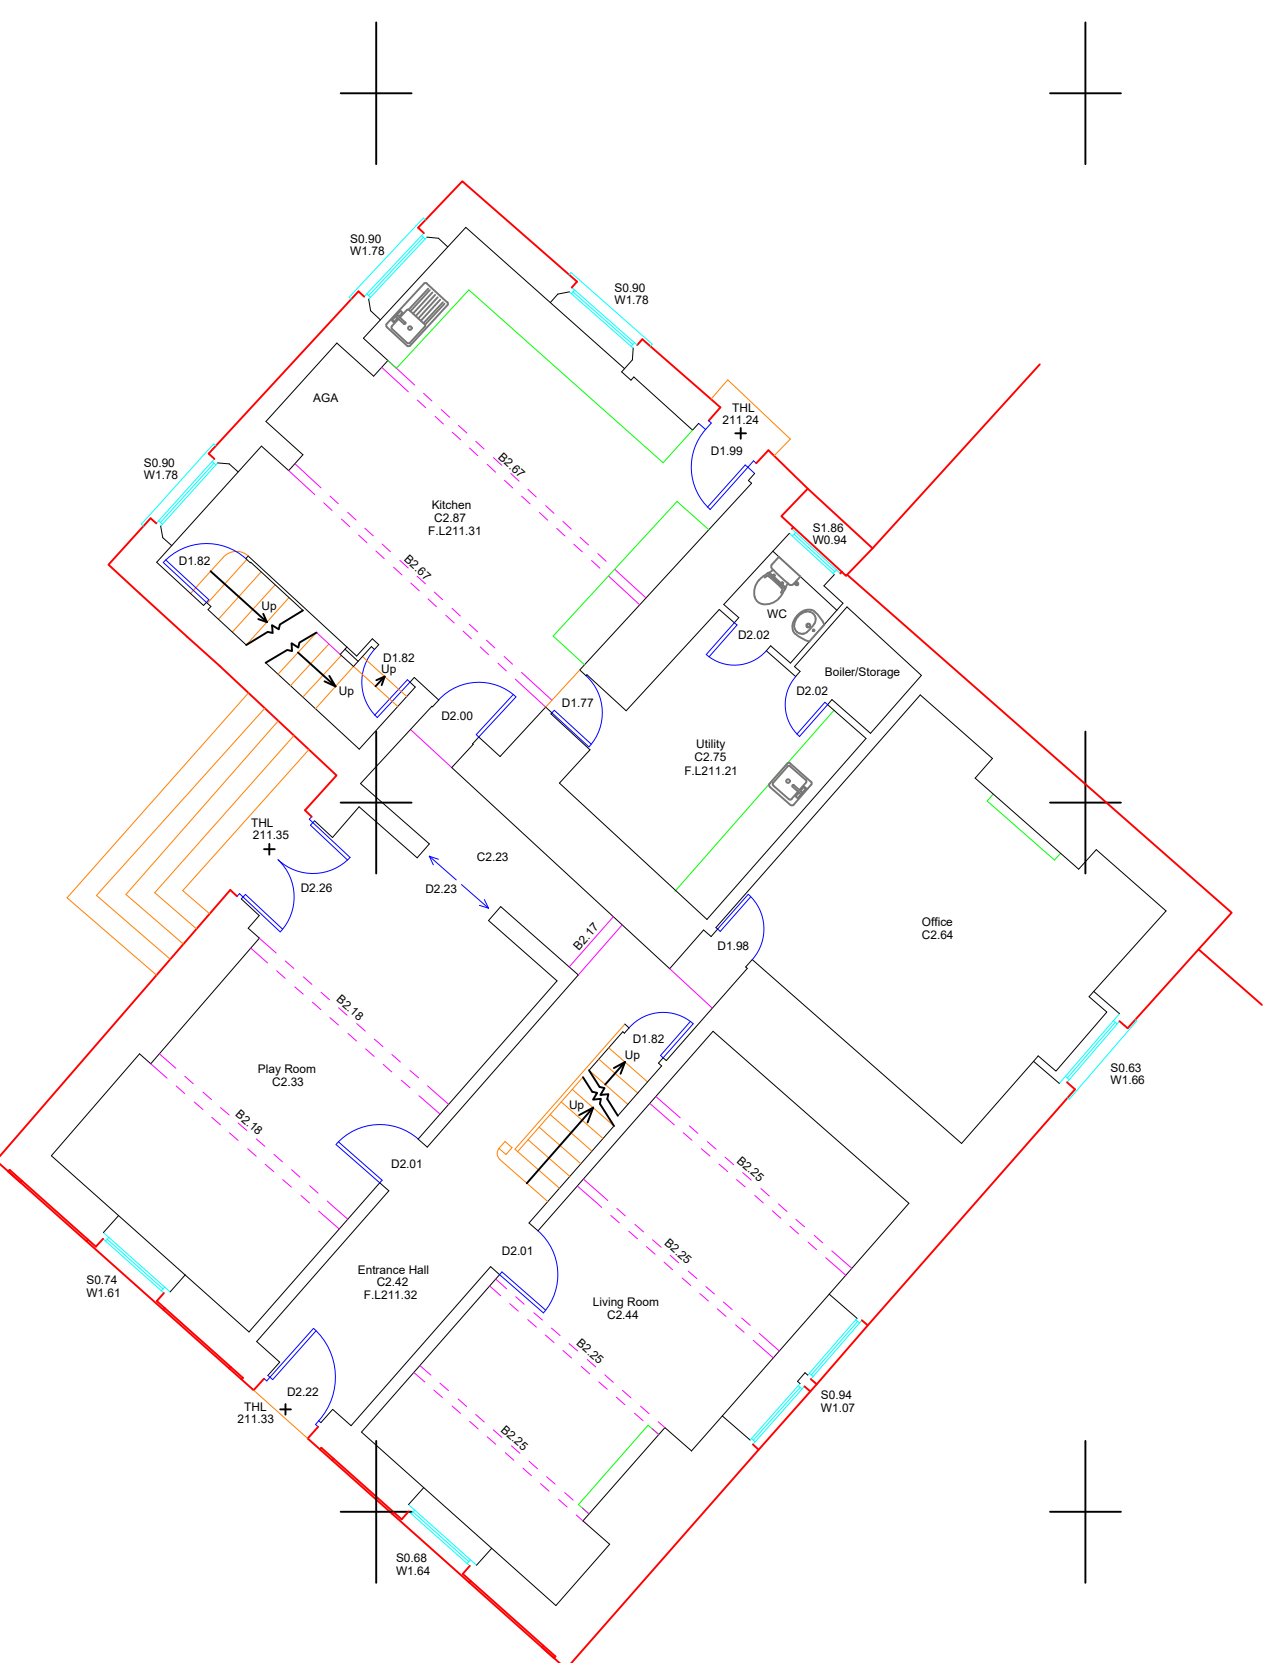

GROUND FLOOR

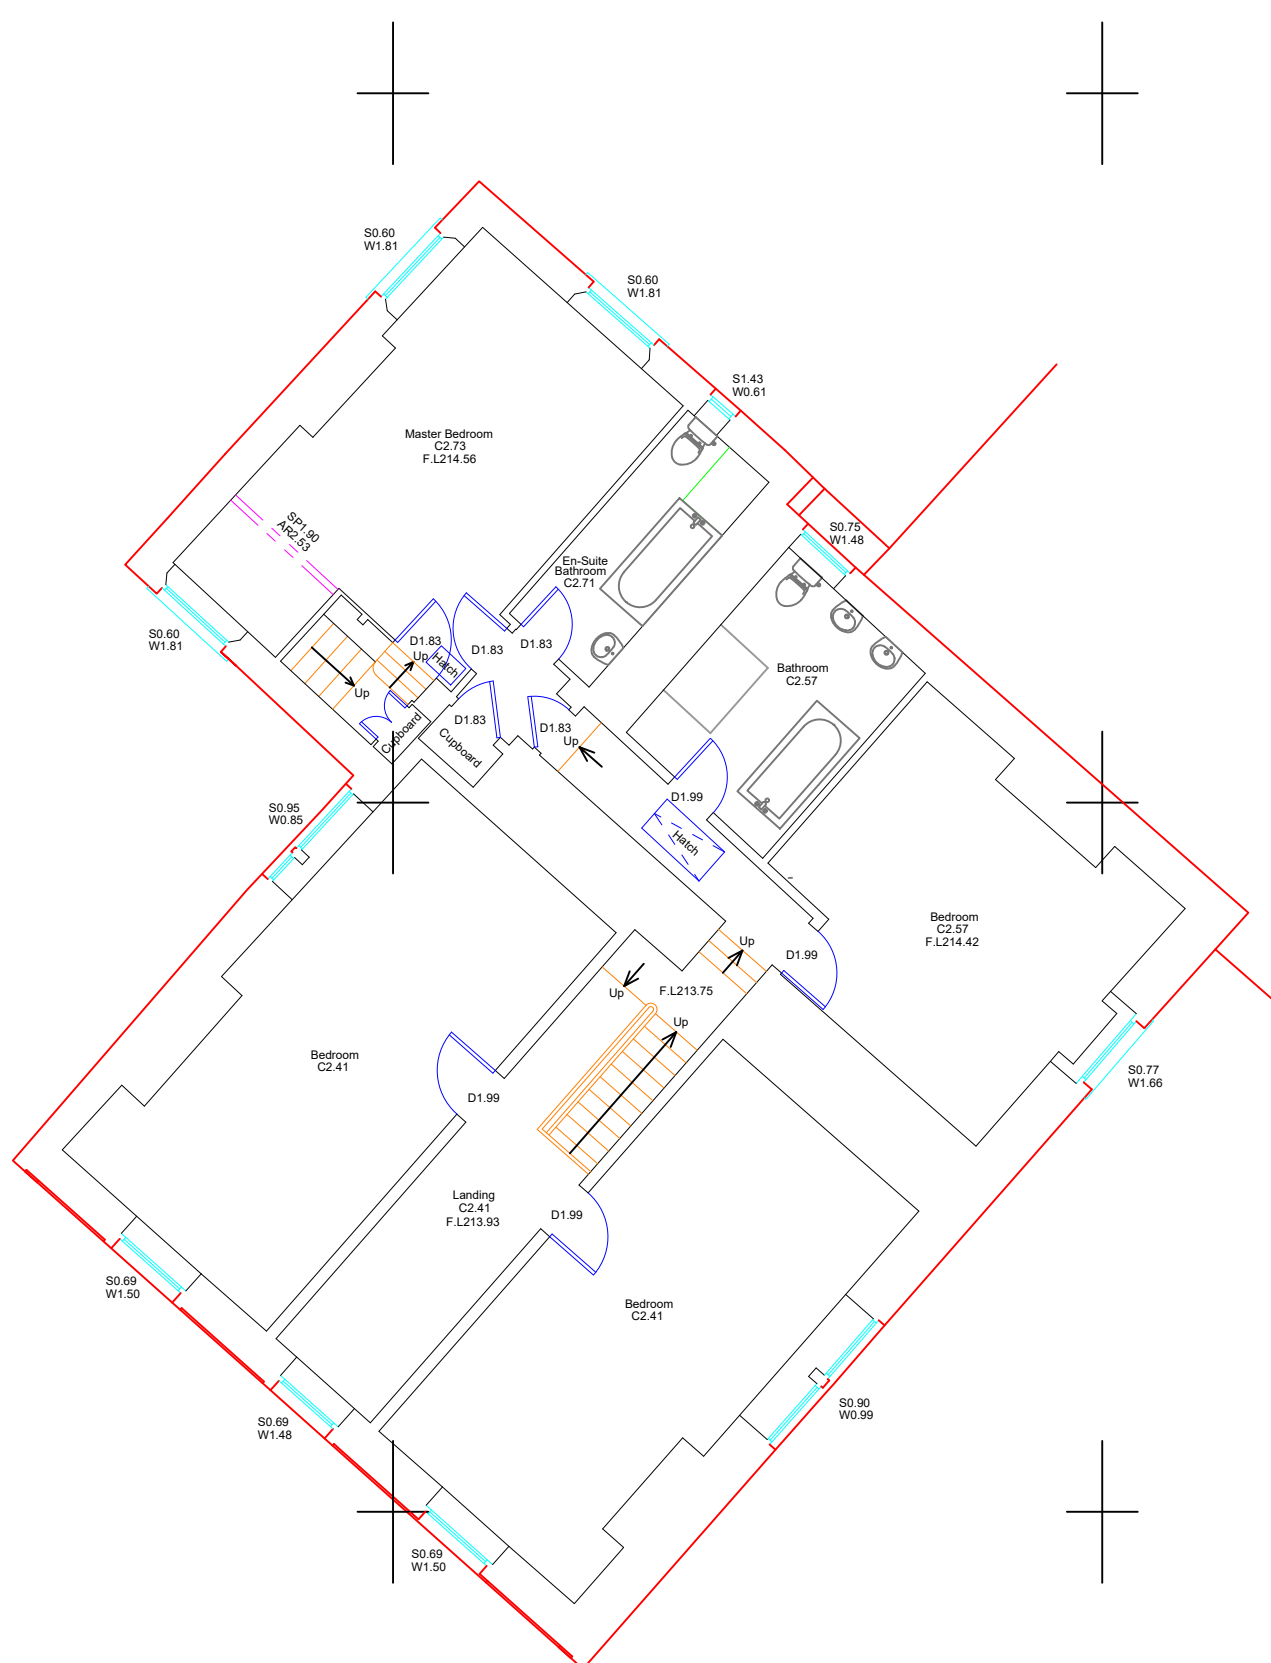

FIRST FLOOR

Legend:


- Fence
- Gate
- Lampost
- Road Sign/Sign Post
- Stations
- Road Traffic Signs
- Tree
- G = Girth
- S = Spread
- H = Height
- Hedge
- Water Service
- Cable TV
- Litter Bin
- British Telecom
- Fire Hydrant
- Post
- Manhole
- Gully
- Road Gully
- Call Box
- Road Sign
- Bollard
- Inspection Cover

ST
CATV
LB
BT
FH
P
MH
GY
CB
RS
IC

0		MH	-
0		MH	-
0		MH	-
REV		BY	DATE

Status: Survey Issue

Notes: Positions & levels related to OSTN15/OSGM15 (unless stated otherwise)

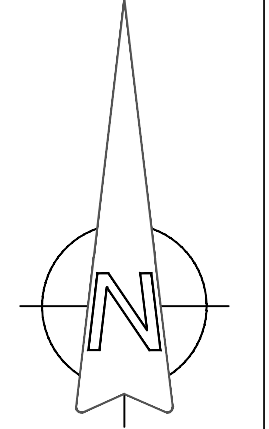

Survey Site Solutions Ltd
Land Surveying, Site Setting Out, Volumes & CAD
Estimating & Take Offs.
Ground Floor
Calder House, The Wharf
Sowerby Bridge
HX6 2AG
TEL: 01422 361900
Email: info@surveysitesolutionsltd.co.uk

Survey Site Solutions Ltd
Land, Measured & Volumes Surveys
Site Setting Out & Site Engineering

Title: Existing Floor Plans			
Site: Burnedge House			
Client: Mr & Mrs Waterfall			
Scale: 1:100 @A1	Date: 02/08/22	Drawn: MH	Checked: MH
Project No: 1414	Drawing No: 1414 001 002		Sheet: 1 of 1