

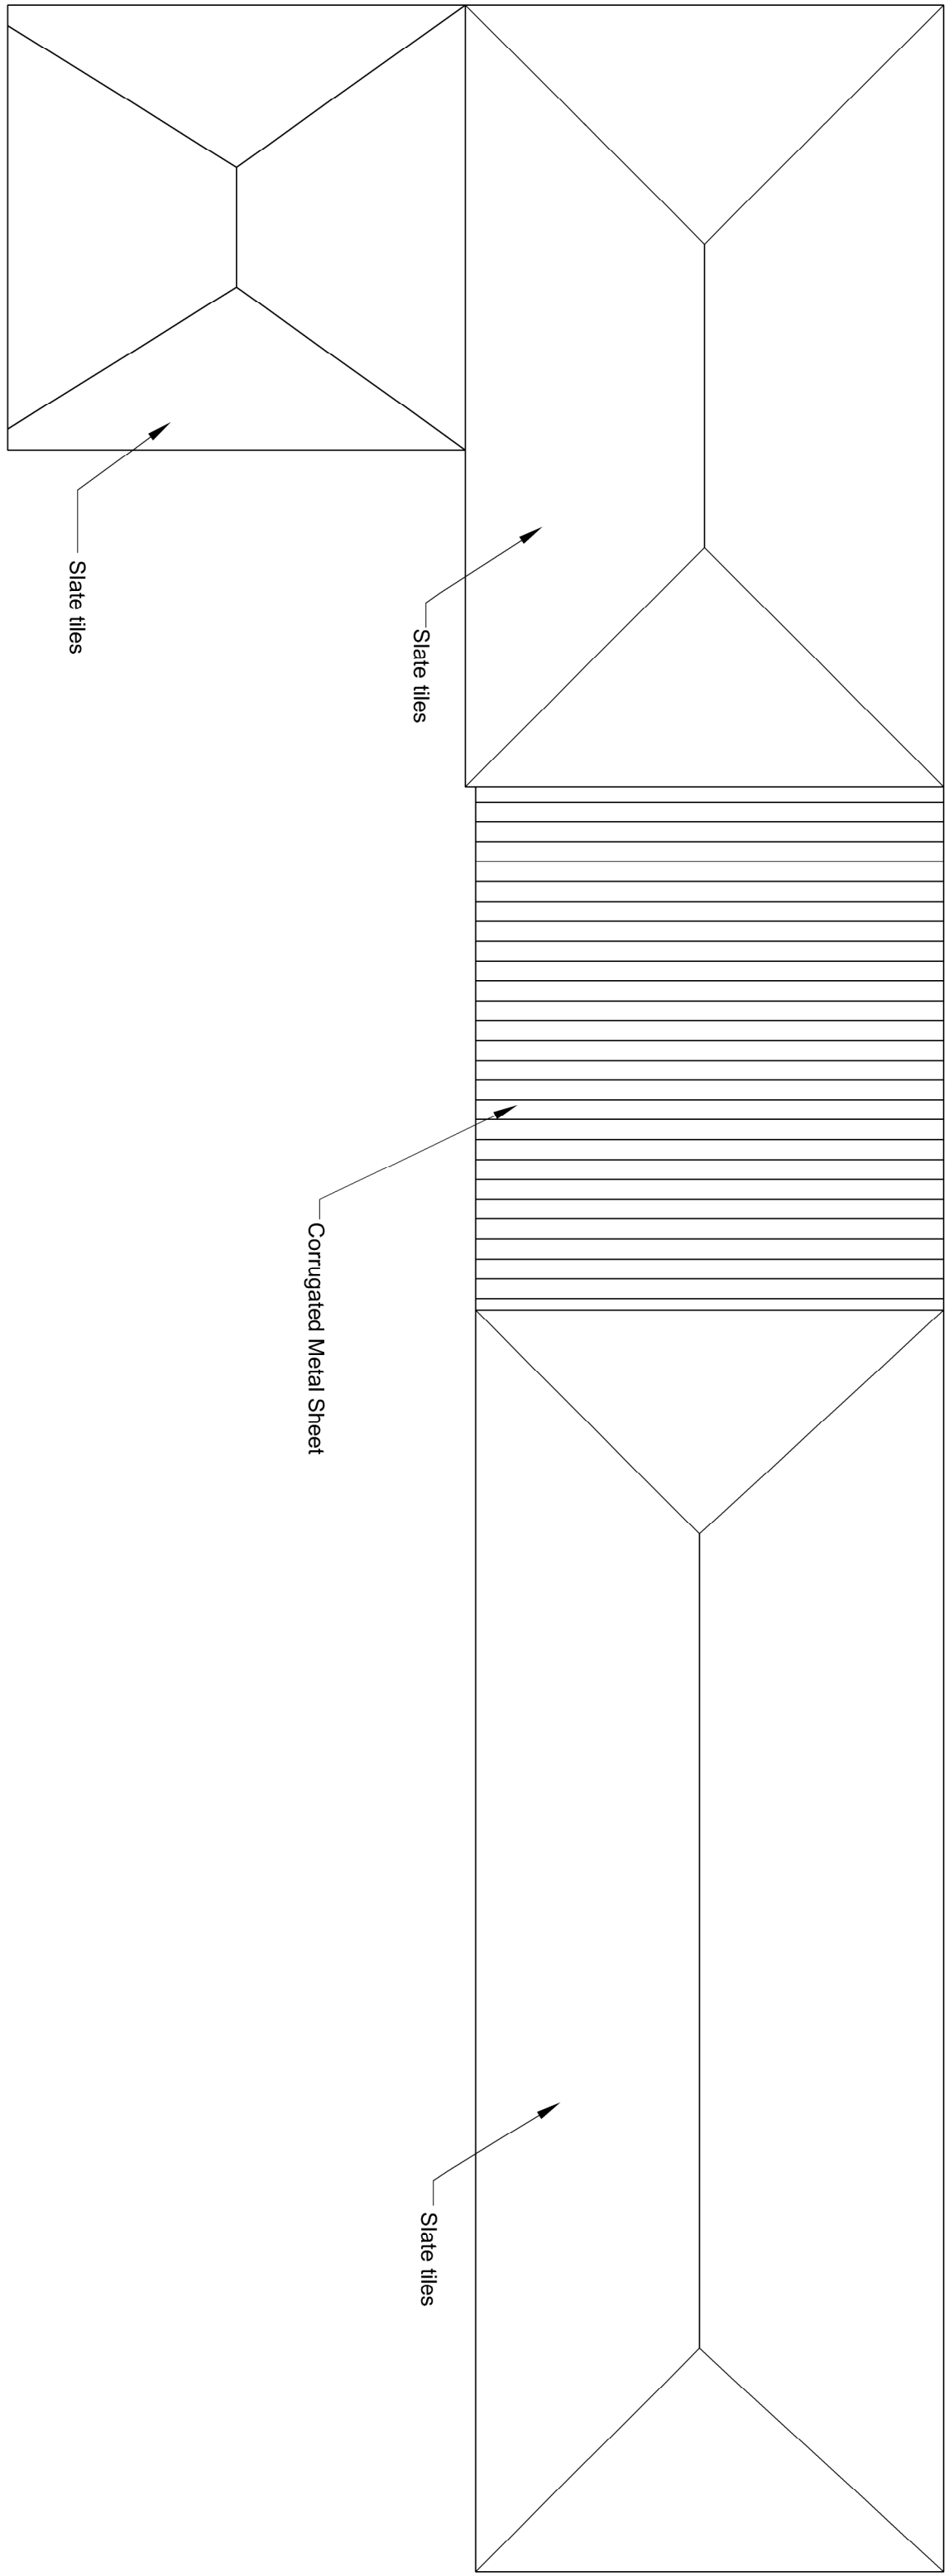


NOTES

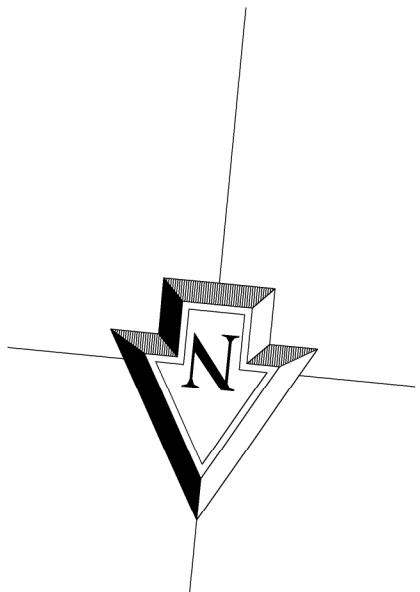

Playbarn & Gardener's Store Roof Plan

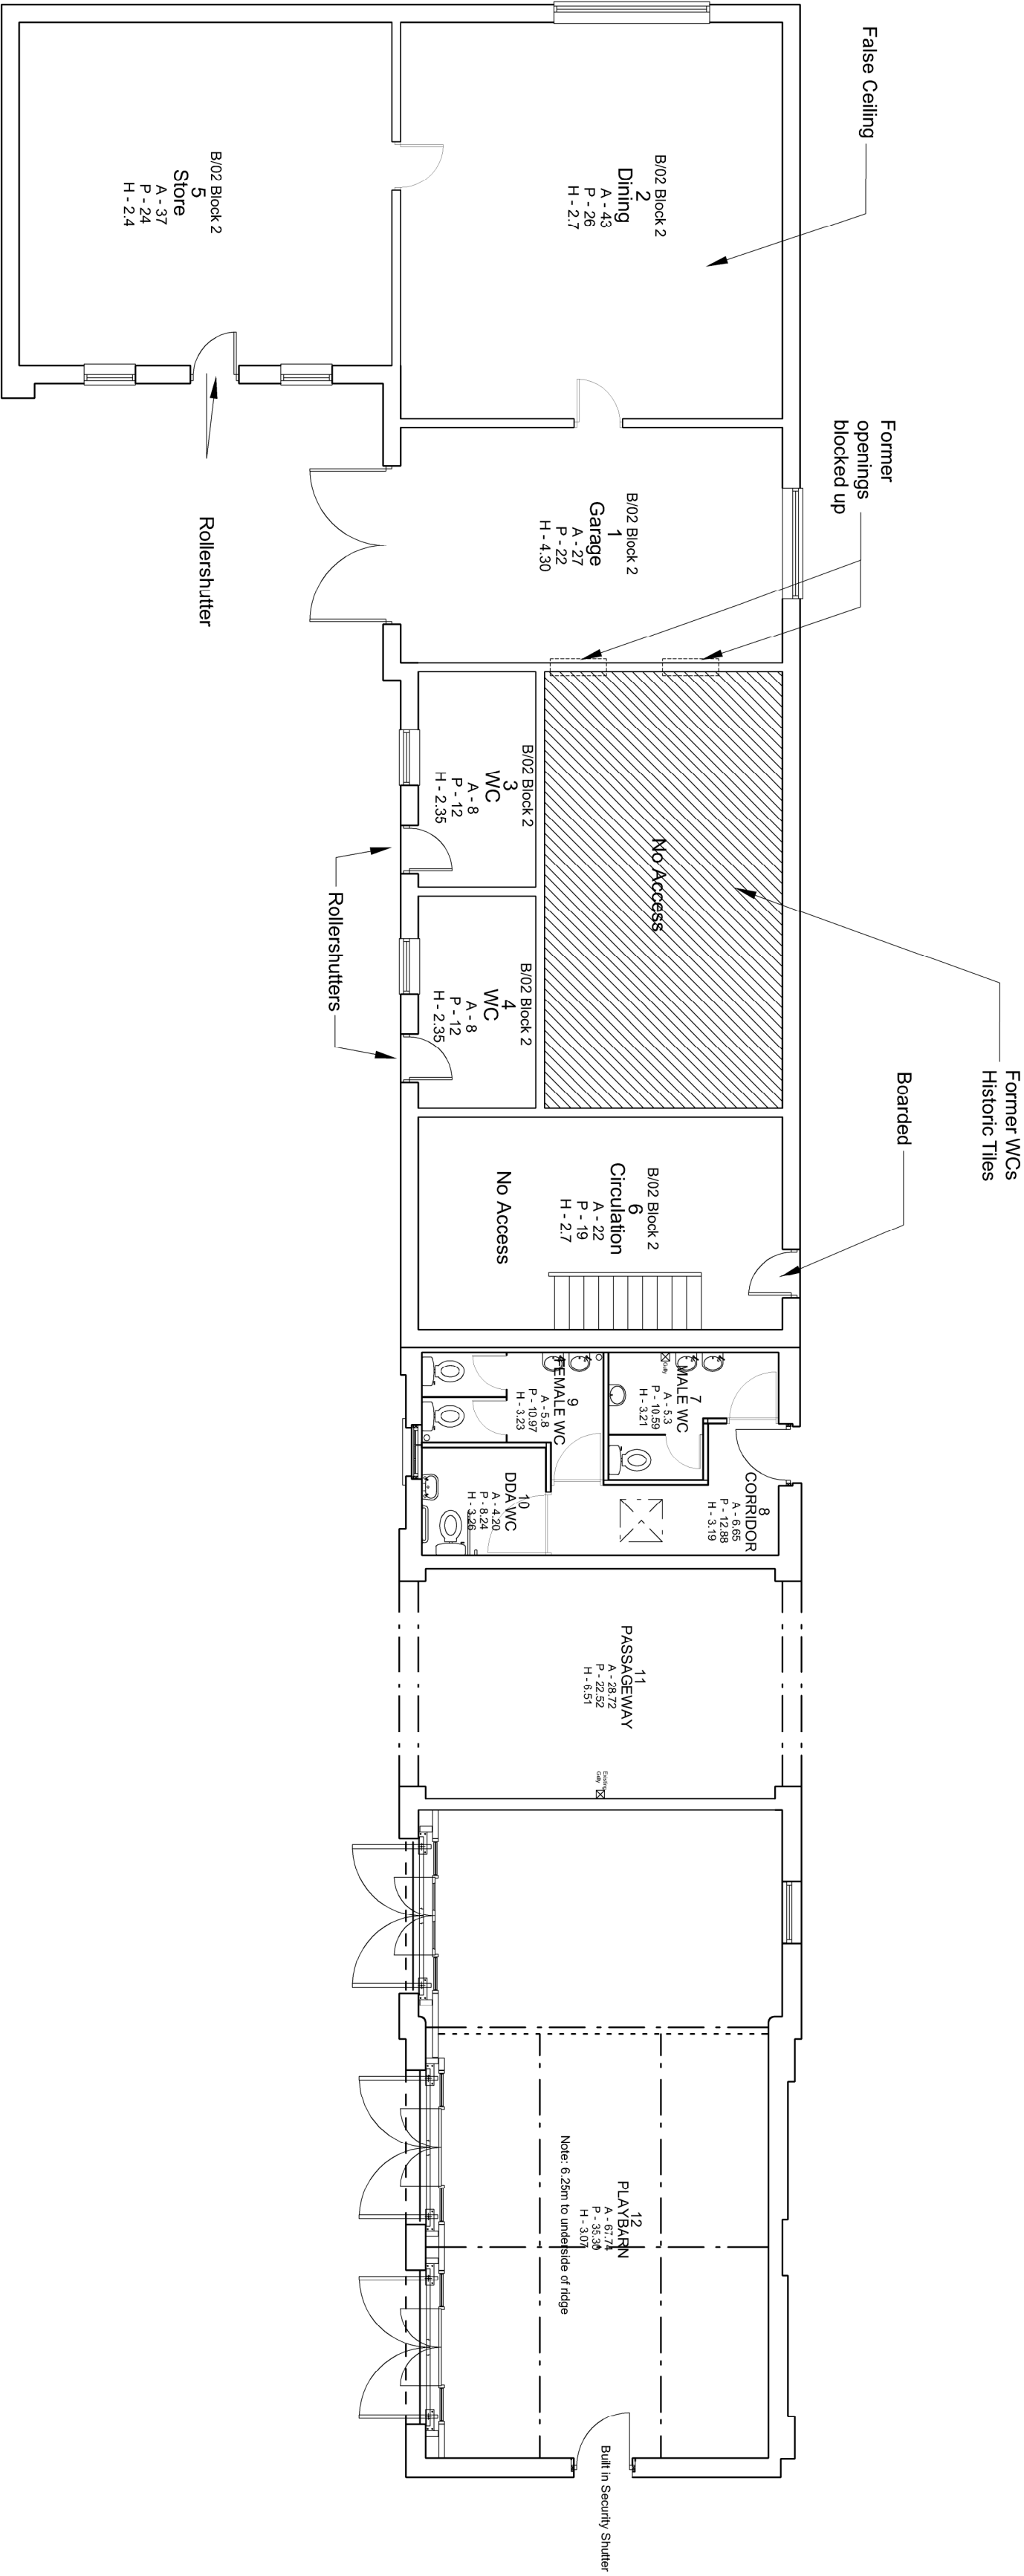

Playbarn & Gardener's Store Floor Plan

REV	DATE	DRAWN	CHECKED	REVISION DETAILS
A	28/11/23	JS	JB	PLANNING ISSUE

PROJECT TITLE
Fairings Park and Depot
Fairings Road, Roodale
OL12 6LE

CLIENT
Mark Robinson

DRAWING TITLE
As Existing Play Barn and Gardener's
Store Floor and Roof Plans

© Harries & Pinfild Architects Ltd

DRAWING STATUS		SCALE : 1:100 @ A1	
PLANNING		DATE : November 2023	
DRAWING No.	REVISION	DRAWN : JS	
2454-003	A	CHECKED : JB	

0


2

4

6

8m



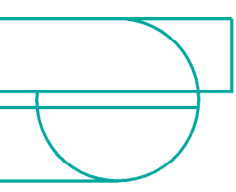

HPA CHARTERED ARCHITECTS
29 CASTLE HILL, LANCASTER LA1 1YN
01524 32479
hpa@hpa.ltd
www.hpa.ltd