



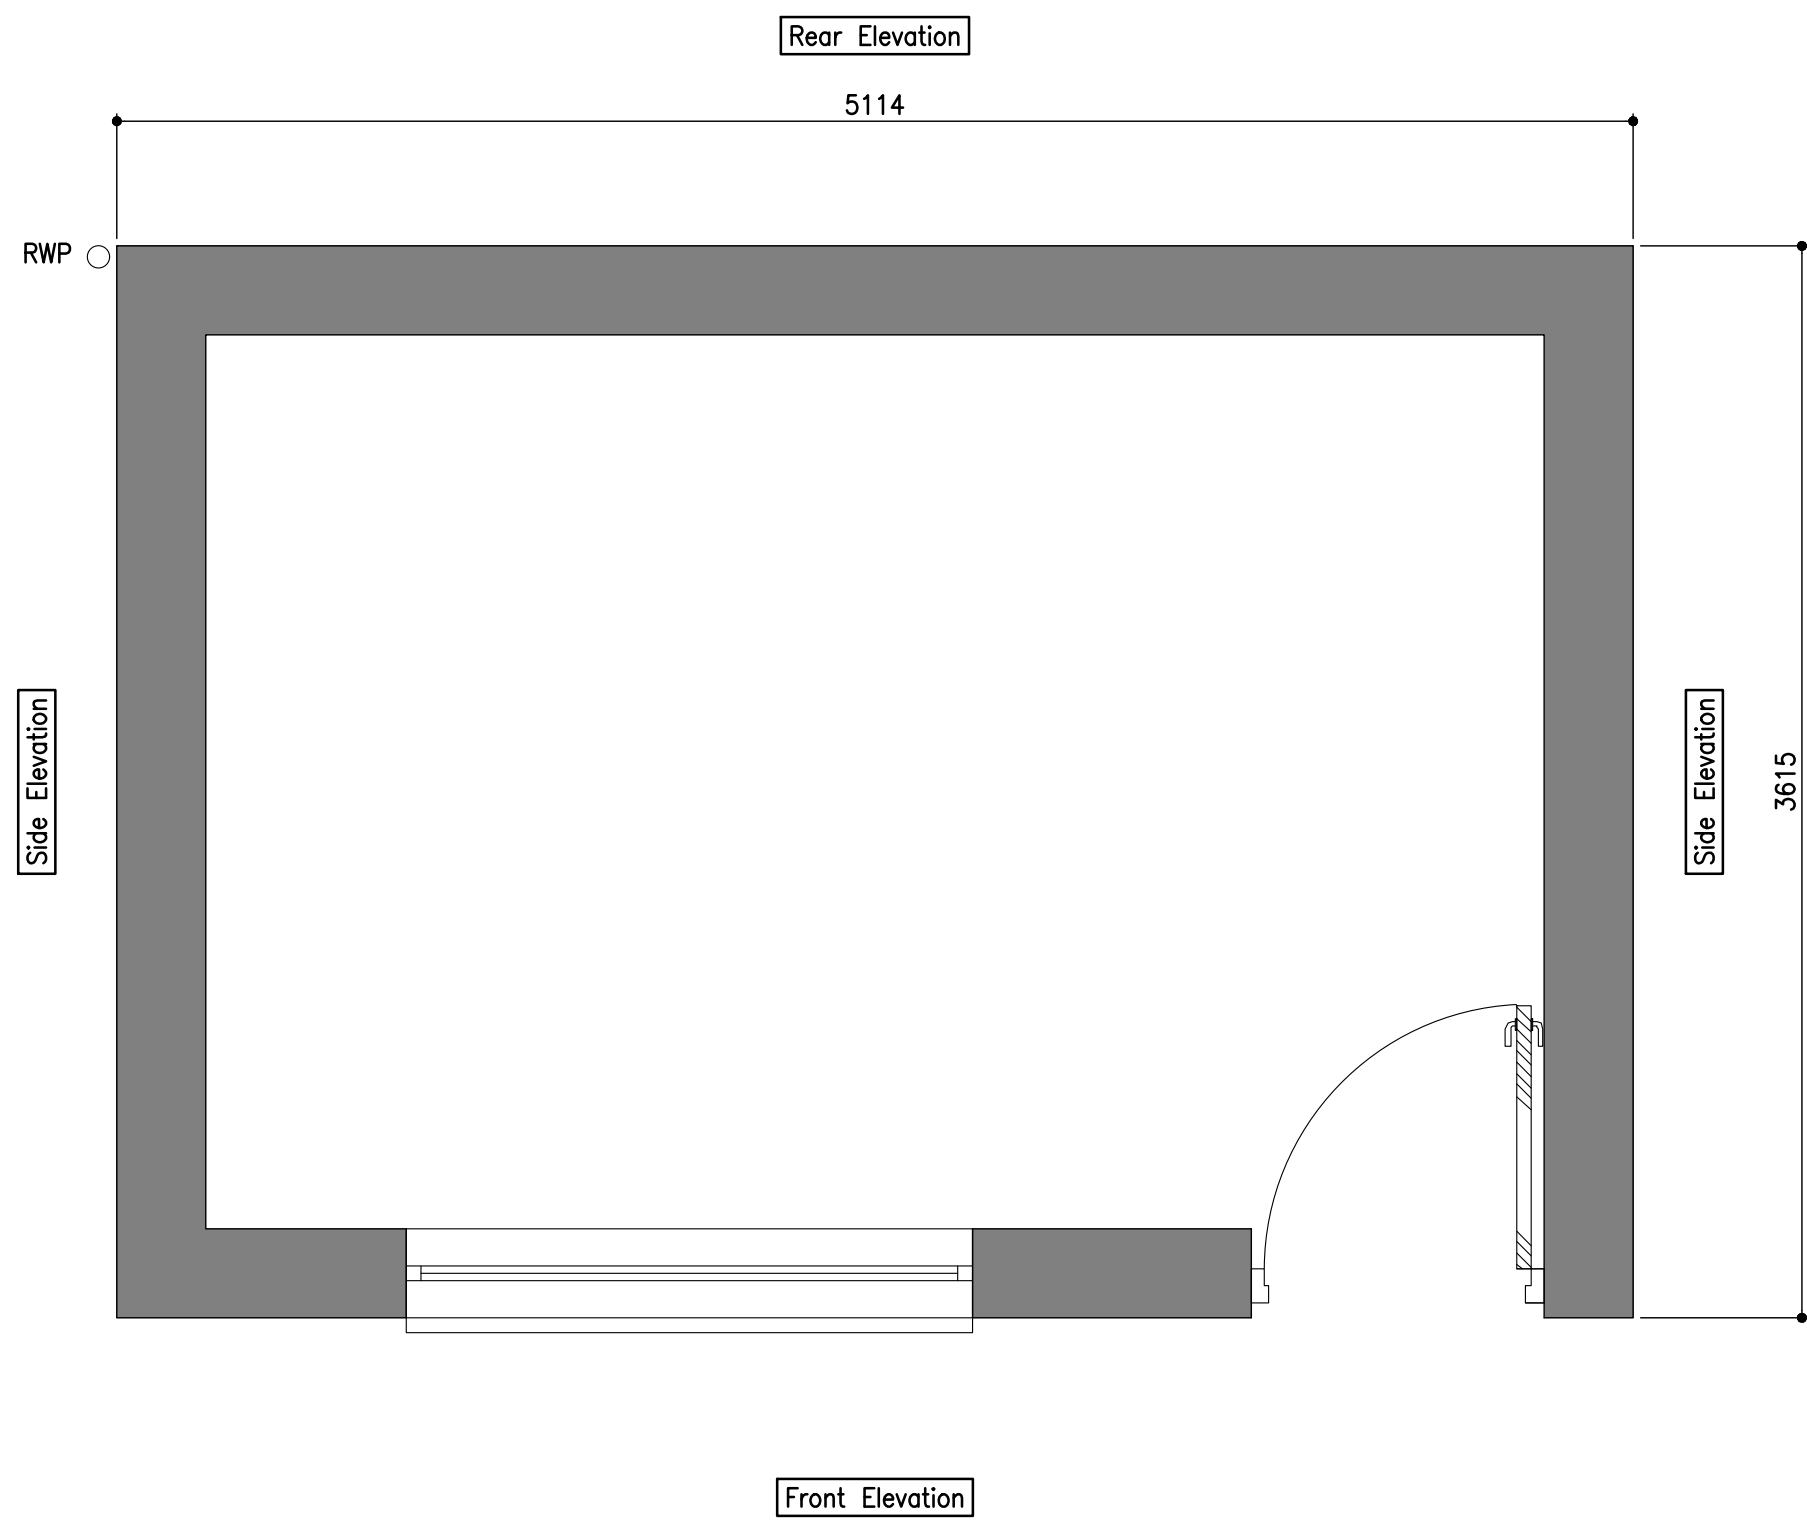

PLAN – PROPOSED FLOOR

Scale 1:25 © A1

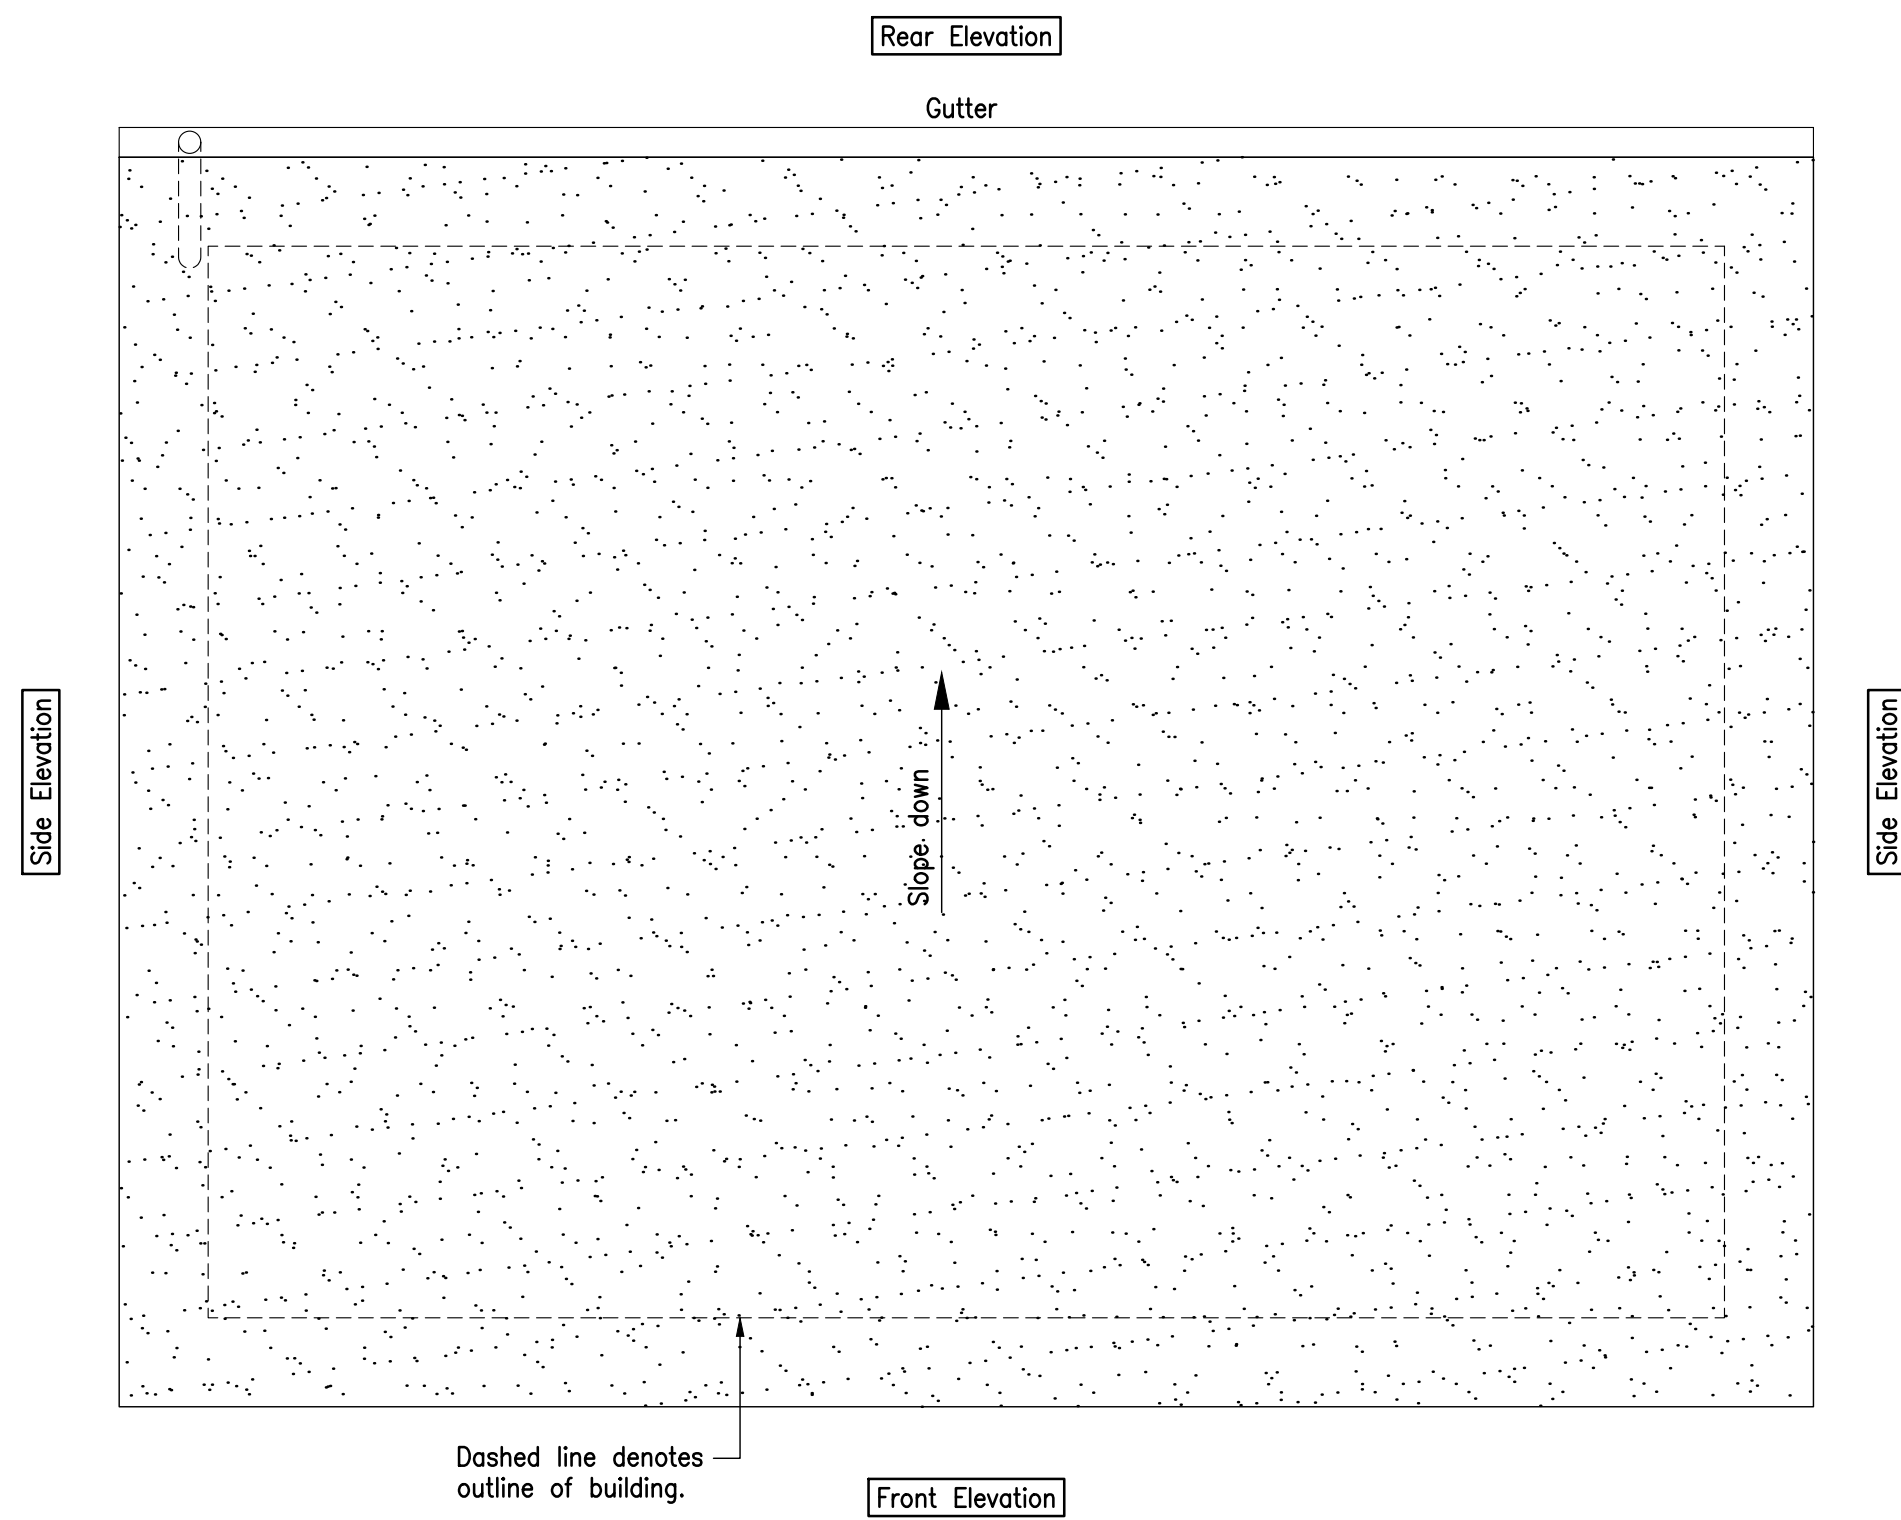

PLAN – PROPOSED ROOF

Scale 1:25 © A1

DO NOT SCALE FROM THIS DRAWING. USE GIVEN DIMENSIONS ONLY.
ALL DIMENSIONS ARE TO BE CHECKED ON SITE BY THE CONTRACTOR.
ANY DIMENSIONAL DISCREPANCIES TO BE REPORTED BACK TO HEALEY CONSULTING PRIOR TO PROCEEDING WITH CONSTRUCTION


GENERAL NOTES

1. All dimensions are in millimeters unless noted otherwise.
2. All levels are in metres unless noted otherwise.
3. This drawing is to be read in conjunction with all other HC drawings and specifications where issued for the project.




PROPOSED BLOCK PLAN

Scale 1:500 © A3

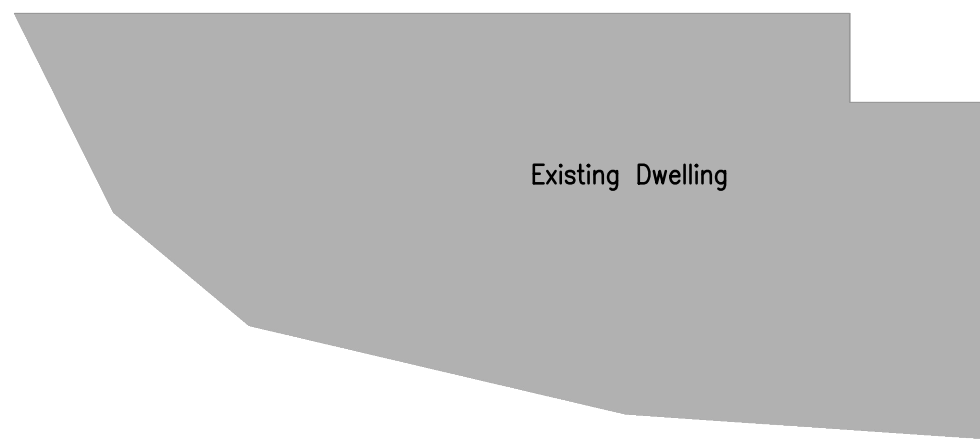


Existing Dwelling

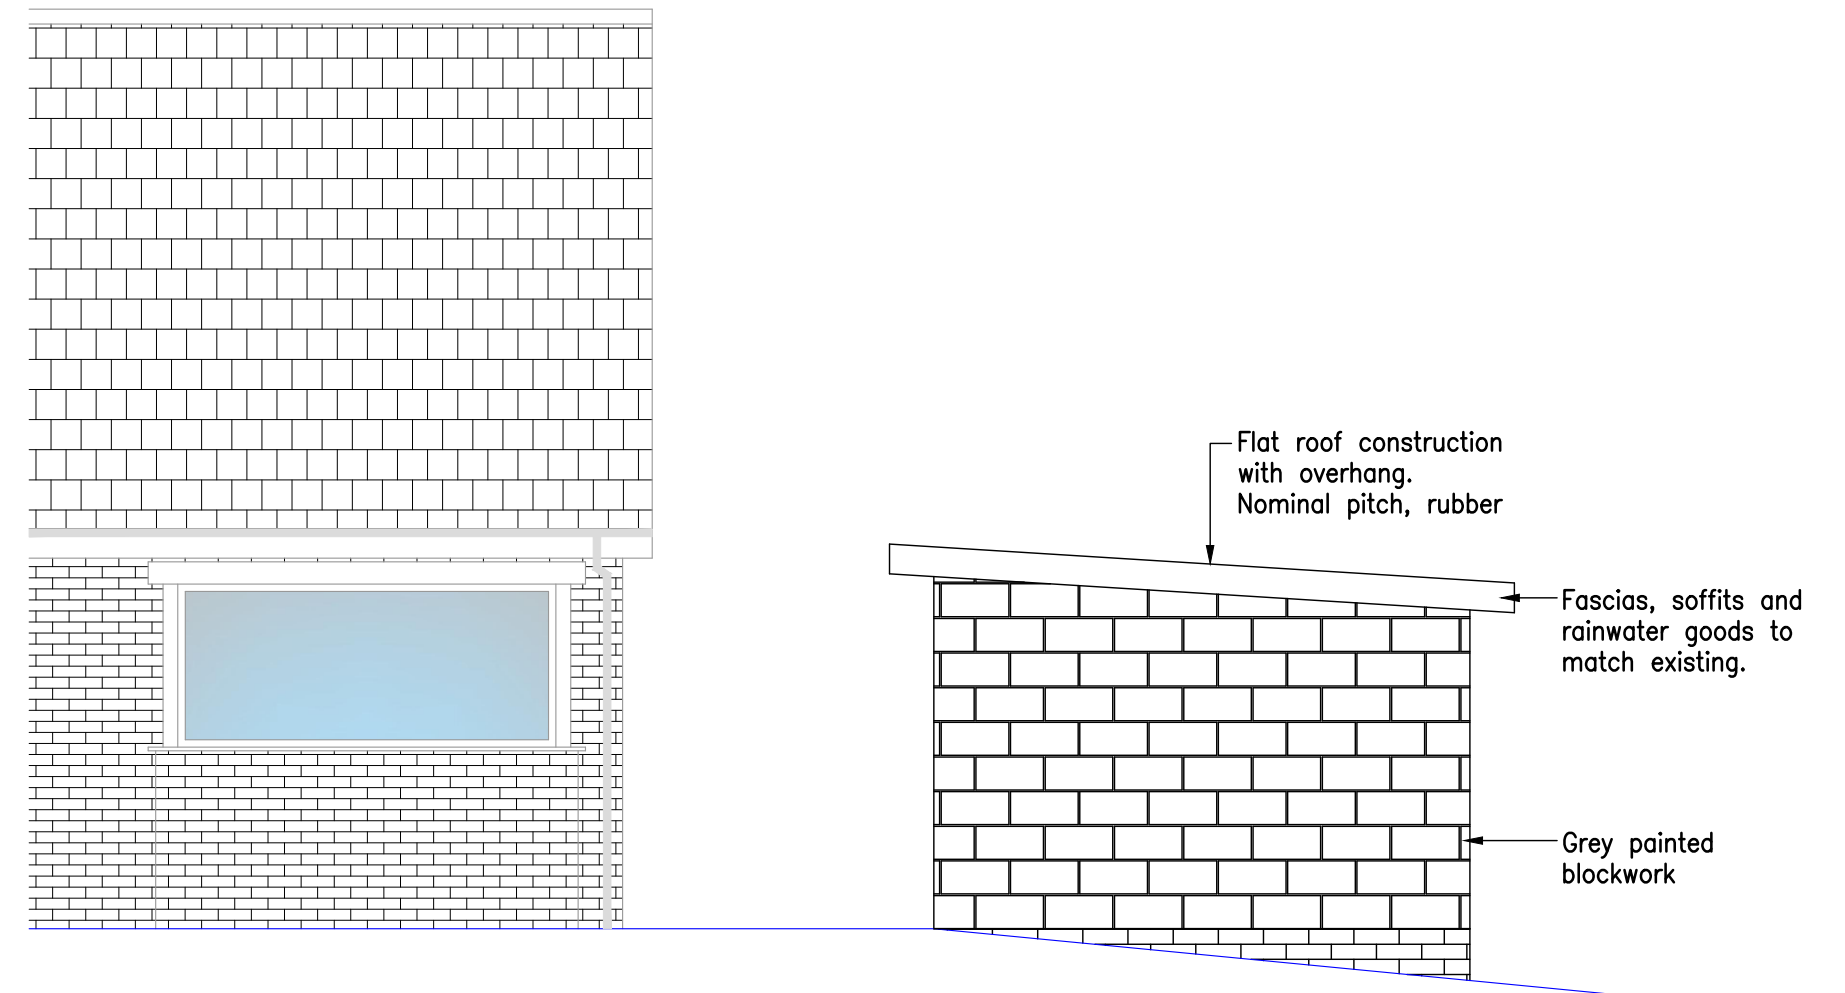


ELEVATION – PROPOSED SIDE

Scale 1:50 © A1

 

SCALE BAR 1:25

 

SCALE BAR 1:50

PLANNING APPLICATION

ARCHITECT / CLIENT			
WENDY CHESTER			
PROJECT			
30 UNION ROAD SMITHYBRIDGE ROCHDALE, OL12 9QA			
TITLE			DRAWN BY
PROPOSED FLOOR PLAN AND ELEVATIONS			JTB
DATE			16.12.24
SCALE			SHOWN © A1
DRAWING NO.			REVISION
HC-24598-(20)-02			A
HEALEY CONSULTING Brunel House 63 Dale Street Millinrow Rochdale OL16 3NJ Tel: 01706 343961 Fax: 01706 343981 email: office@healeyconsulting.co.uk copyright: Healey Consulting			

A1 size drawing sheet (841mm x 594mm) scale is approx. double at A3 size