




Side Elevation

Rear Elevation

Front Elevation

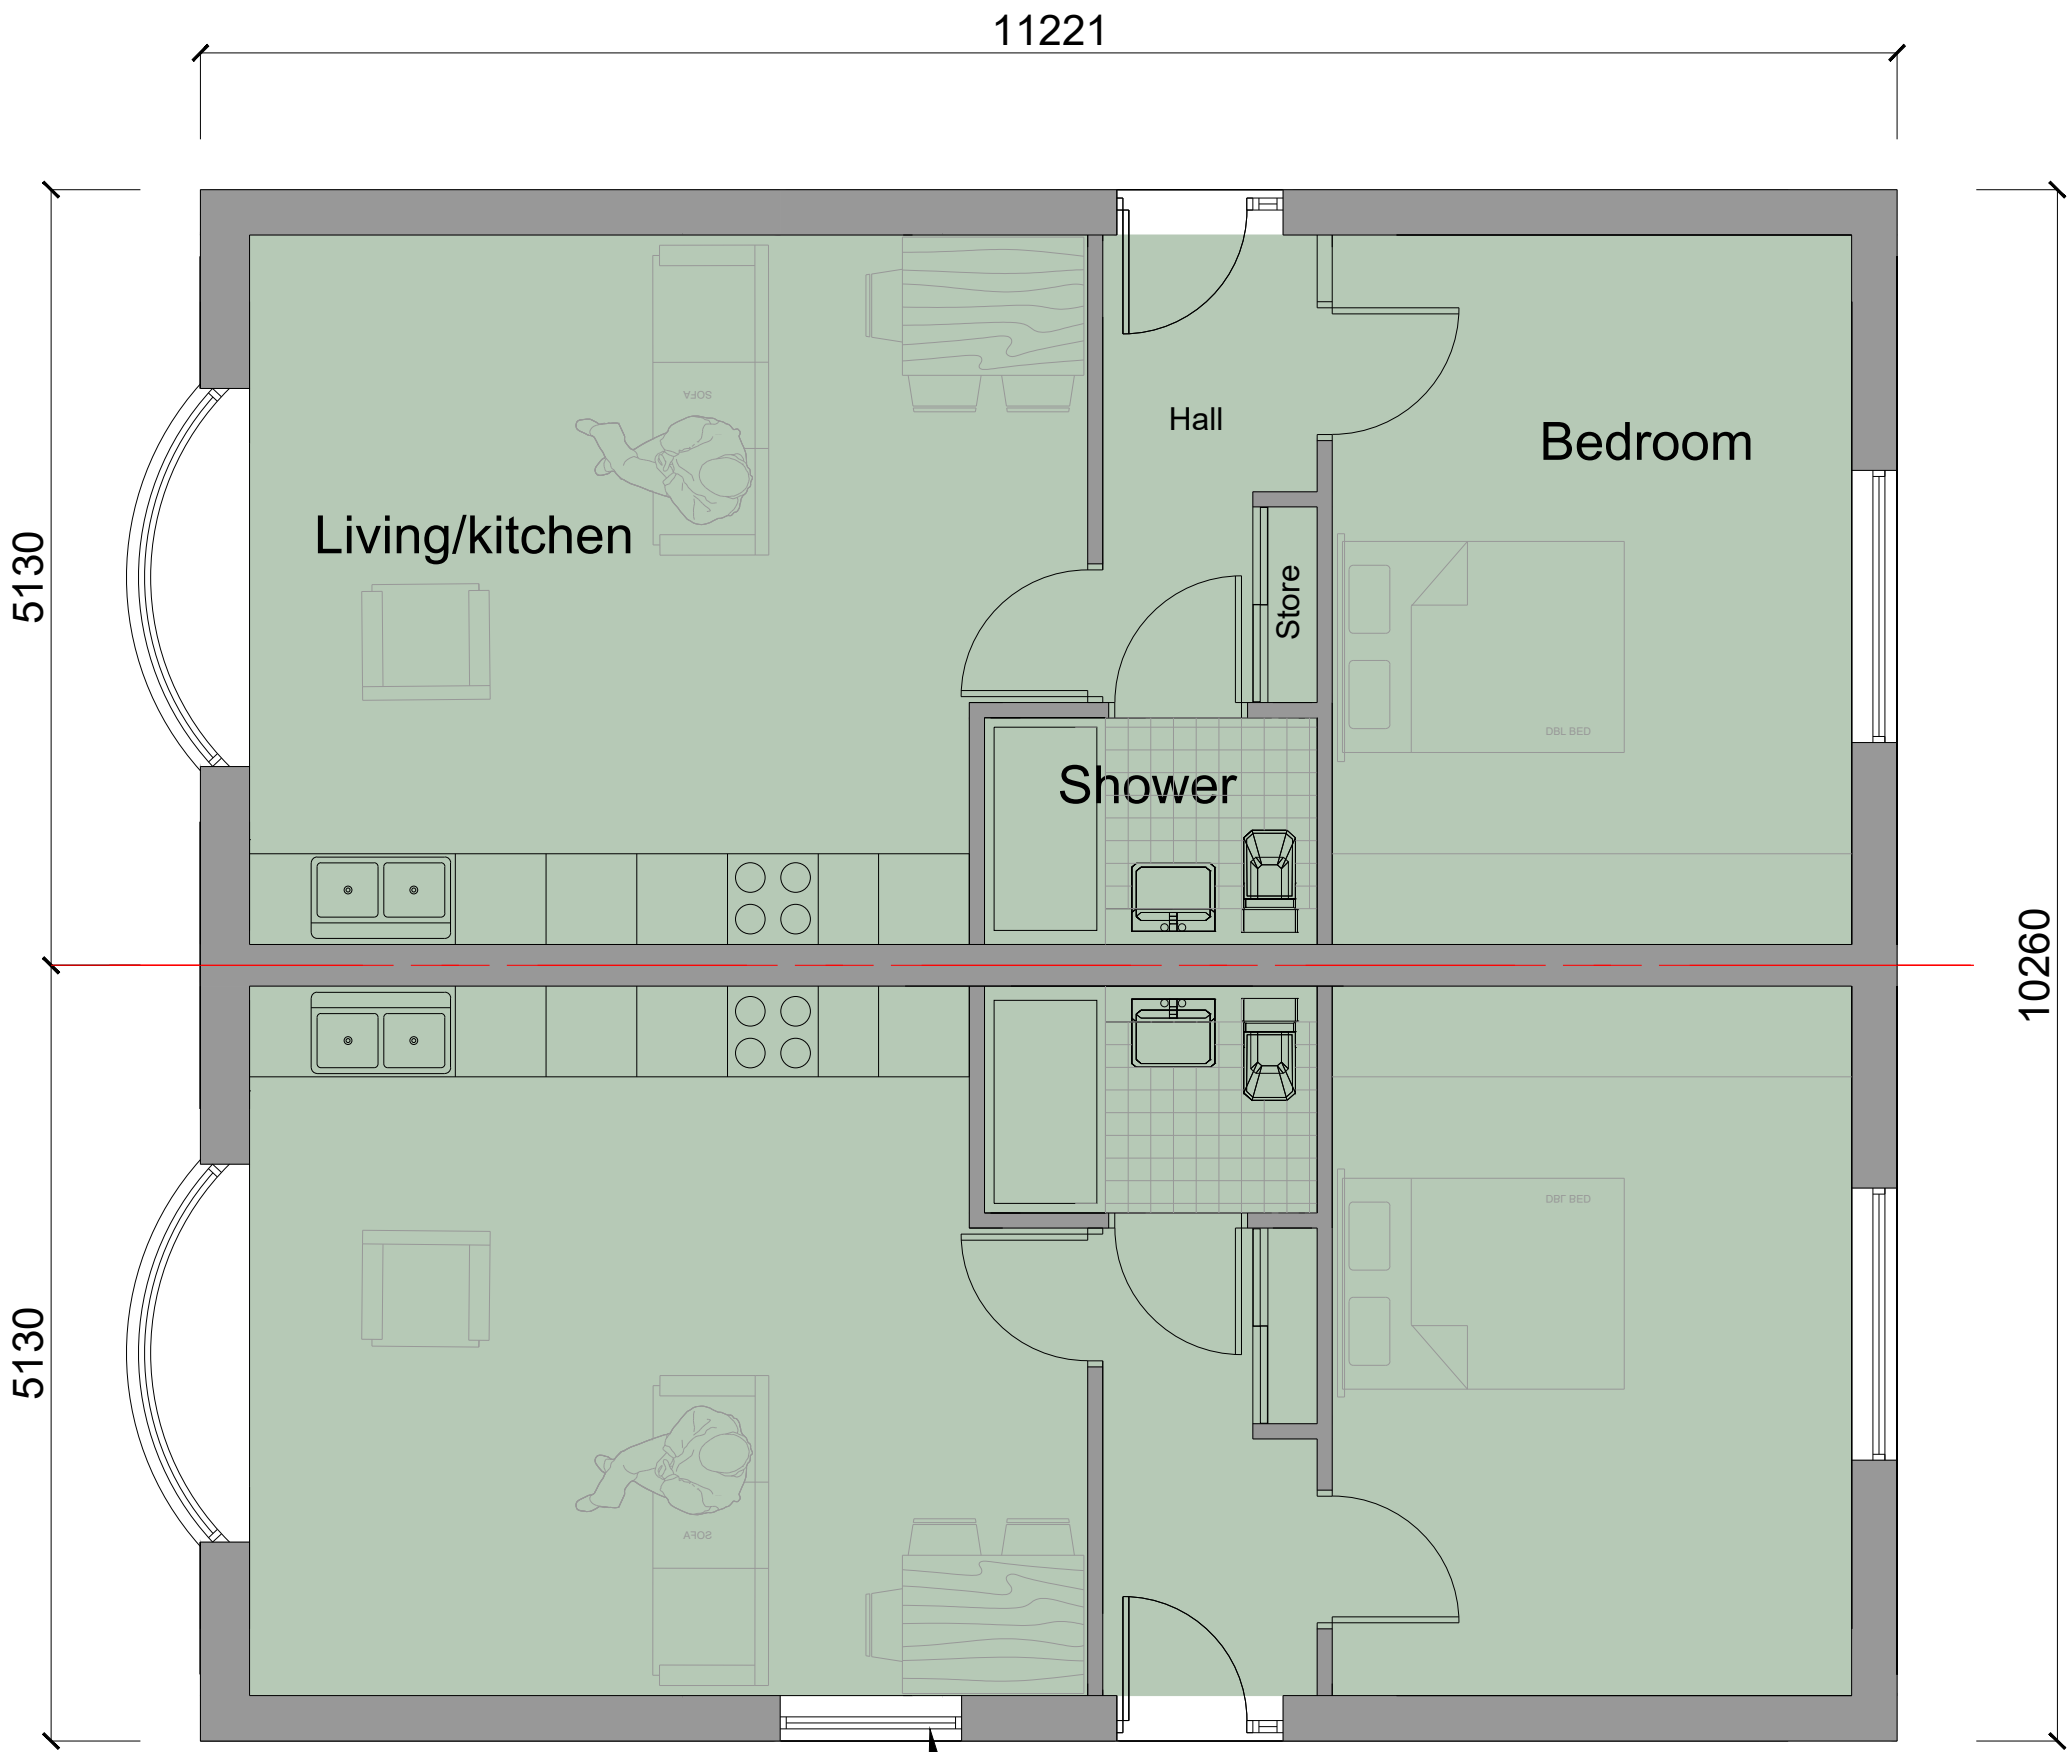

Floor Plan - plots 1&2

Side windows to plots 1 and 6 only



Side Elevation

General Notes;

- Facing brickwork to outer walls to L.A. approval.
- Concrete interlocking roofing tiles to L.A. approval
- Contrasting colour brick heads and sills to openings where shown.
- Black finish UPVC double glazed windows.
- Insulated composite doors with double glazed panels.
- Anthracite gray UPVC fascia's soffits and barge boards.
- Black plastic gutters and downpipes.
- Permeable tarmac surface to access drive - subject to site conditions and engineers recommendations.

rev	date	description

 AJ COCKER ASSOCIATES CHARTERED BUILDING SURVEYORS	New Century House 176 Drake Street Rochdale OL16 1UP Tel: 01706 764880 Fax: 01706 764881 mail@ajcockerassociates.co.uk www.ajcockerassociates.co.uk	 the mark of property professionalism worldwide
Project: Proposed development on land at rear of Willows Lane, Milnrow Proposals - Plots 1&2	scale: 1:50 date: Sept. 2023 drawn: NL	Dwg. Nr. H473-03
Client: Mr. J.R.Grieves		