


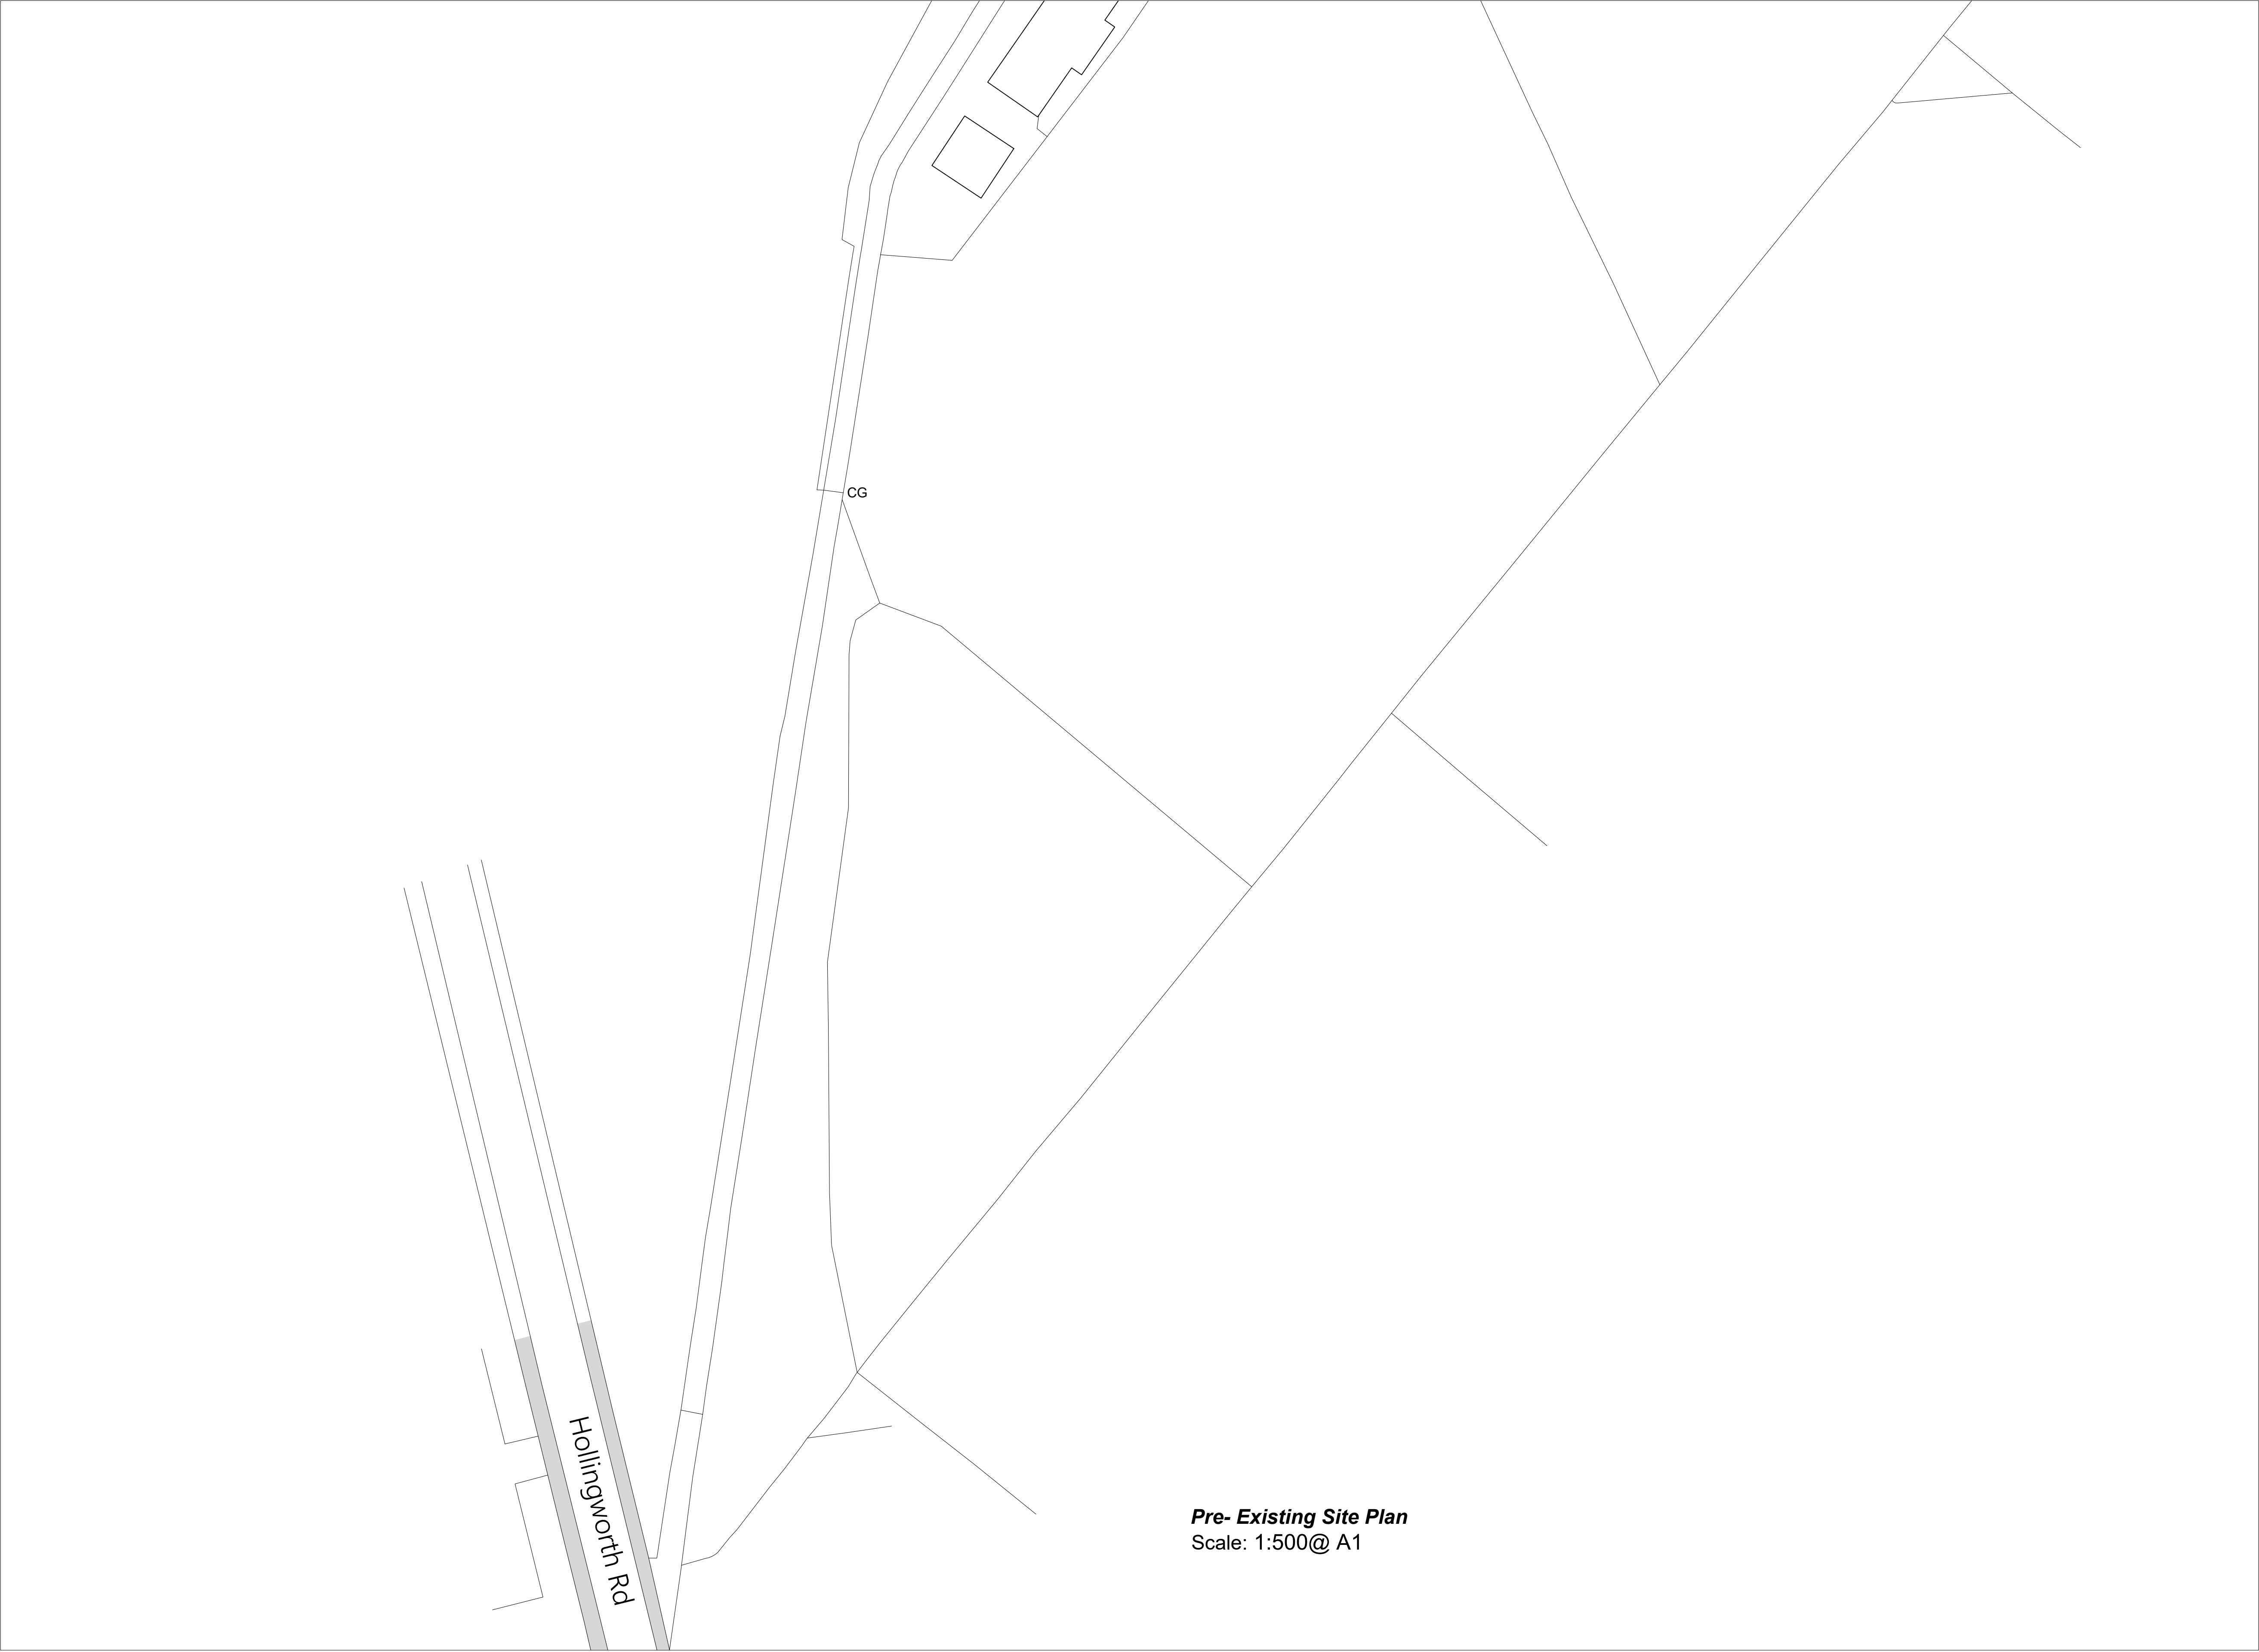

Pre- Existing Site Plan
Scale: 1:500@ A1

Notes:
All work is to be carried out to the latest current British standards Codes of Practice and recognised working practices.
All work and materials should comply with Health and Safety legislation.
All dimensions are in millimetres where explicitly shown otherwise.
The contractor should check and certify all dimensions as work proceeds and notify the architect of any discrepancies.
Do not scale off the drawings, if in doubt ask.

G

H

A

Gary Hearty Associates

Chartered Surveyors
34 Wellgate
Clitheroe
Lancashire BB7 2DP

T: 01200 442301
F: 01200 442302
Email: info@ghaonline.co.uk

Title: Bank Top Farm,
Bank Top,
Hollingworth Road,
Littleborough,
OL15 0AU.

PRE-EXISTING SITE PLAN
RETROSPECTIVE PLANNING APPLICATION FOR A FARM TRACK.

Project No: DAV.1103.3633.02		Drawn: DP	
Client: Mr Davies			
Date: 14/04/2025		Scale: @ A1	
Amendments:			